
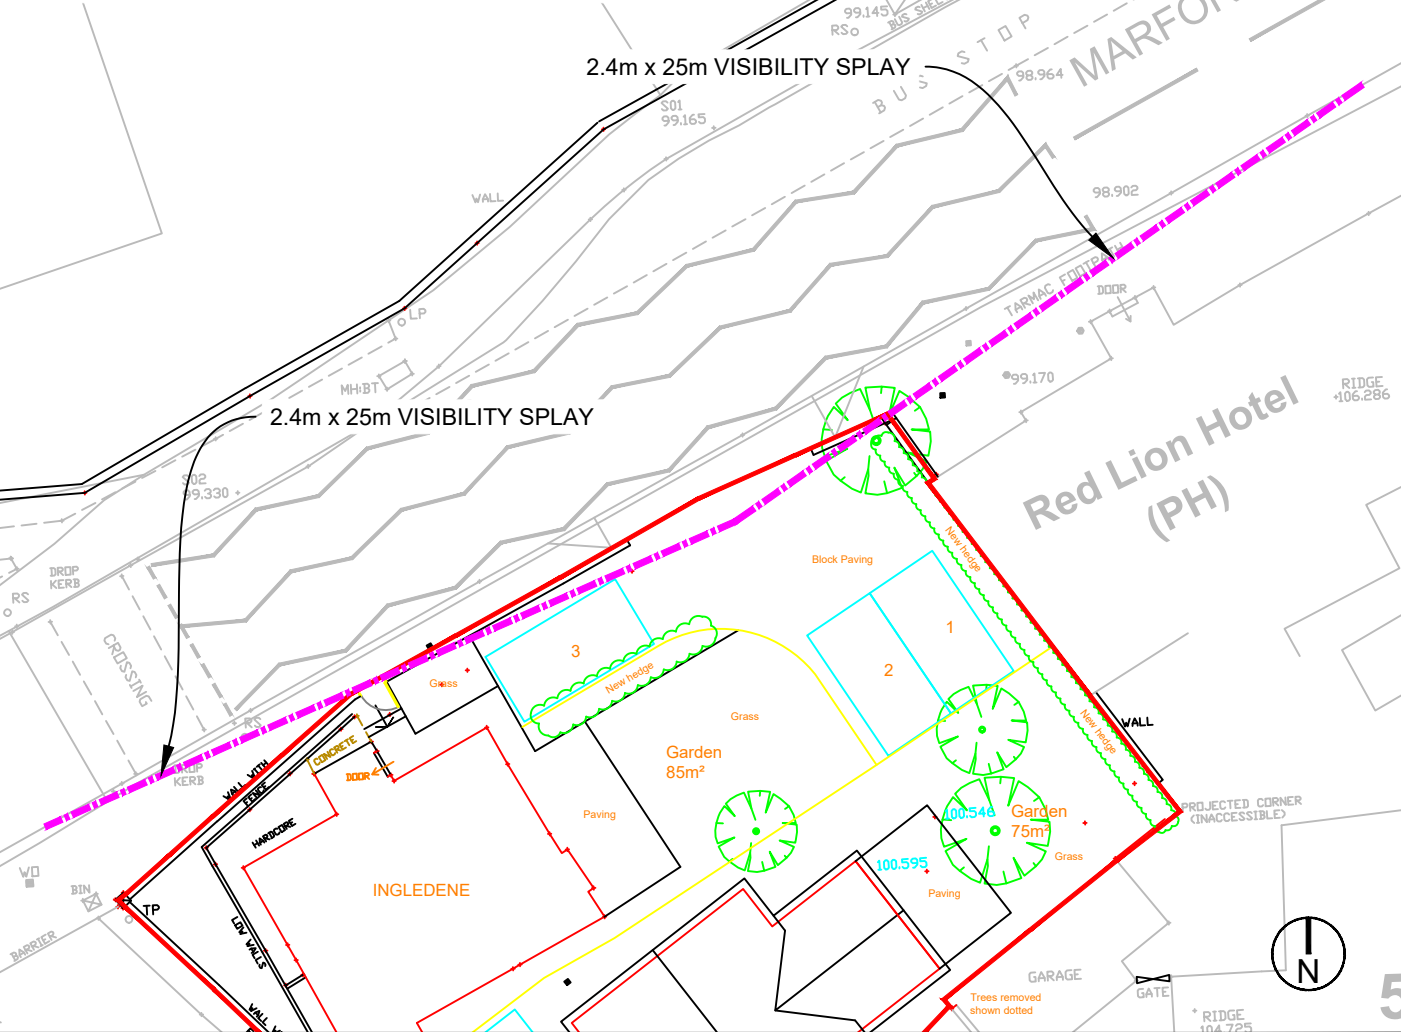
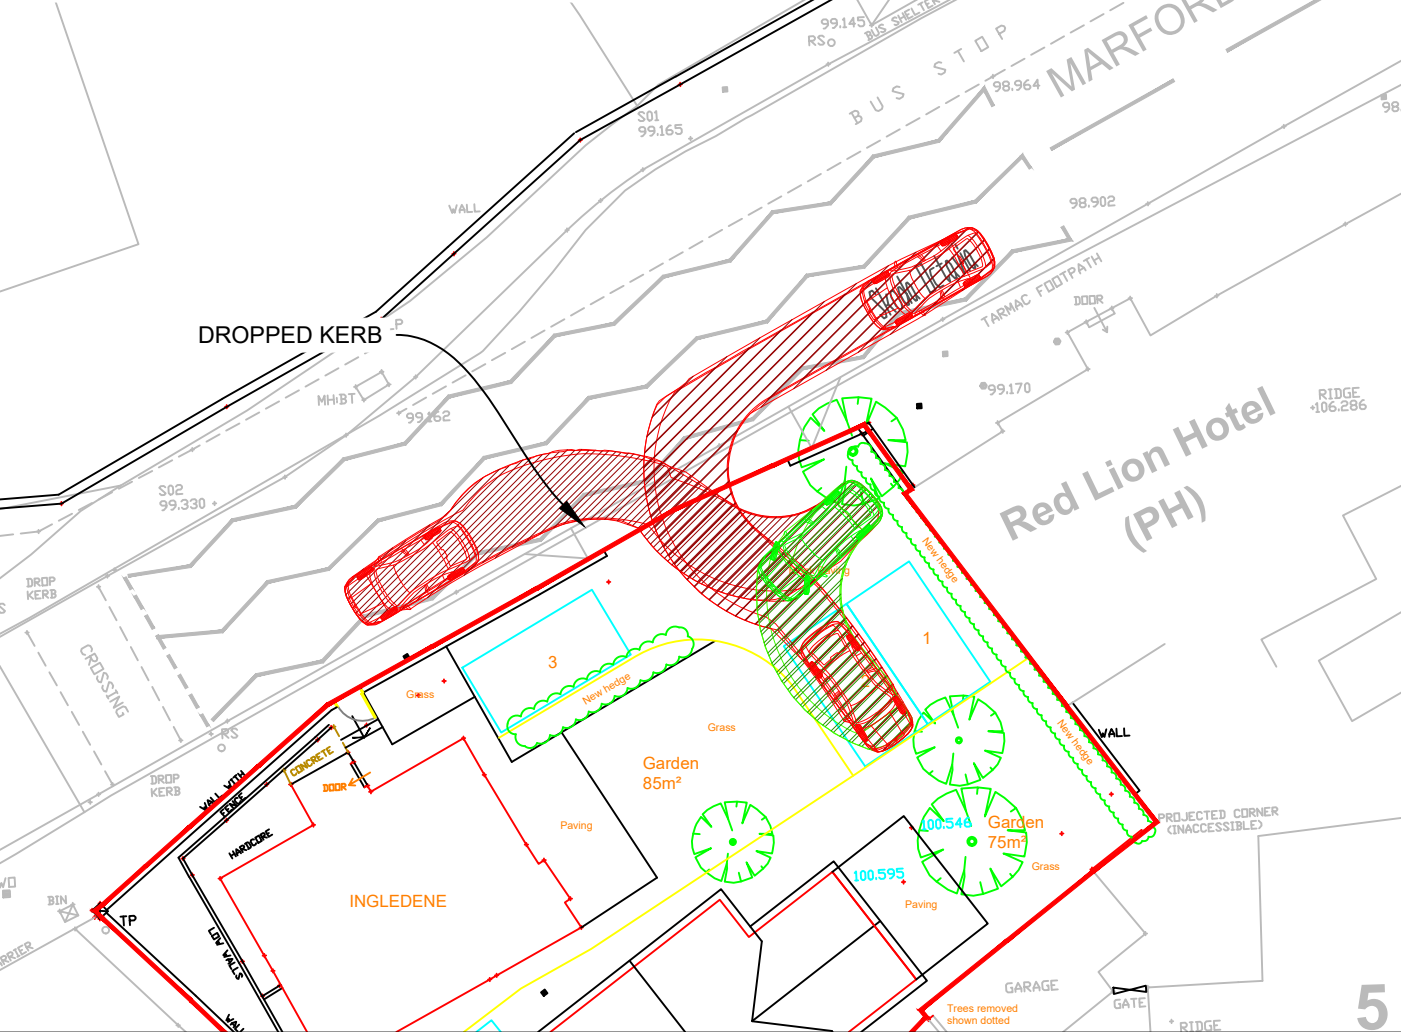
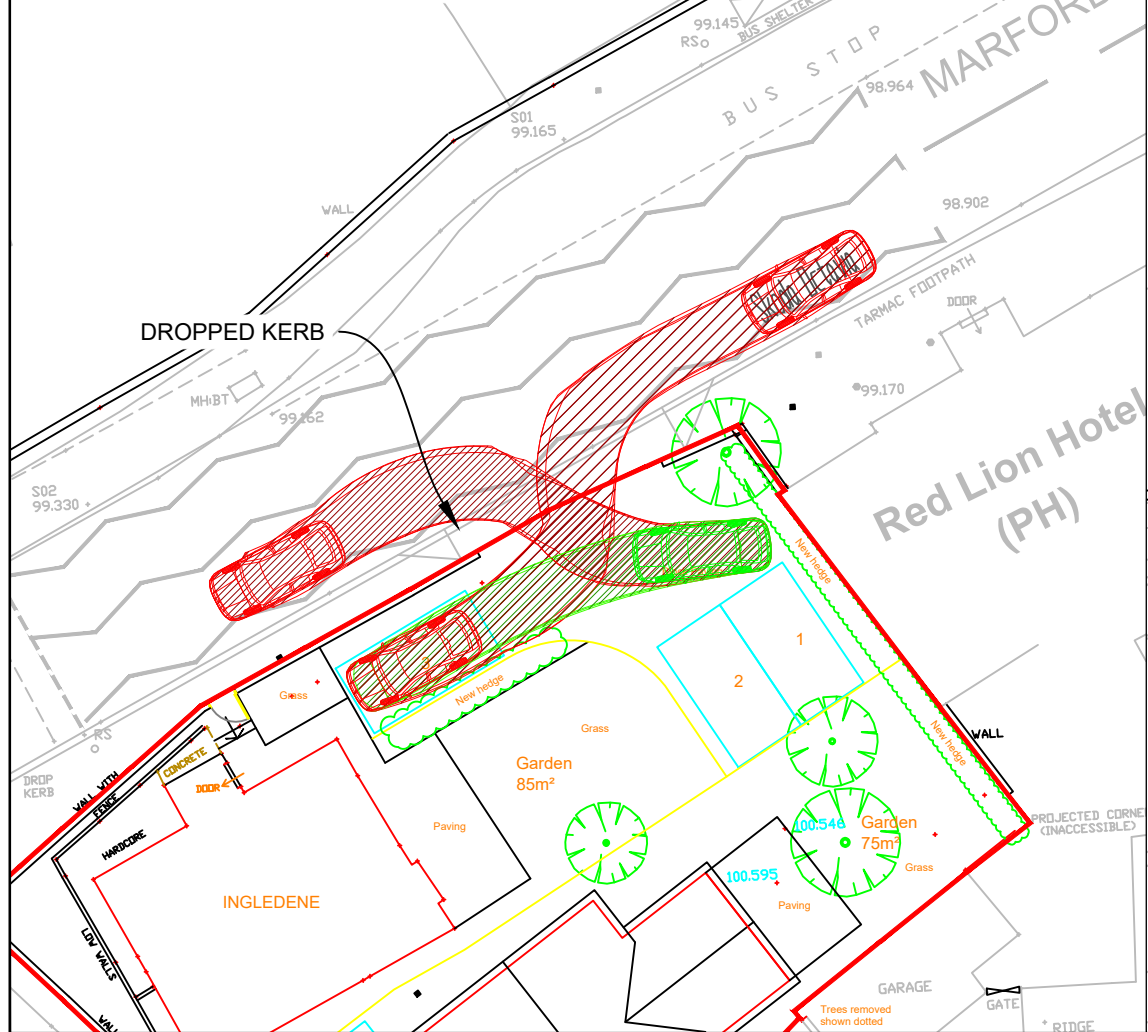


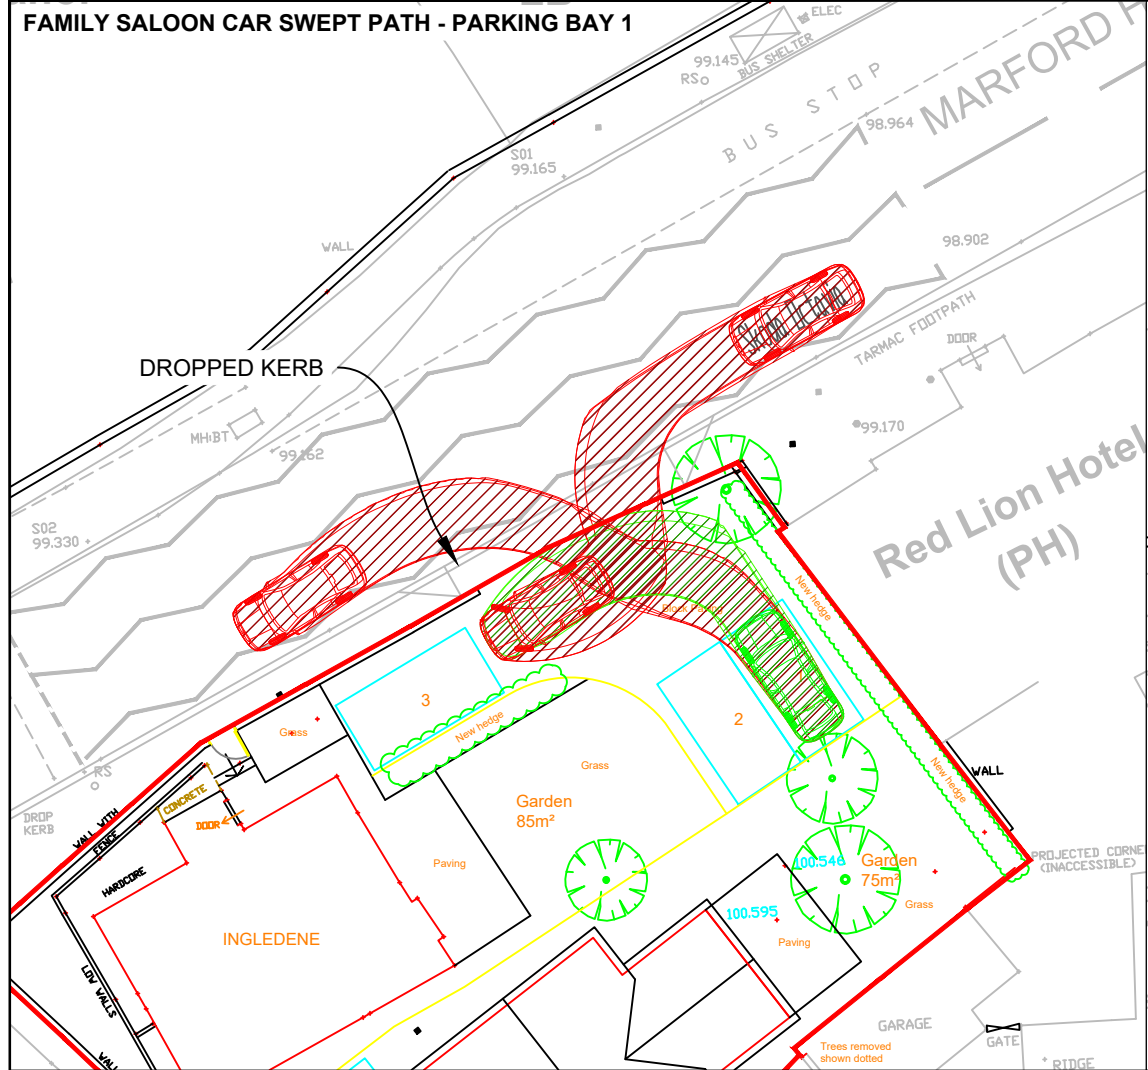

Client

Architecture Works Ltd

Project

Marford Hill, Wrexham

Drawing Title

Swept Path Analysis and Visibility Splays

Scale

1:250 @ A3

Date _____

15.01.24

Dwg no

0006-01-ATR01A

Status


Prelim

Drawn

JW

Application Site Boundary

Vehicle Used in Tracking:

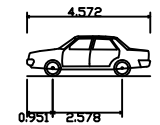

Skoda Octavia	
Overall Length	4.572m
Overall Width	1.769m
Overall Body Height	1.488m
Min Body Ground Clearance	0.249m
Max Track Width	1.713m
Lock to lock time	4.00s
Kerb to Kerb Turning Radius	5.100m



Jamie Whittall
Geospatial Designer