




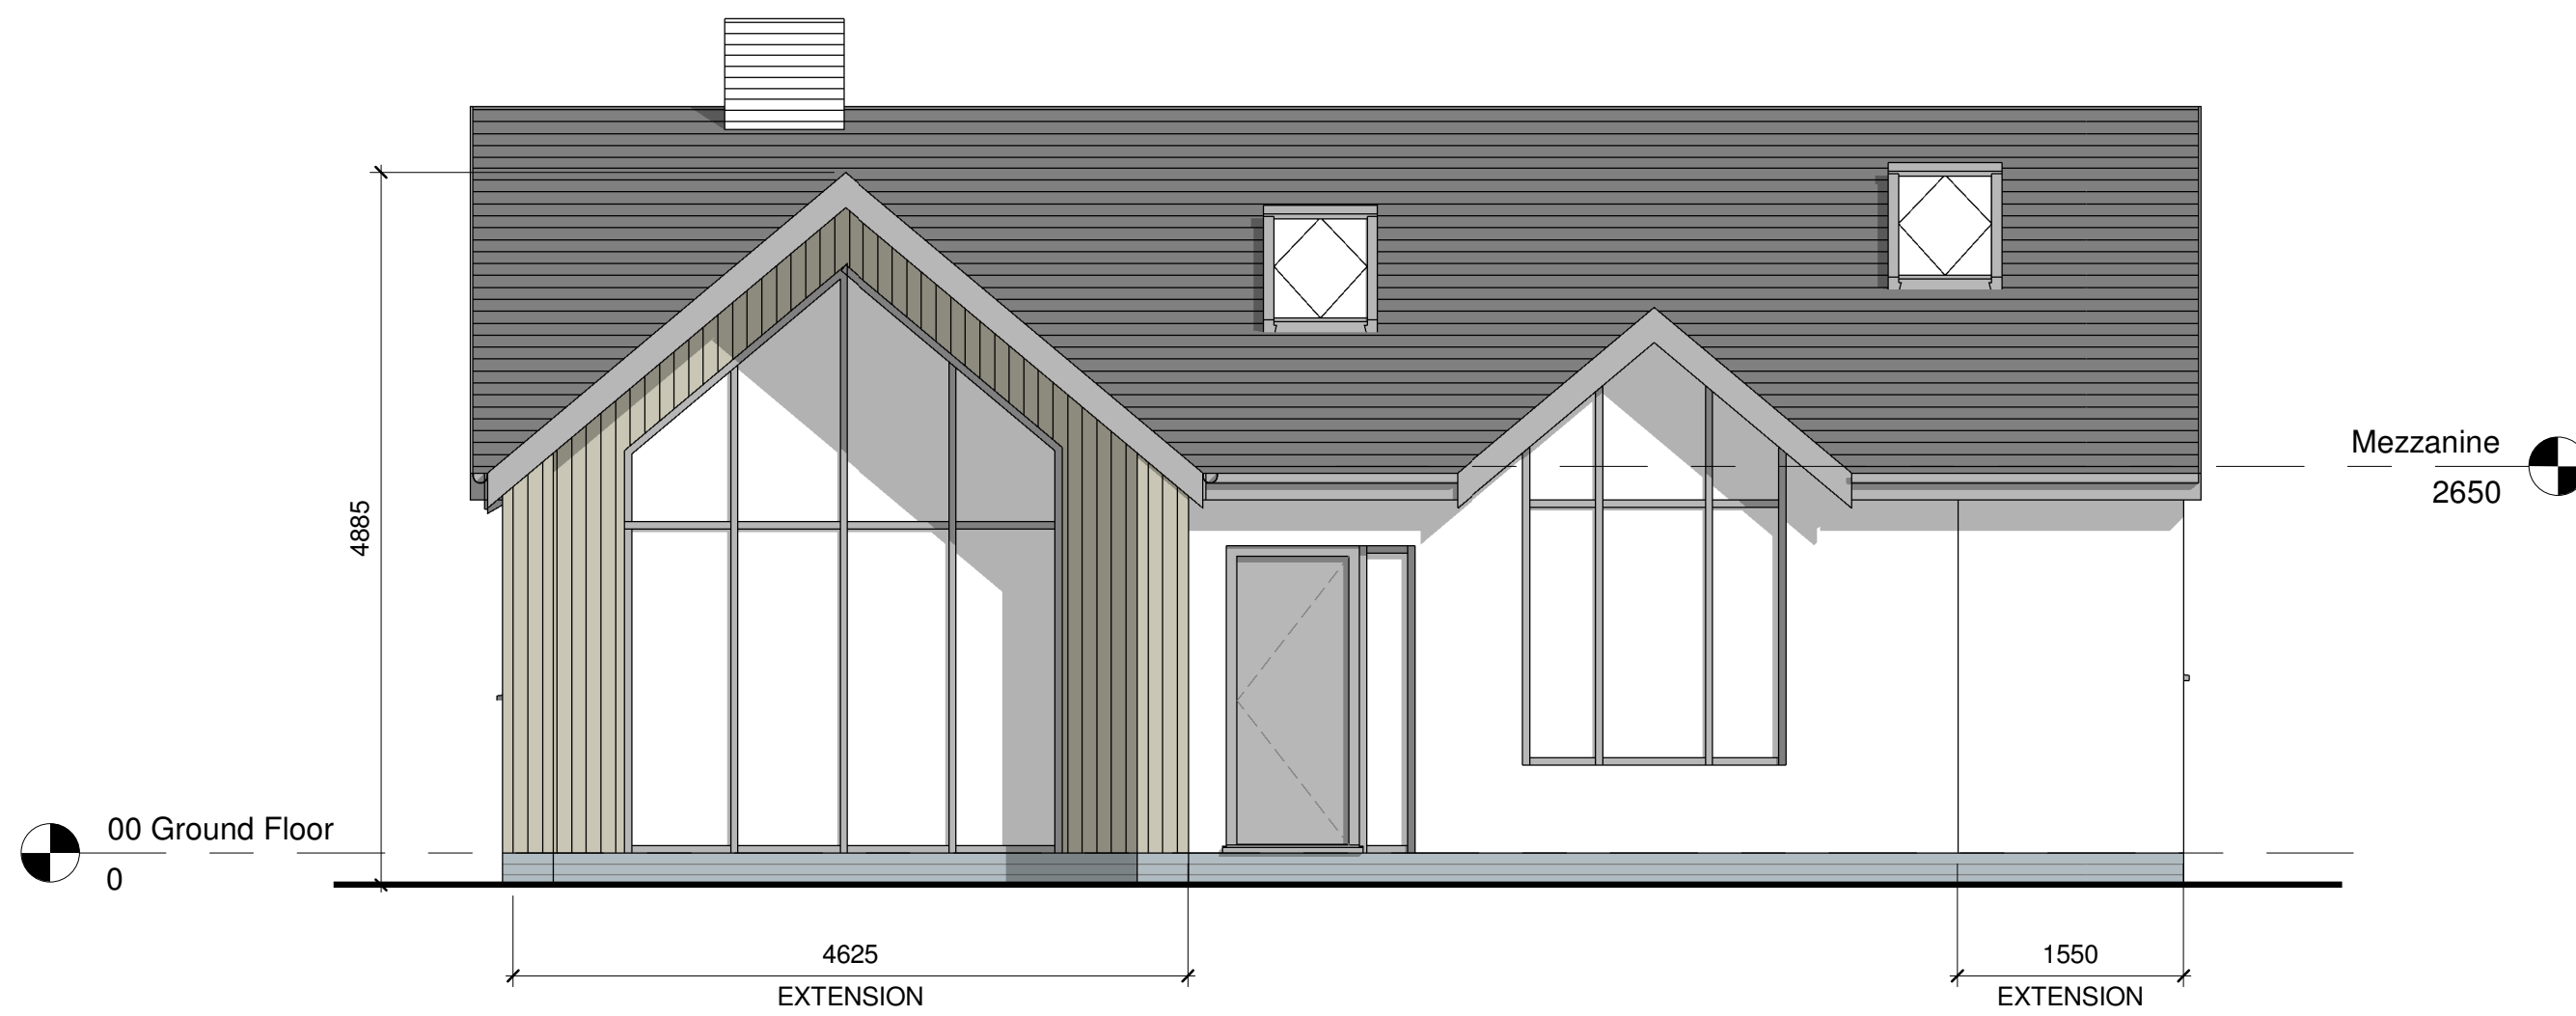


Proposed South Elevation
1 : 50

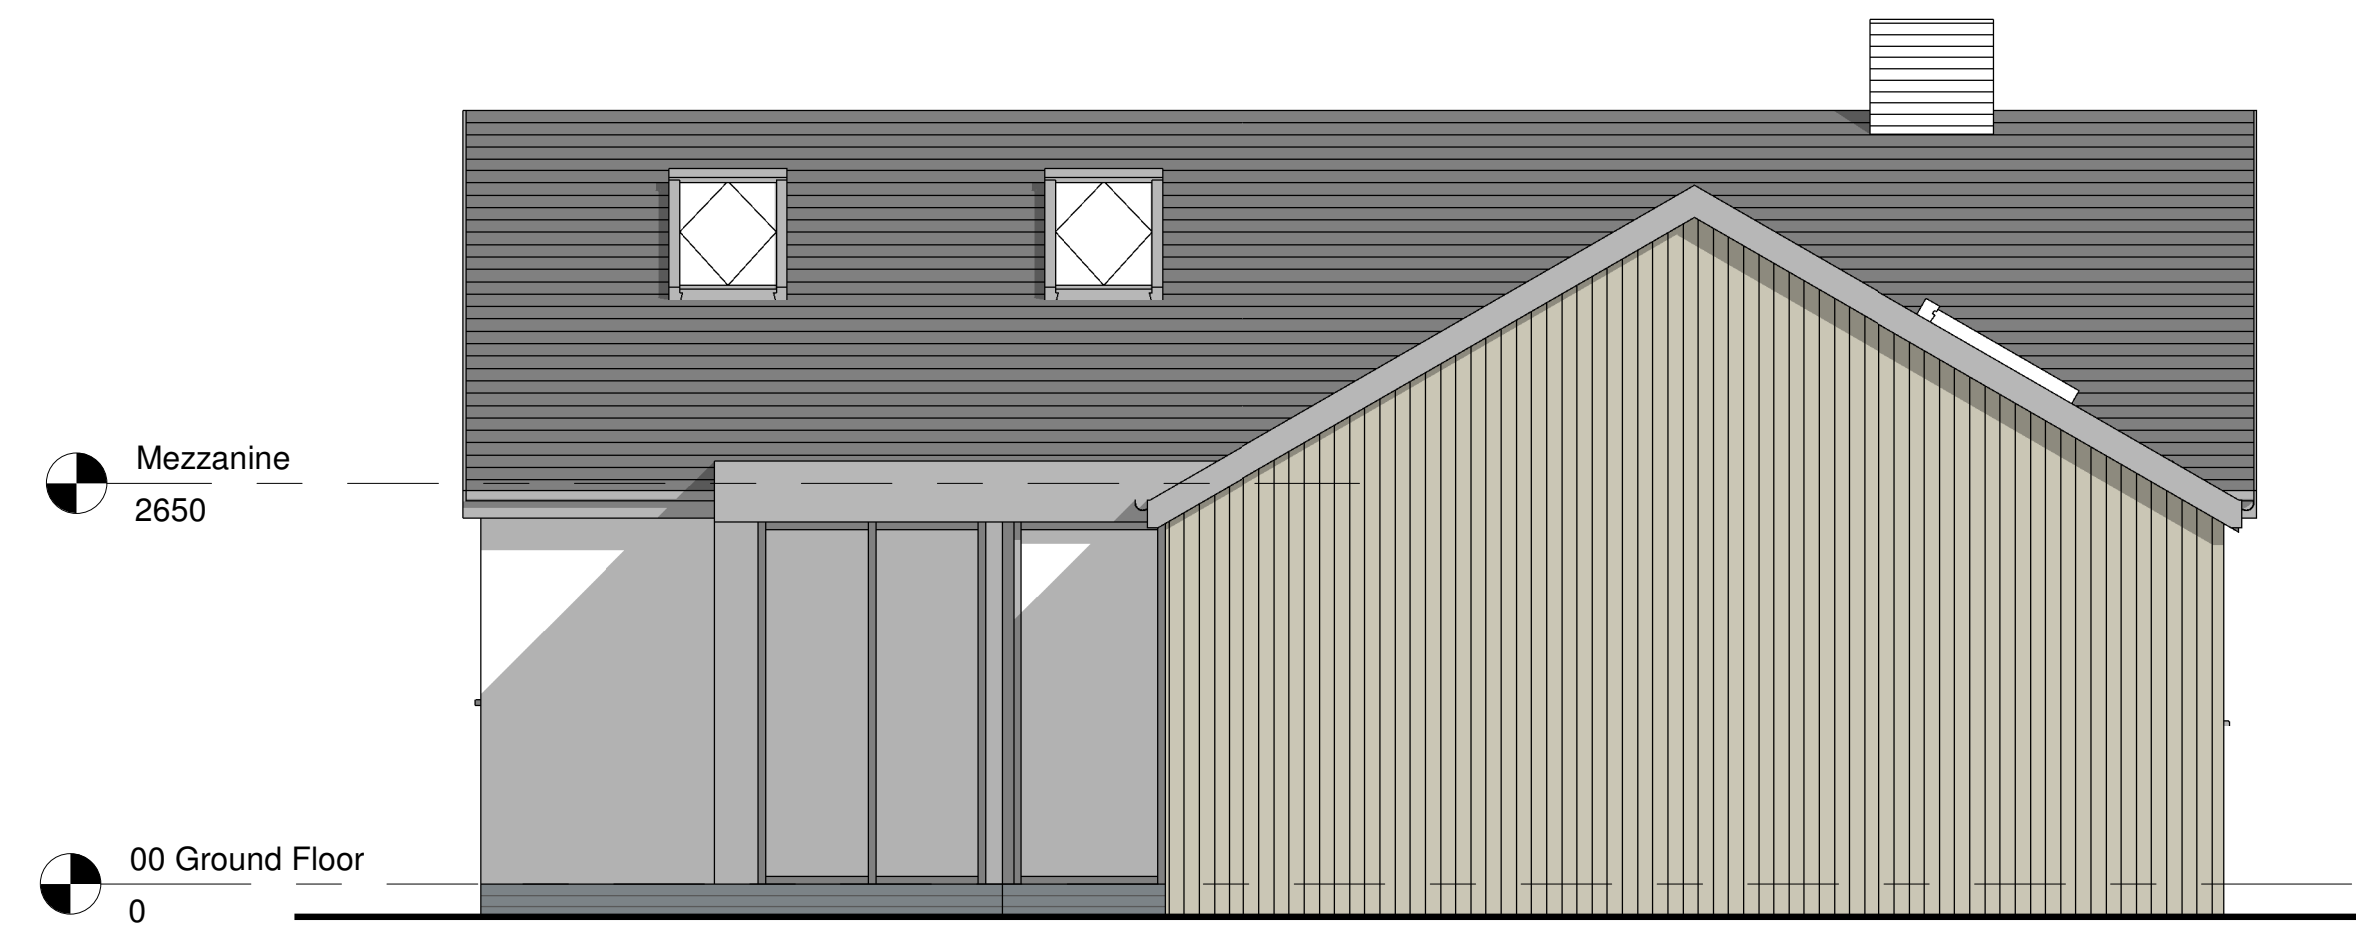

Proposed North Elevation
1 : 50

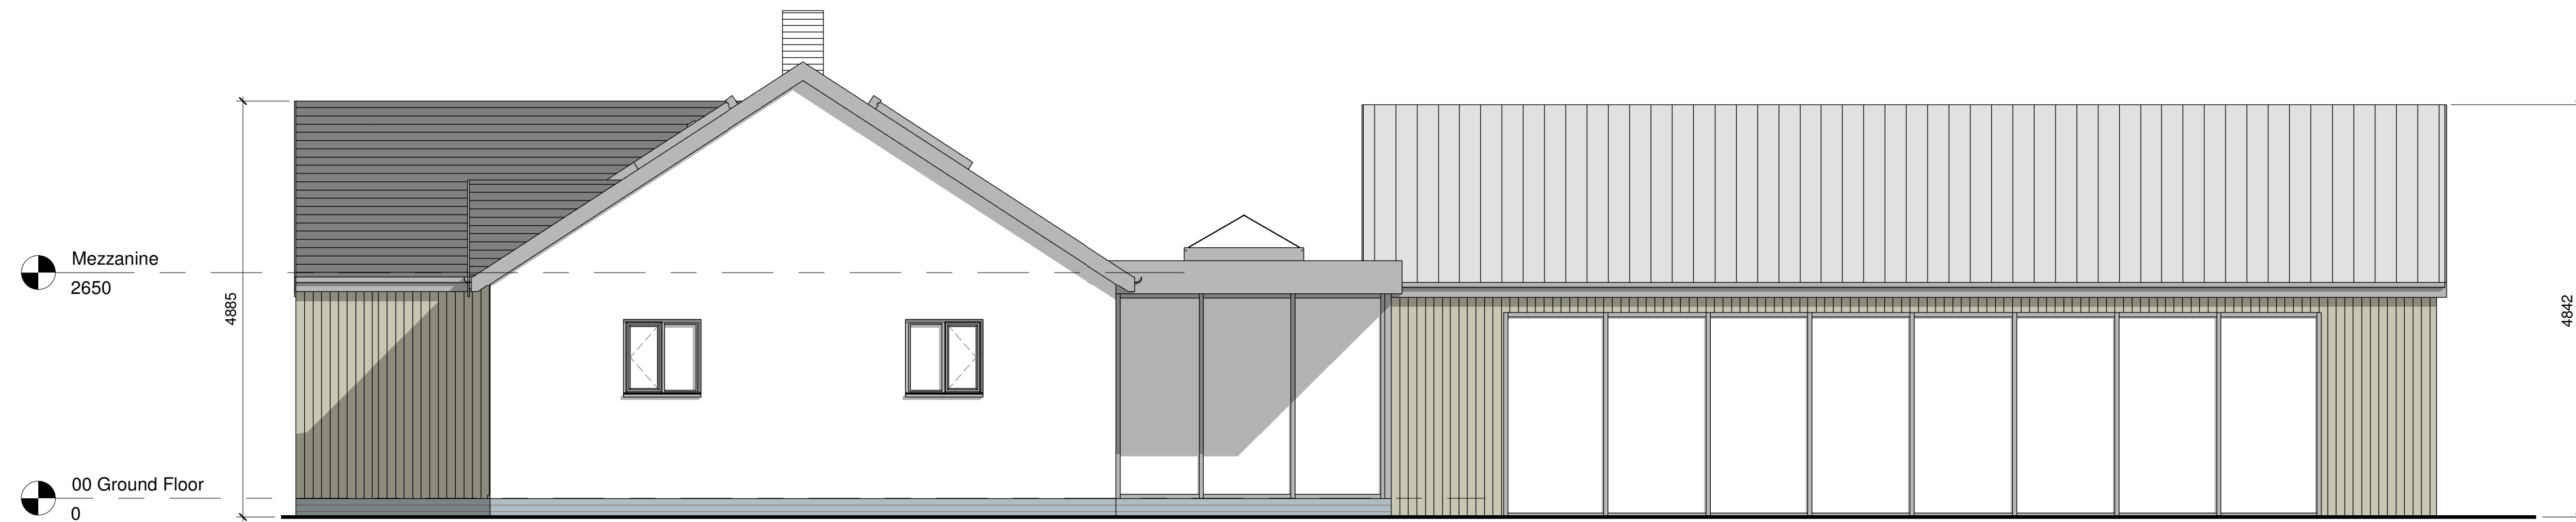

Proposed East Elevation
1 : 50

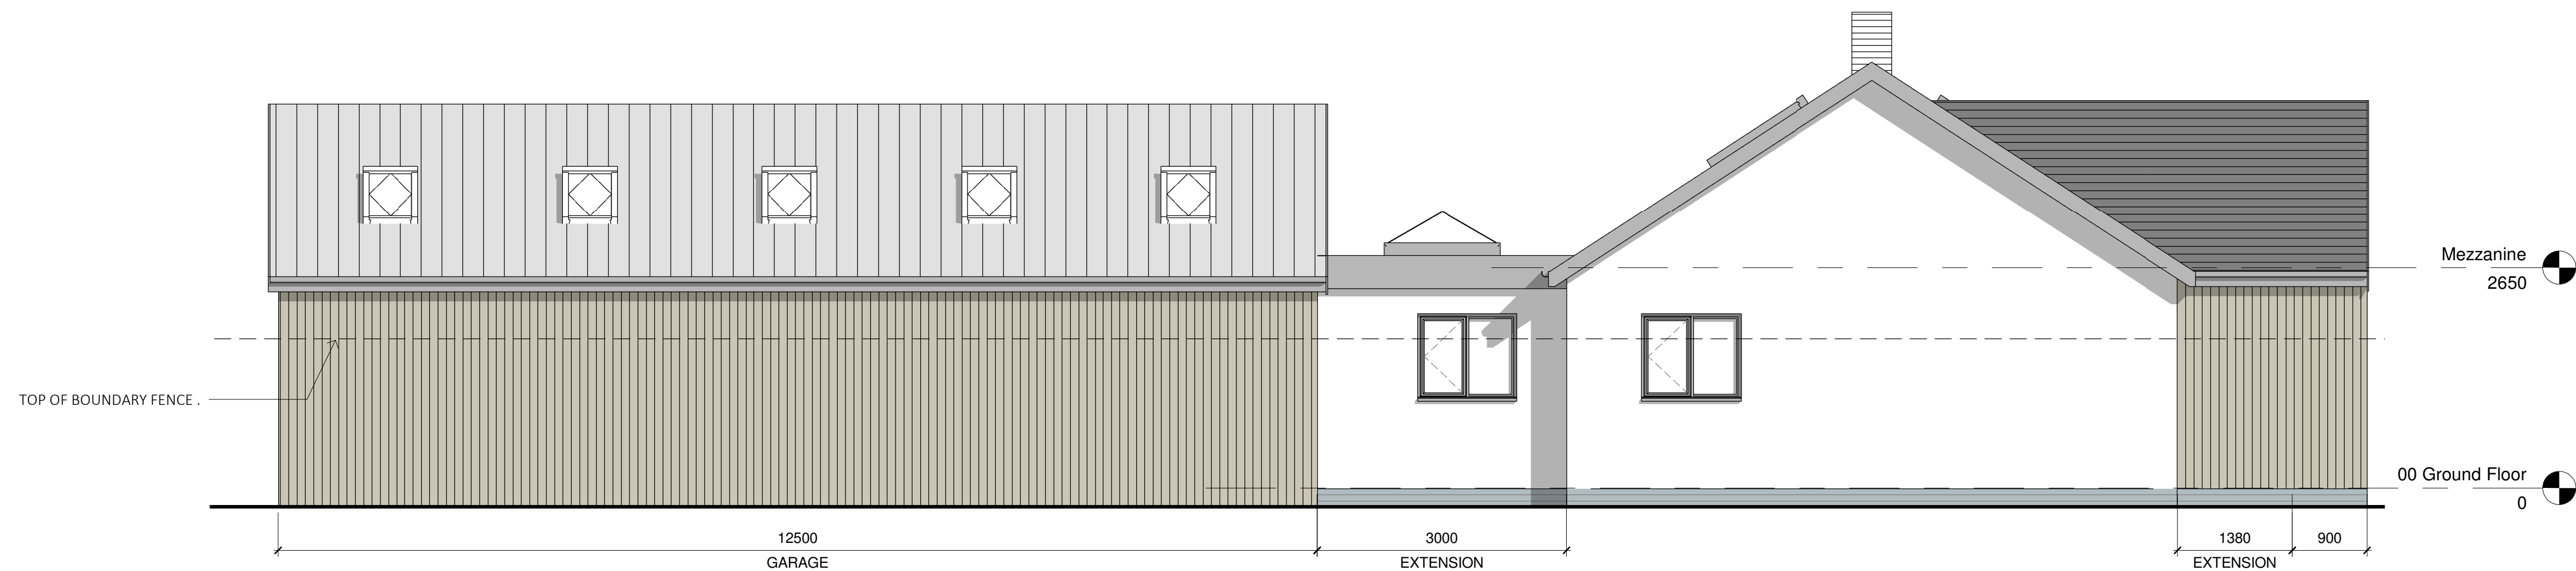

Proposed West Elevation
1 : 50