
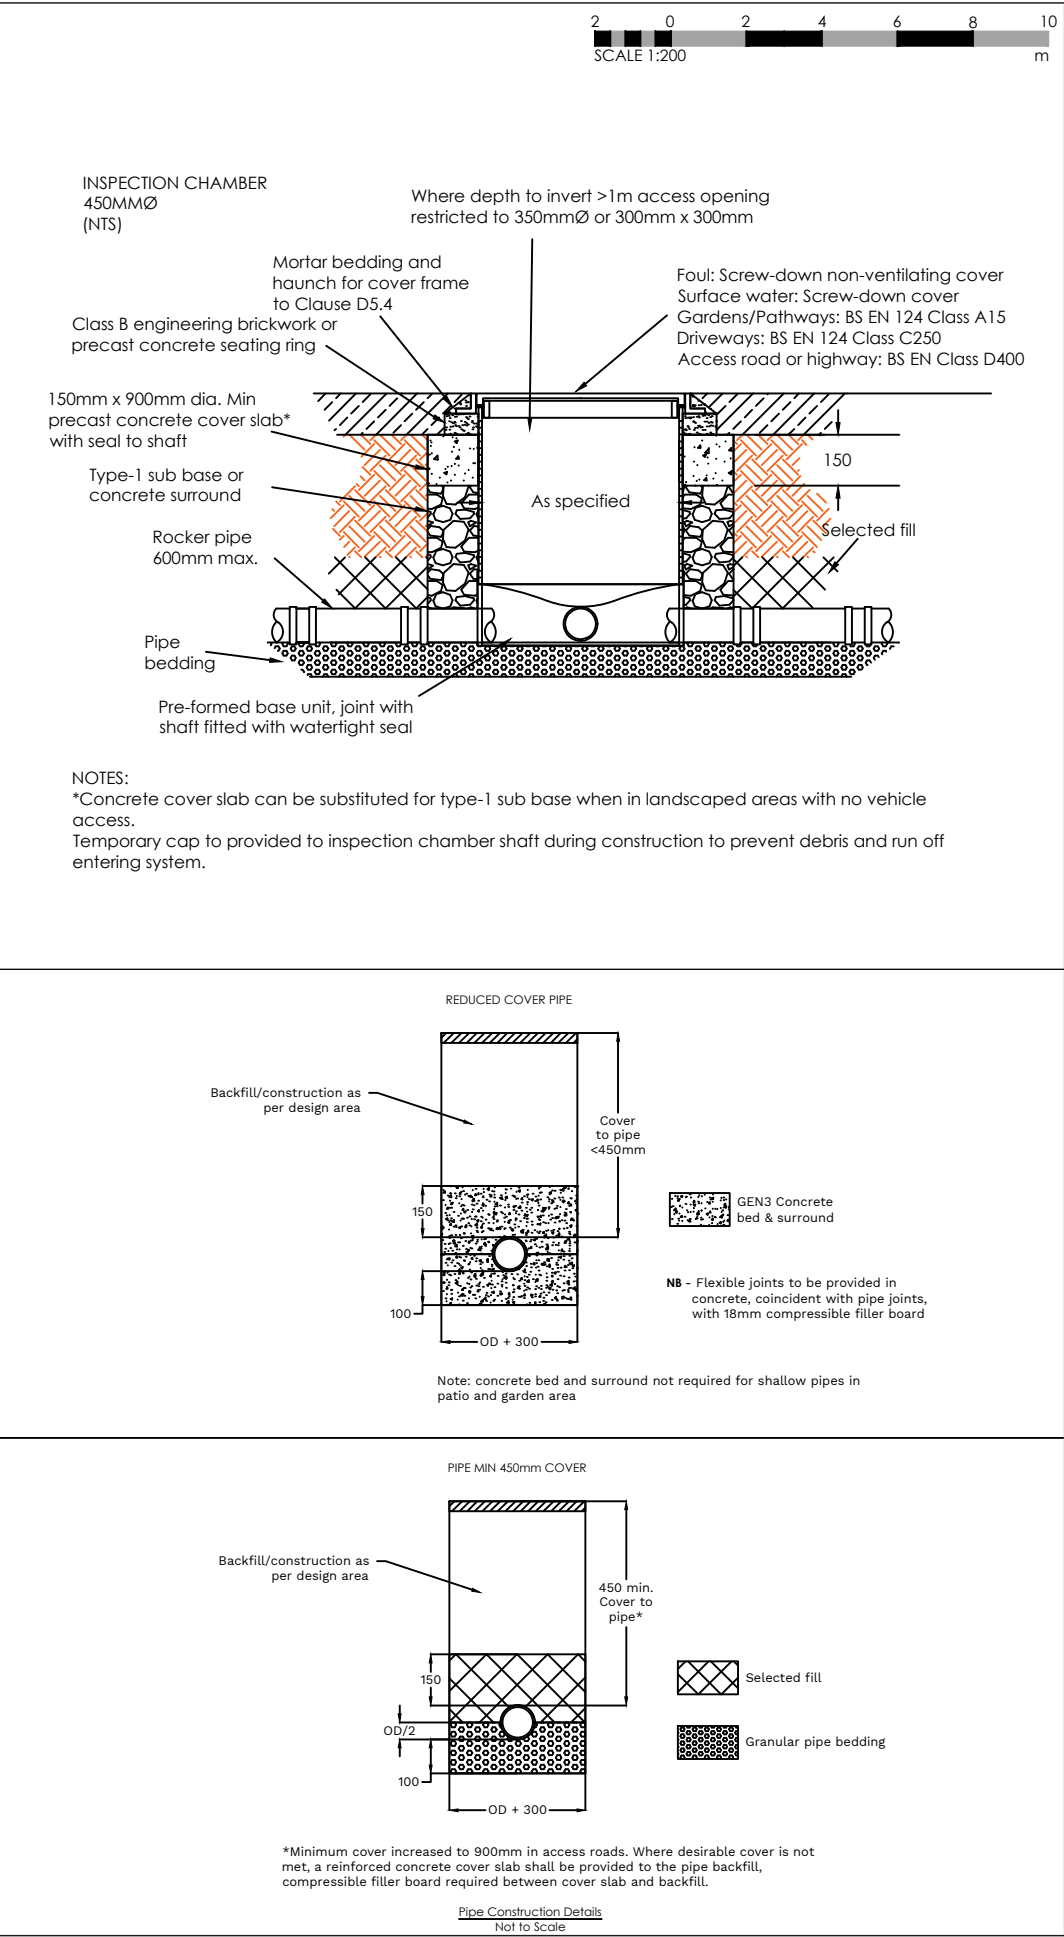


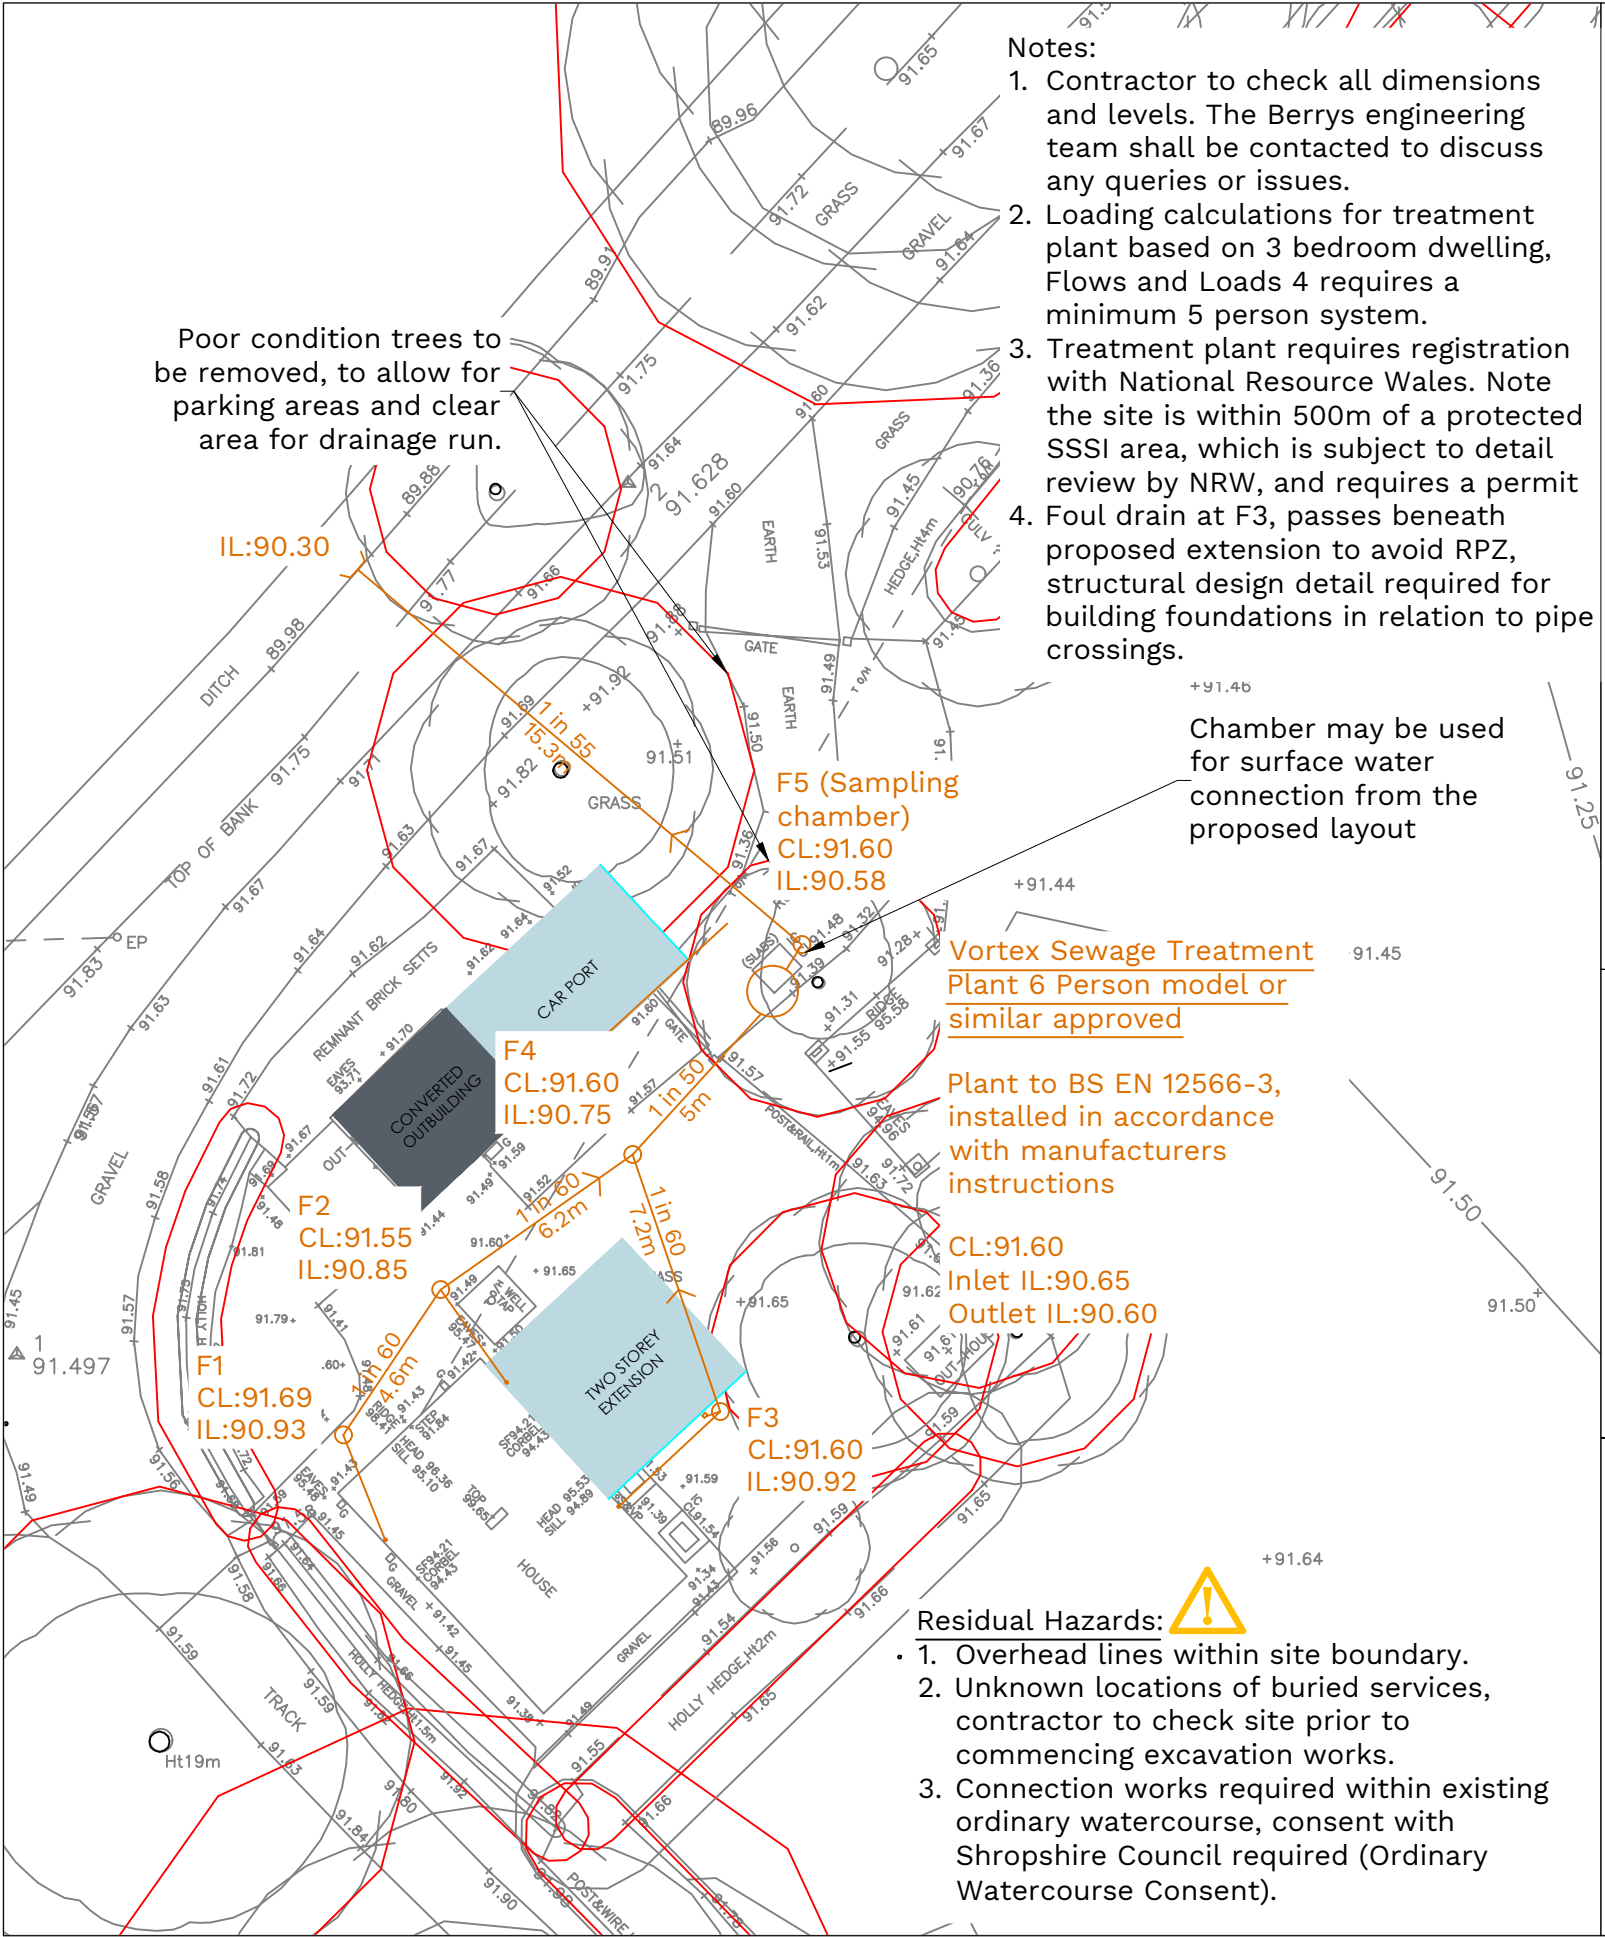

DISCLAIMER NOTES:

DO NOT SCALE THIS DOCUMENT - USE FIGURED DIMENSIONS ONLY

ALL DIMENSIONS MUST BE CHECKED ON SITE PRIOR TO COMMENCEMENT OF ANY RELATED WORKS.

THIS DOCUMENT IS COPYRIGHT OF THE ORIGINATOR, IT MUST NOT BE ALTERED, REPRODUCED OR DISTRIBUTED WITHOUT PRIOR CONSENT.

THIS DOCUMENT MUST BE READ IN CONJUNCTION WITH ALL SUPPORTING DOCUMENTS PRODUCED BY THE ORIGINATOR AND OTHER PROJECT DISCIPLINES.

OS MAPPING OBTAINED FROM PROMAP LICENCE No. 100022432 REPRODUCED BY BERRYS UNDER OS LICENCE No. 100003668

NORTH POINT:

Key:

- 450mmØ Inspection chamber with indicated invert and cover levels to BS EN 13598-2
- Thermoplastic 100mmØ drainage pipes. Min 1 in 80 for foul, to BS EN 1401
- Tree root protection zones

REV	DESCRIPTION	DATE	BY	CHKD
1	BEECH HOUSE SHREWSBURY BUSINESS PARK SHREWSBURY SHROPSHIRE SY2 6FG			

TEL: 01743 271697
shrewsbury@berrys.uk.com
www.berrys.uk.com

ORIGINATING OFFICE:

BERRYS

STATUS: CONSTRUCTION

CLIENT: Clare Grice

PROJECT: Moss Villa, Chapel Lane
Bronnington, Whitchurch
Shropshire, SY13 3HR

DRAWING: Proposed Foul Drainage

SCALE @ A3:	DRAWN BY:	CHKD BY:	DATE:
1:200	DP	RSH	27/10/23

DRAWING No: SA49017 -BRY-ST - PL- C - 0001_

REVISION: