


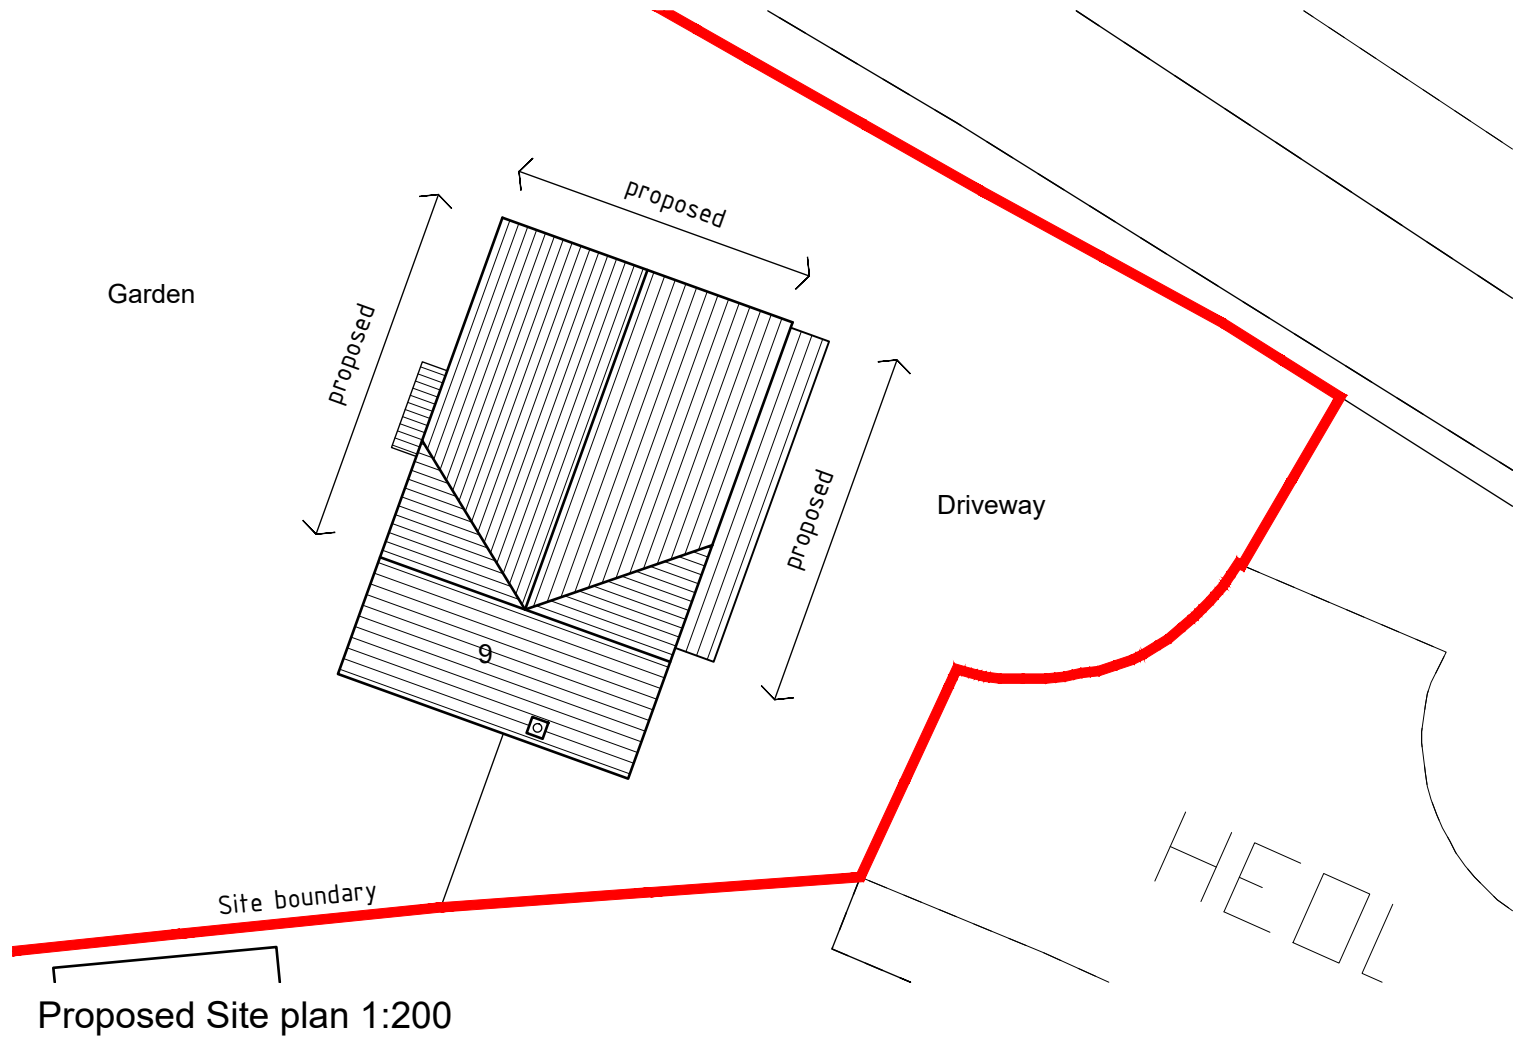


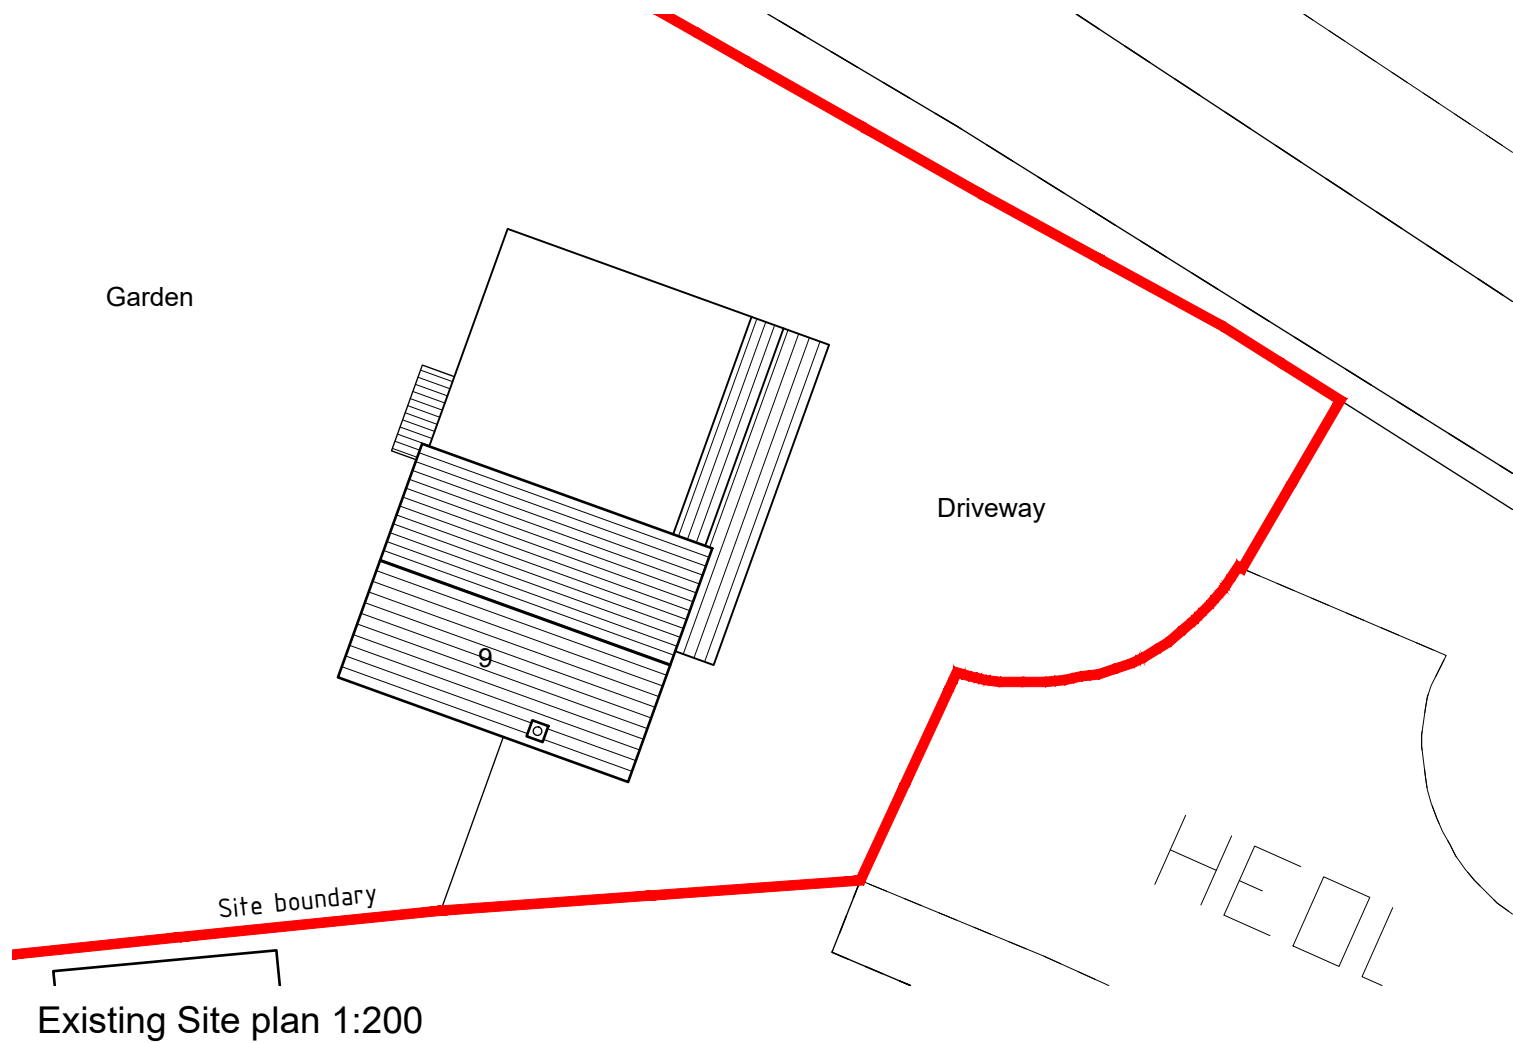

Site location plan 1:1250

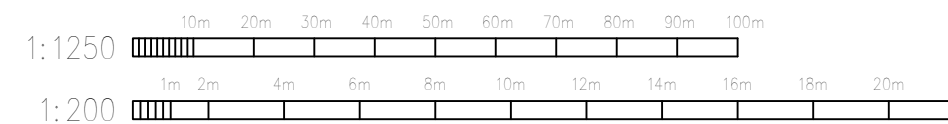

©Crown Copyright and database rights 2023 OS 100047474

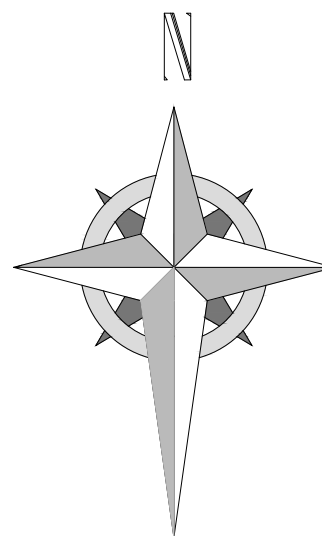

Proposed



Project; 9 Heol Penally, Wrexham, LL128JT	
Title; 07-Site location plans	Scale (A3); 1:50
Dwg No; HP/PD/07	Date; 13.03.24
Revision;	