


Wrexham
COUNTY BOROUGH OF WREXHAM

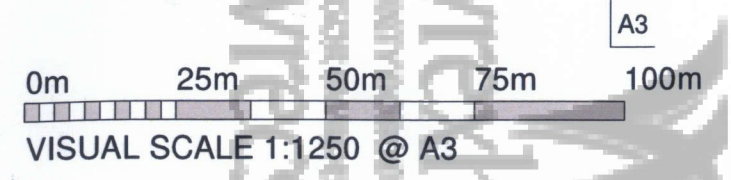

16A

PROJECT			Anwyfla		
TITLE			Site Location Plan		
CLIENT			Isabel & Rob		
DRAWN BY	CHECKED BY	DATE			
JK	JK	29/06/22			
SCALE (@ A3)		PROJECT NUMBER			
1 : 1250		2299			
DWG NUMBER		REV.			
1001					

 **1 Site Location Plan**
Scale: 1 : 1250

Do not scale from this drawing. All dimensions are to be checked on site prior to commencing works on site. Discrepancy found between information given on this drawing and that given elsewhere or recorded on site shall be notified immediately to the project architect in writing.