




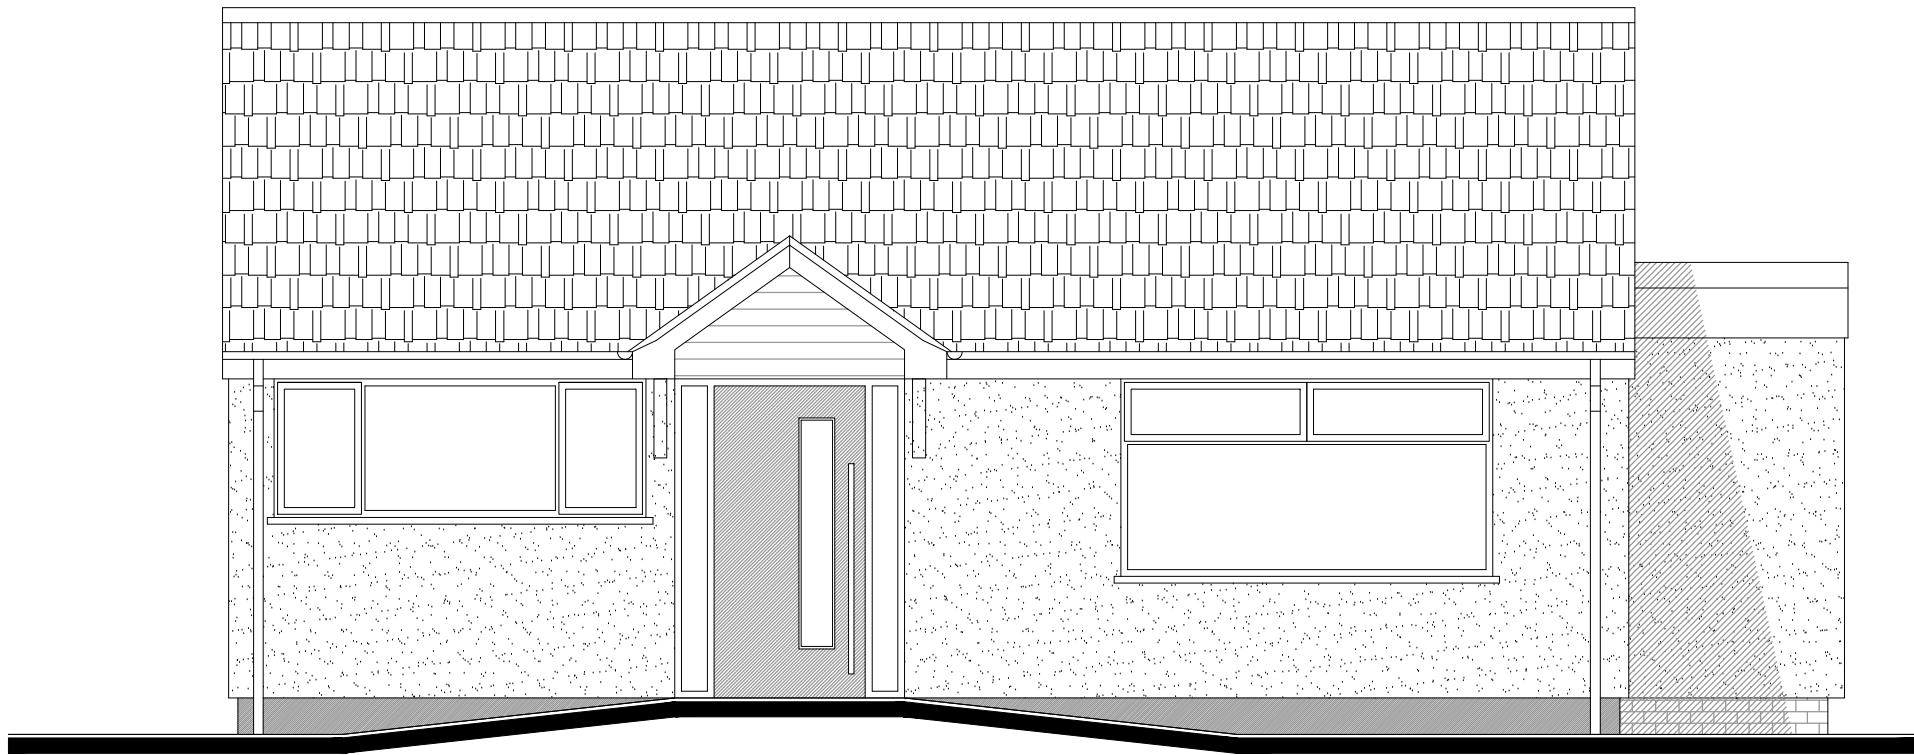


Proposed Front Elevation
1:50

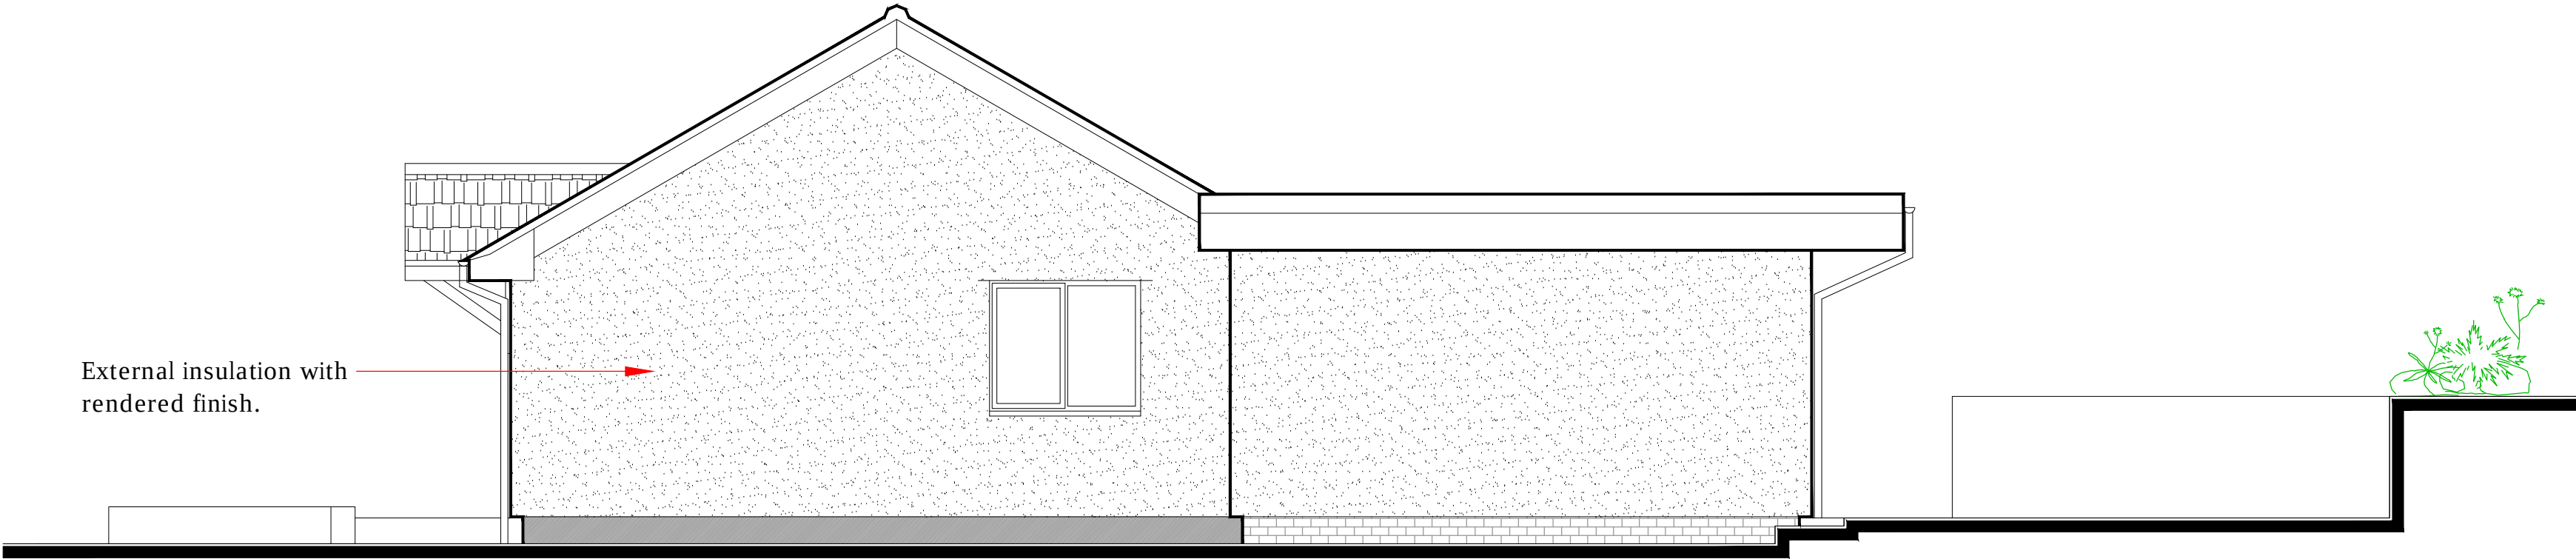

Proposed Side Elevation
1:50

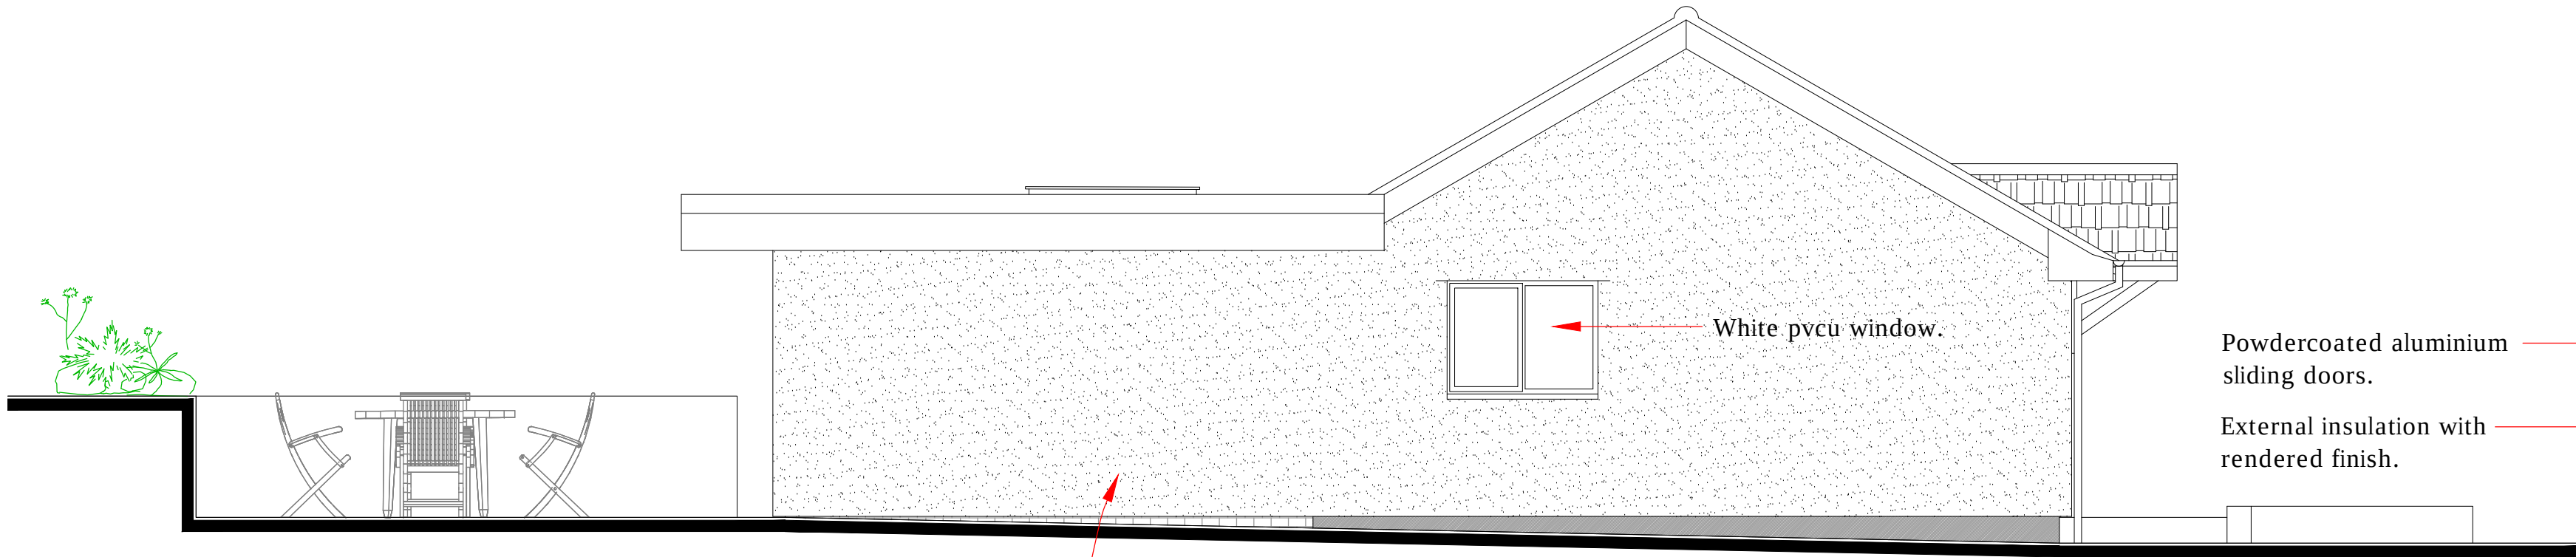

Proposed Side Elevation
1:50

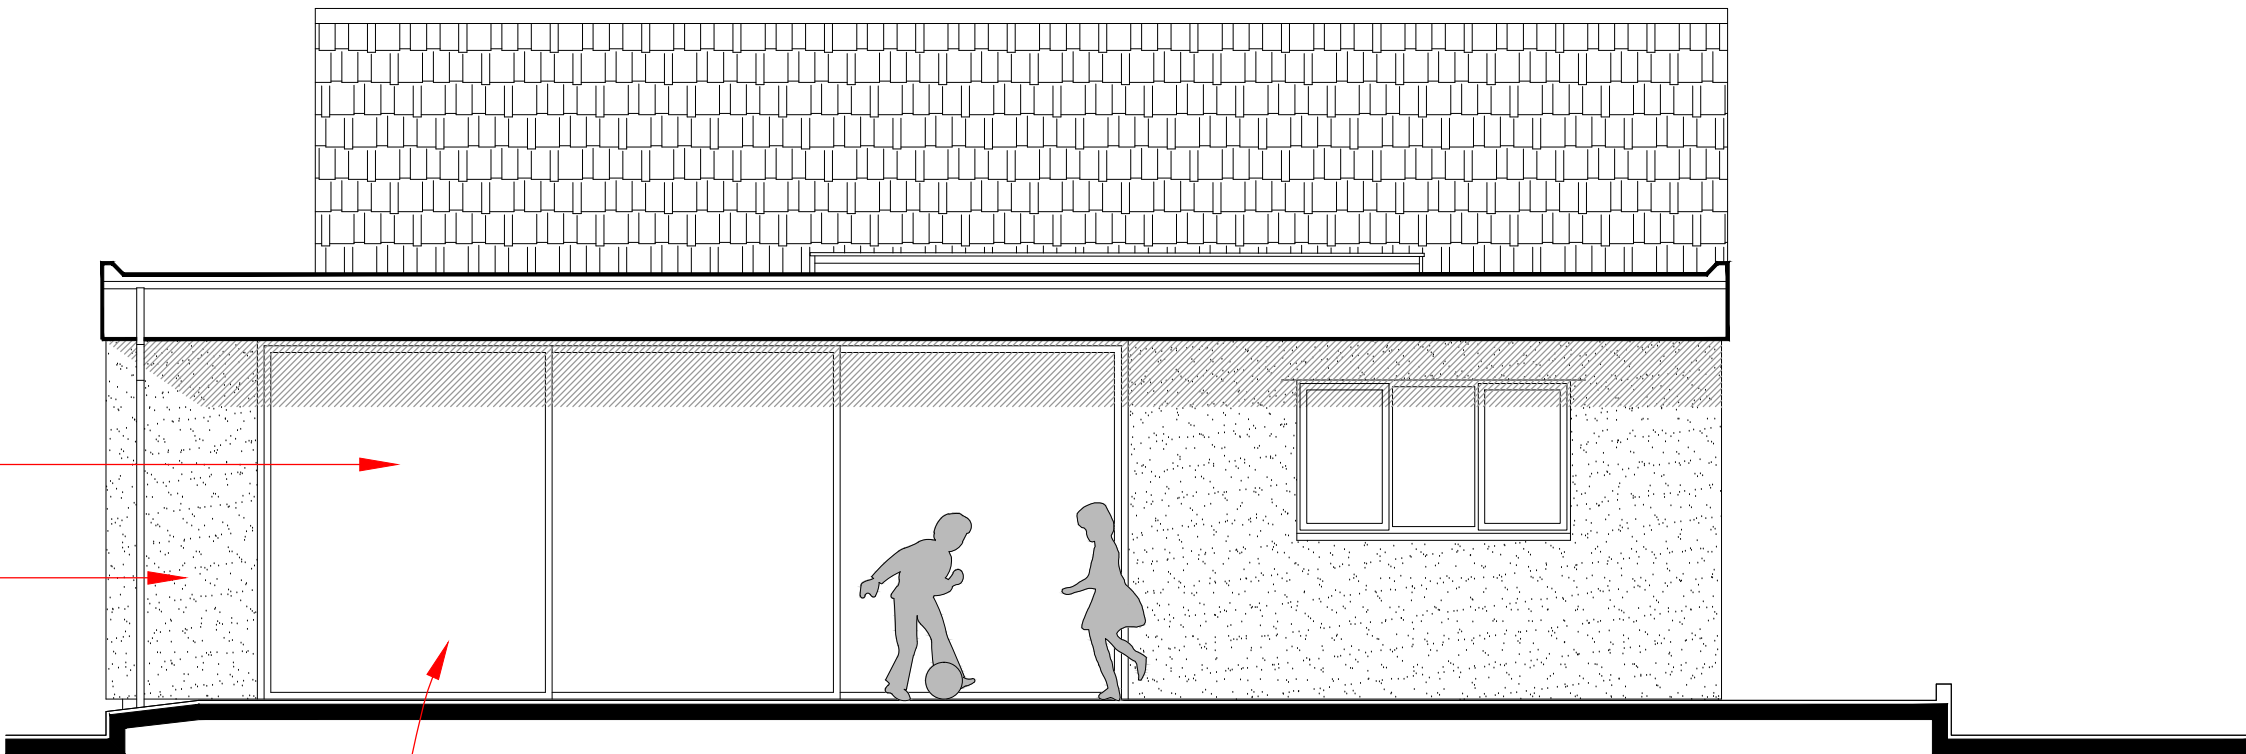

Proposed Rear Elevation
1:50