


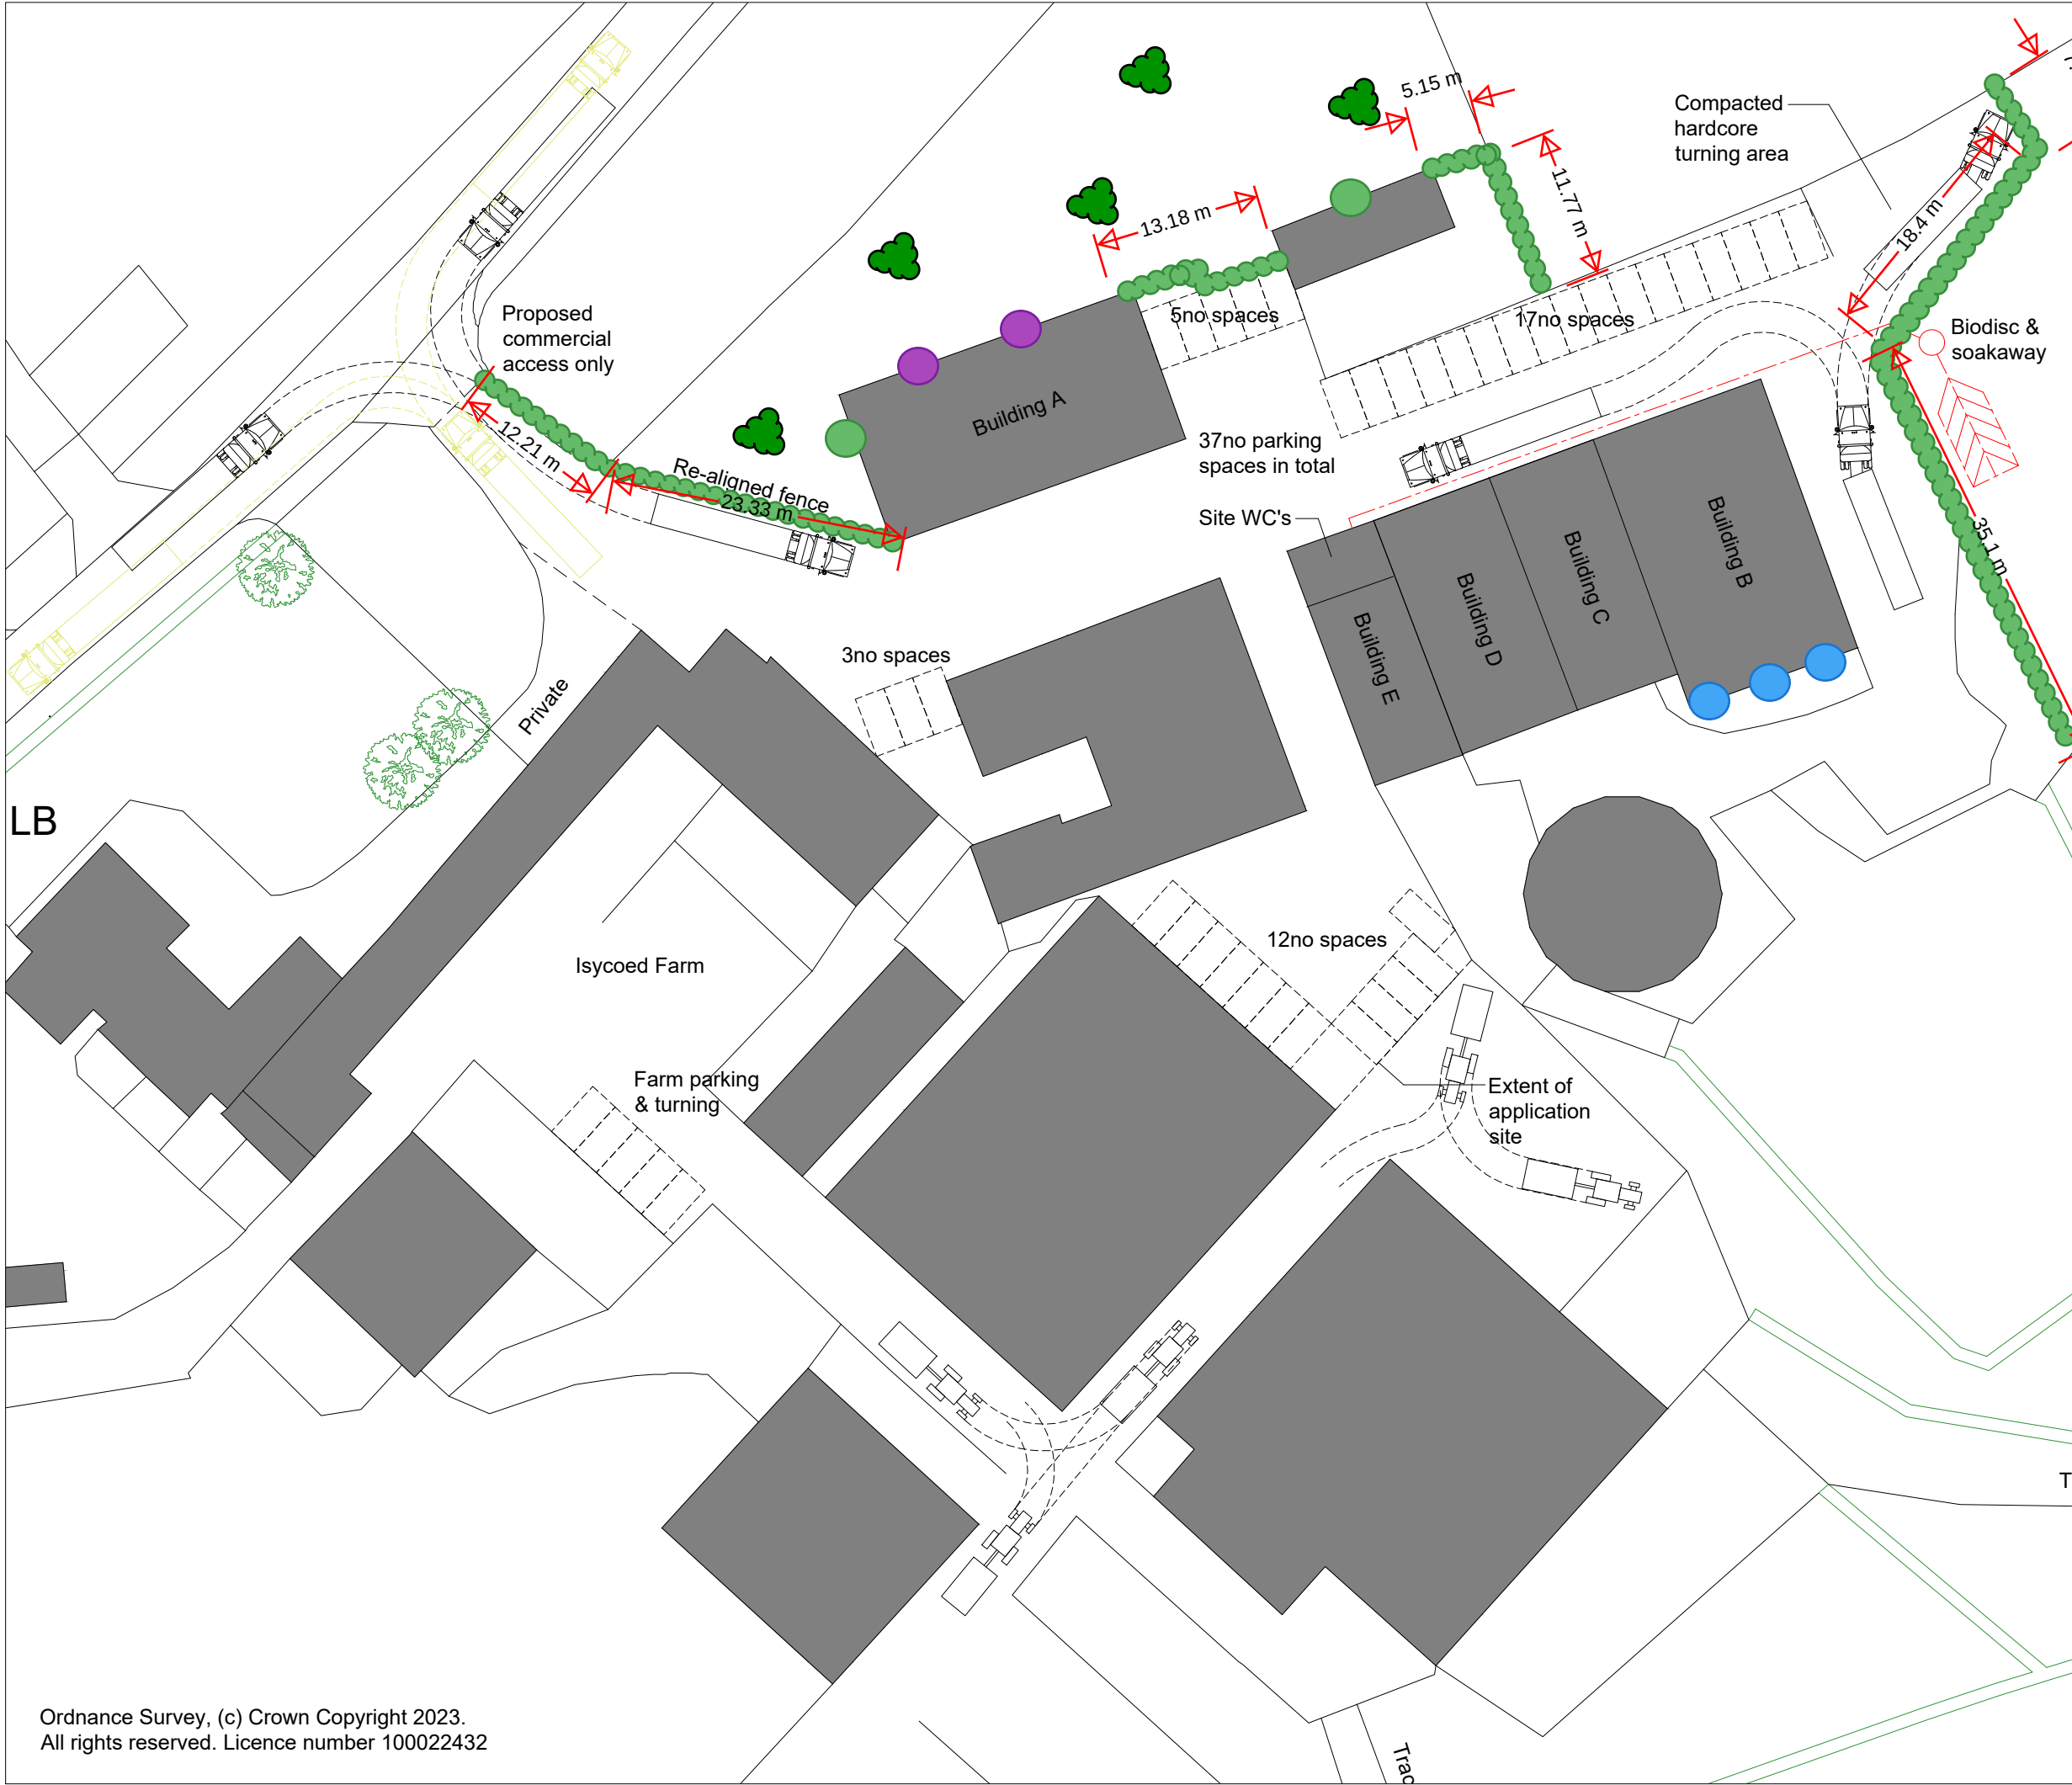

THIS DRAWING IS TO BE READ IN CONJUNCTION WITH ALL RELATED DRAWINGS. ALL DIMENSIONS MUST BE CHECKED AND VERIFIED ON SITE BEFORE COMMENCING ANY WORK OR PRODUCING SHOP DRAWINGS. THE ORIGINATOR SHOULD BE NOTIFIED IMMEDIATELY OF ANY DISCREPANCY. THIS DRAWING IS COPYRIGHT AND REMAINS THE PROPERTY ROGER PARRY & PARTNERS.

| Rev | Description                                          | Date       | By |
|-----|------------------------------------------------------|------------|----|
| A   | Swept paths added                                    | 03/11/2023 | NB |
| B   | Additional swept paths added, farm parking indicated | 22/12/2023 | NB |
| C   | Buildings F & G omitted from application             | 10/06/2024 | NB |
| D   | Revised following Highways comments                  | 14/06/2024 | NB |

- Bat boxes
- Sparrow box
- Open-fronted box
- Native hedge
- Tree planting



Residential - Agricultural - Commerical

|               |                                                             |      |            |
|---------------|-------------------------------------------------------------|------|------------|
| Project       | Proposed Change of Use from Agricultural to Commercial      |      |            |
| Drawing Title | Biodiversity Enhancement Plan                               |      |            |
| Location      | Isycoed Farm, Holt Road, Ridleywood Farm, Wrexham, LL13 9US |      |            |
| Client        | TSM & TR Lunt                                               |      |            |
| Scale         | 1:500 @ A3                                                  |      |            |
| Drawing No    | 77362 / RJC / 005                                           | Rev  | B          |
| Drawn By      | NB                                                          | Date | 2024/08/08 |

MERCIAN HOUSE, 9 DARWIN COURT, OXON  
BUSINESS PARK, SHREWSBURY, SY3 5AL.  
Tel: 01743 791336  
E-mail: [mail@rogerparry.net](mailto:mail@rogerparry.net)  
Web address: [www.rogerparry.net](http://www.rogerparry.net)  
Roger Parry & Partners LLP partnership no.OC312203  
Registered in England and Wales.  
A list of members of the LLP is available at the above address.