


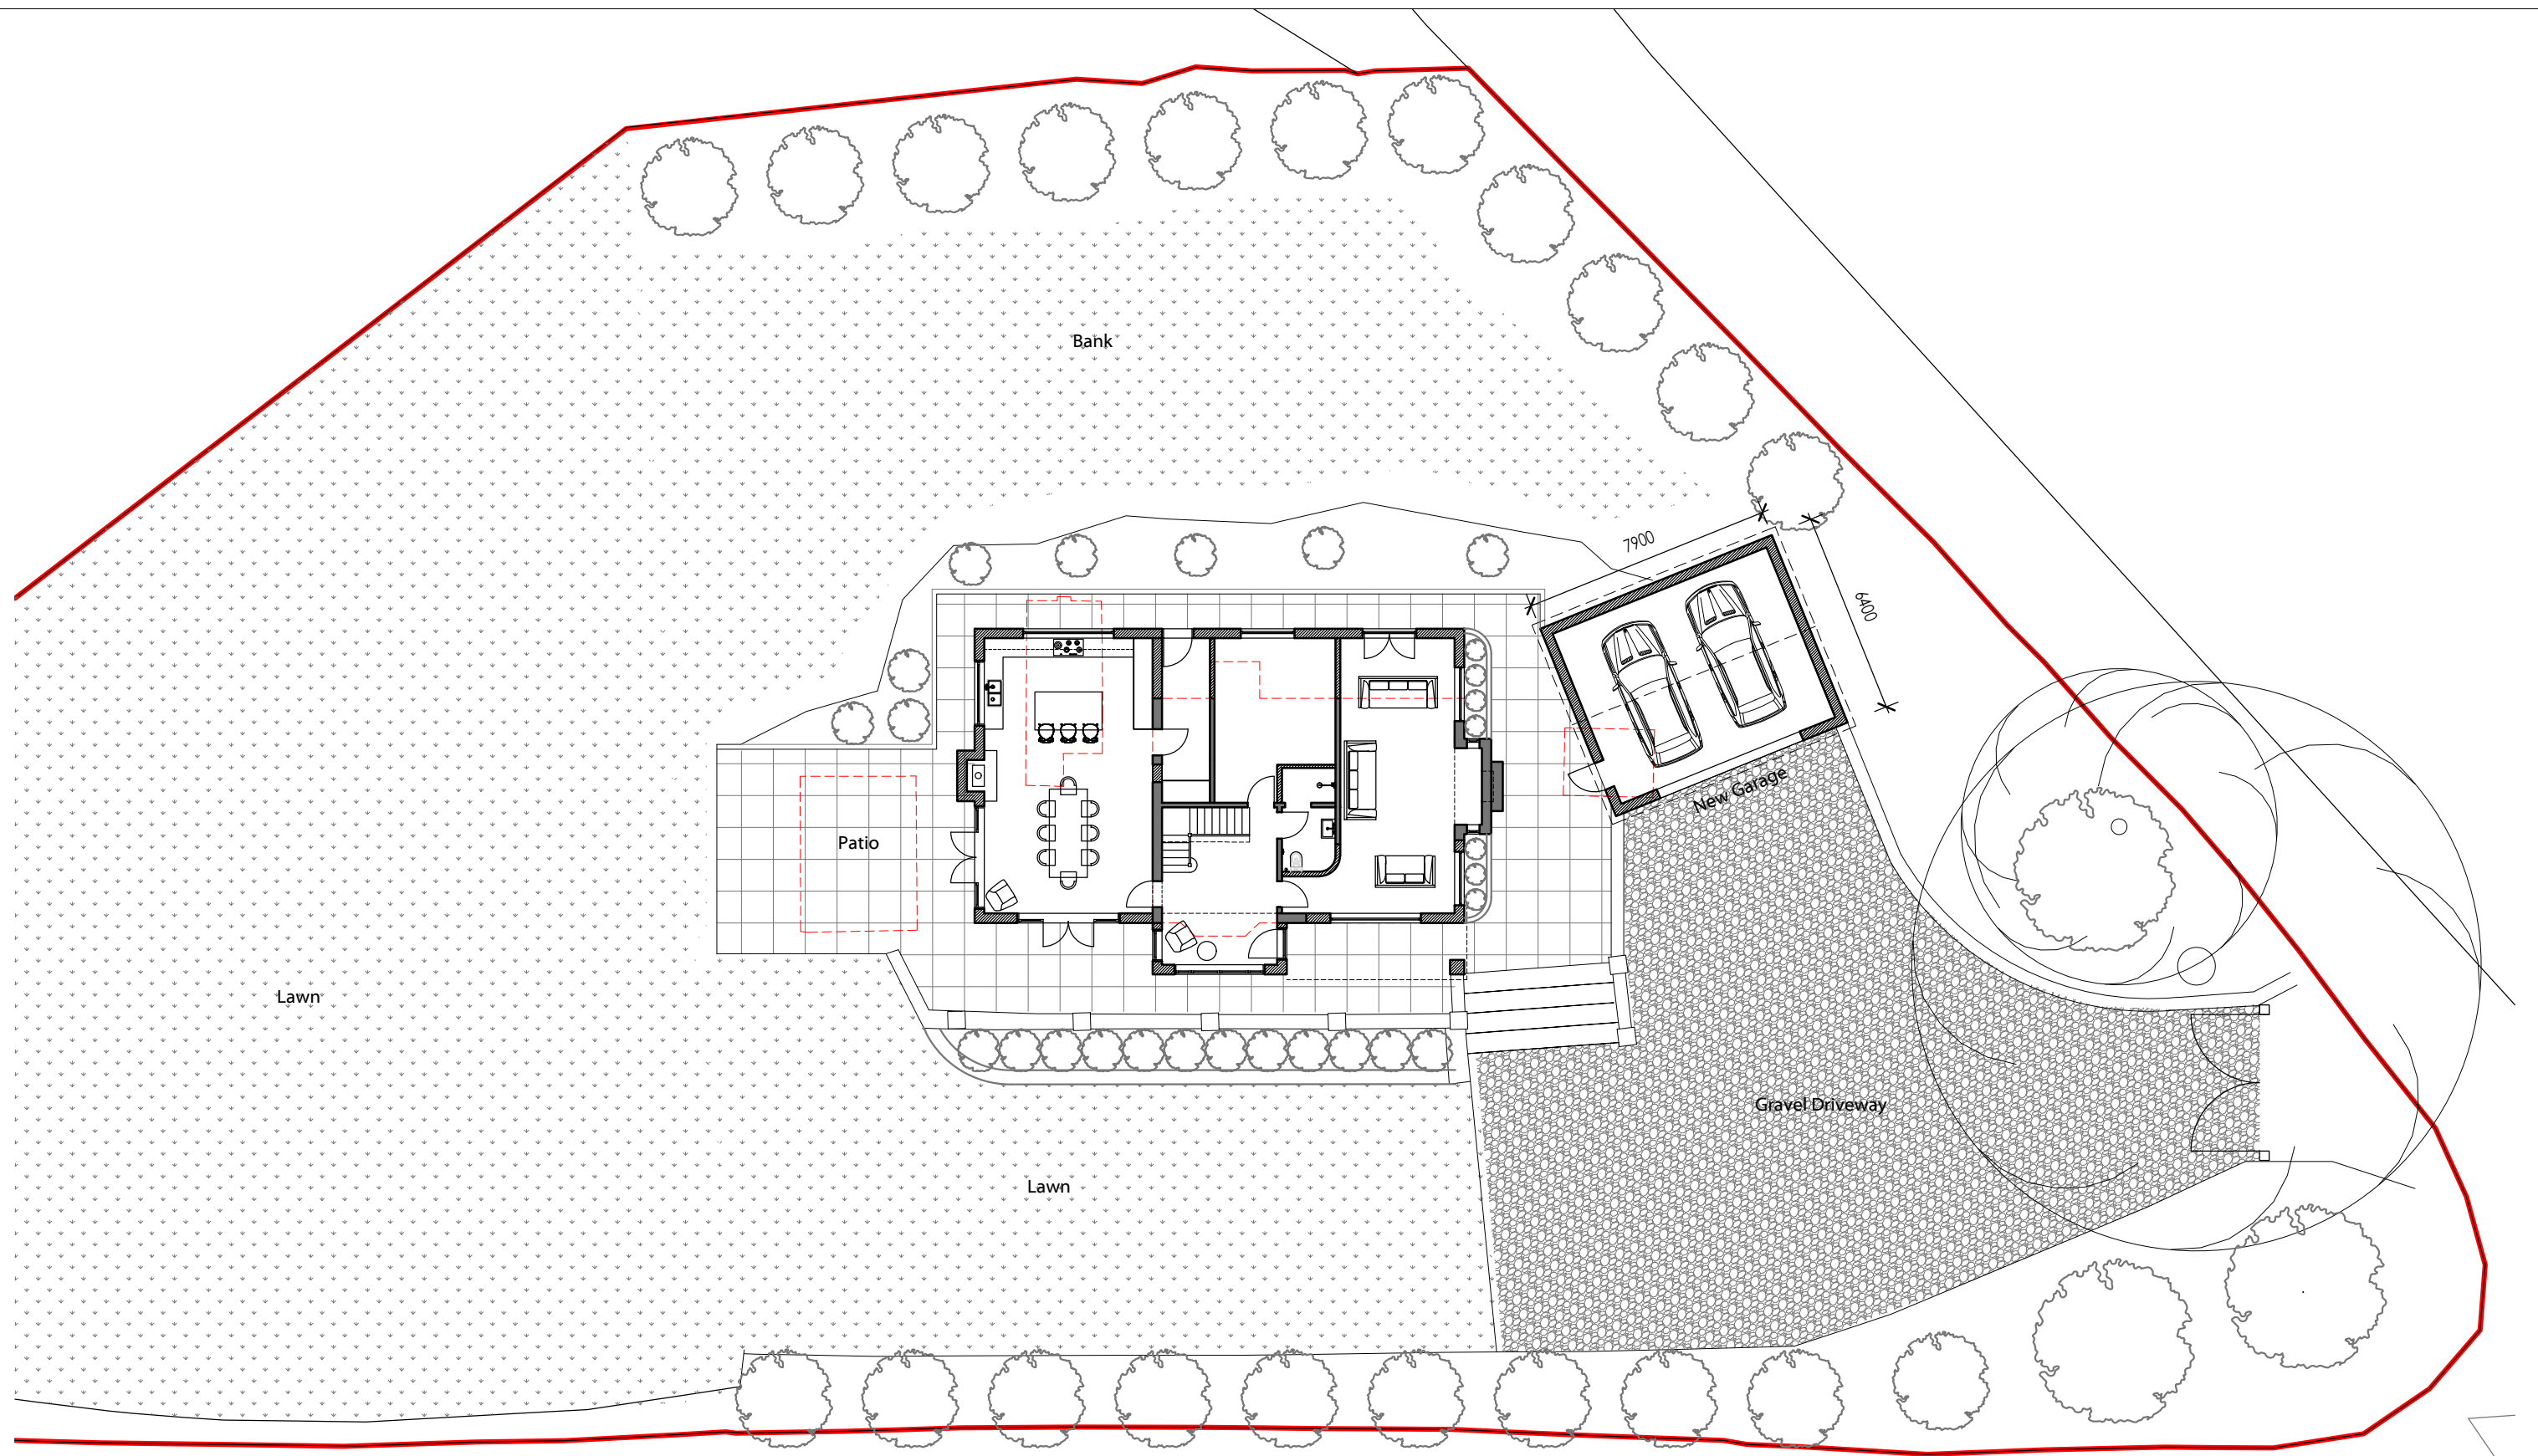

01 GROUND LANDSCAPE PLAN
-- 1:200

E	ISSUE DRAWINGS FOR PLANNING	AP	26.01.24
D	SKETCH DESIGN PROPOSAL - MEETING 4	AP	02.01.24
C	SKETCH DESIGN PROPOSAL - MEETING 3	AP	18.12.23
B	SKETCH DESIGN PROPOSAL - MEETING 2	AP	11.12.23
A	SKETCH DESIGN PROPOSAL - MEETING 1	AP	24.11.23
Rev	Description	By	Date

Notes

Do not scale from drawings.
Errors to be reported immediately to the architect.
To be read in conjunction with all relevant Architects',
Services and Structural Engineers' drawings.
All existing site, tree and building information has been compiled from different sources.
All dimensions to be checked on site.



Lower Craignant farm, Selattyn, Oswestry, Shropshire, SY10 7NP
E adampierpoint@hotmail.co.uk

www.pointplanning.co.uk



Project

Gwern-Y-Pale, Dolywern,
Llangollen, LL20 7AG

Project No.

2303

Revision

E

Date	02.01.2024	Sign off	Designed	AP	Scale/Format 1:200 / A3
CAD File	PP / 2303		Drawn	AP	

Drawing Name

PROPOSED LANDSCAPE PLAN

Drawing No.

WD.91