



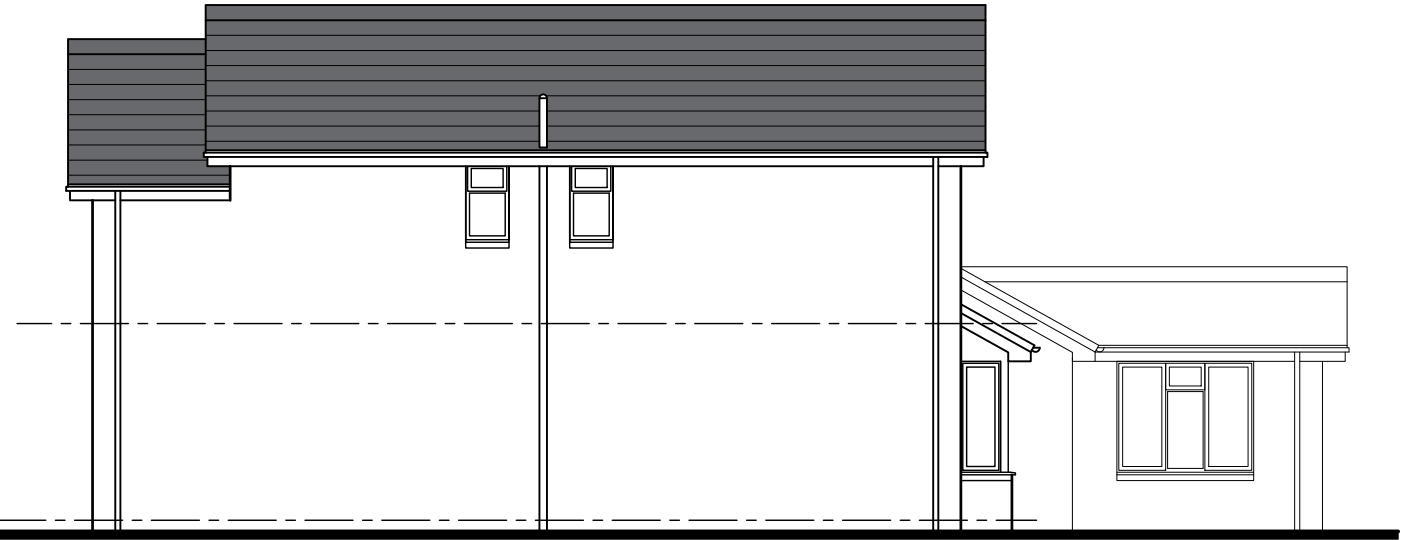

ELEVATION 1

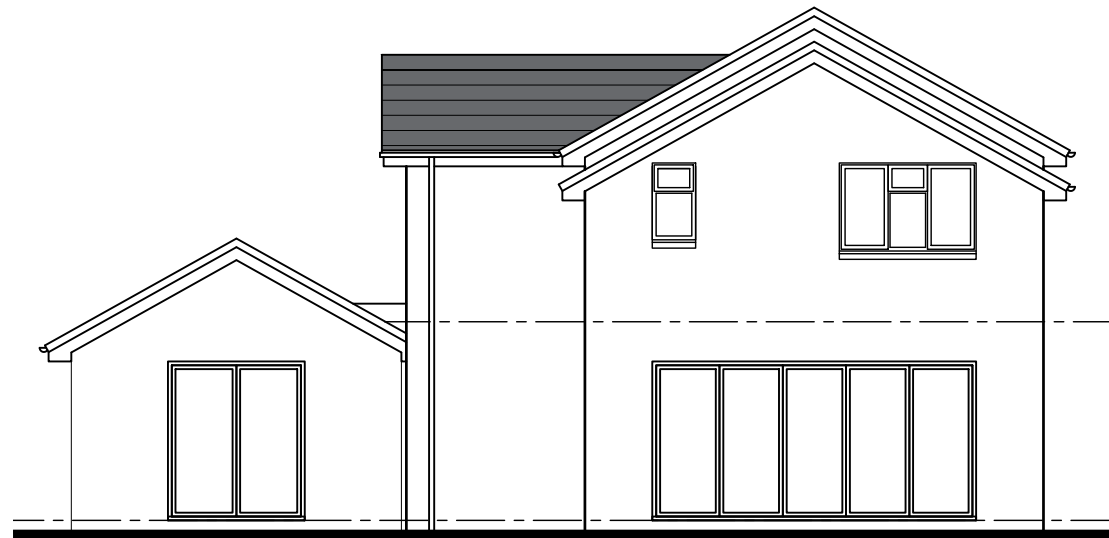

ELEVATION 2



ELEVATION 3



ELEVATION 4

PROPOSED MATERIALS

EXTERNAL WALLS	-	FACING BRICKWORK TO MATCH EXISTING
ROOF	-	GREY TILES TO MATCH EXISTING
WINDOWS	-	WHITE UPVC TO MATCH EXISTING
FRONT DOOR	-	COMPOSITE TO CLIENT CHOICE OF COLOUR
BI-FOLD DOORS	-	WHITE POWDER COATED ALUMINIUM
FASCIAS	-	WHITE UPVC TO MATCH EXISTING
RAINWATER GOODS	-	BLACK UPVC TO MATCH EXISTING

MR M. BYRNE

4 STEEL CLOSE, BRYMBO
WREXHAM

PLANNING DRAWING
PROPOSED ELEVATIONS

Date: 09.03.24 Scale: 1:100

Drg No: PL02 Revision: