



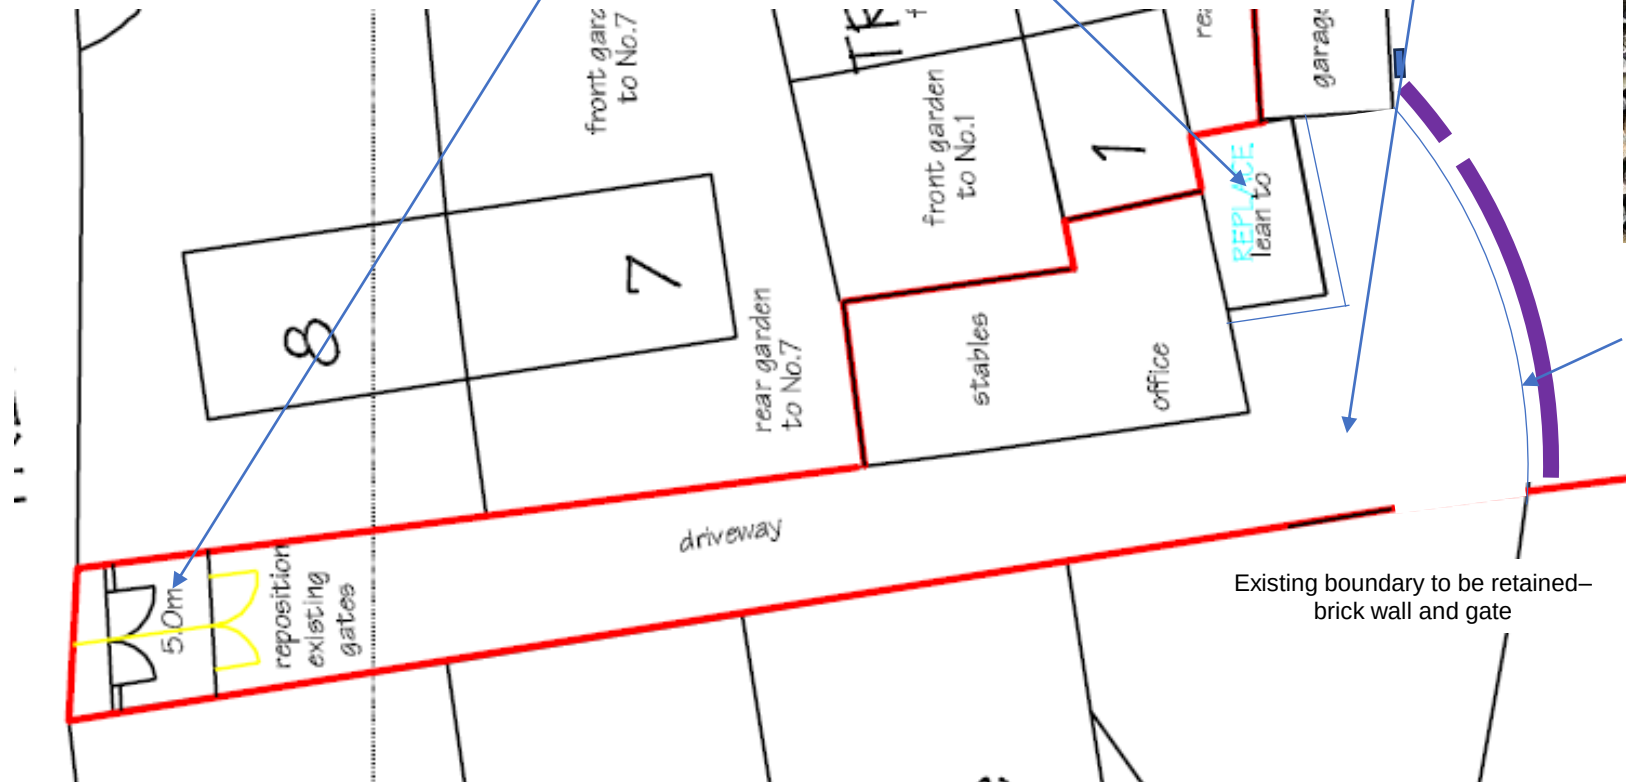

Natural split stone setts – between road and gates on mortar base AND under lean-to

210x110x50mm - Approx 20m²

20mm local (Borras) gravel drive to match existing (previous), with membrane underneath, entire length of drive and into turning space

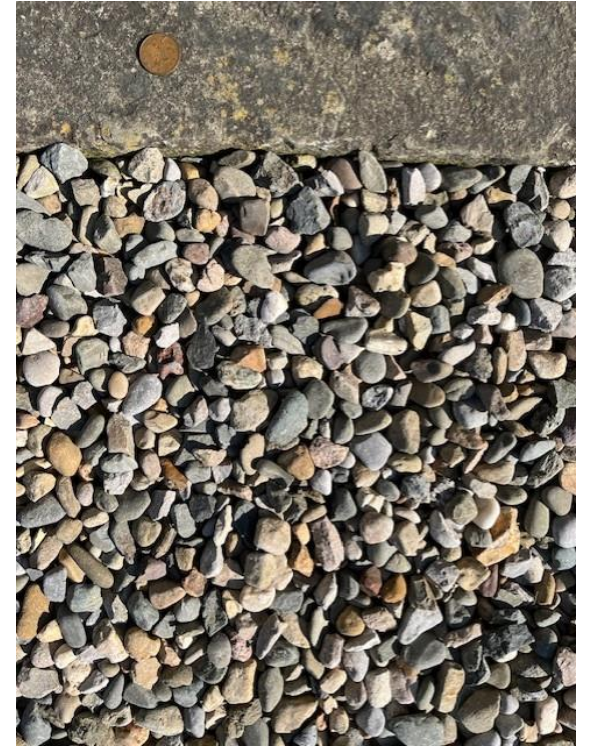

Metal edging.= fitted to a curve 6mmx100mm



Existing boundary to be retained – brick wall and gate

