



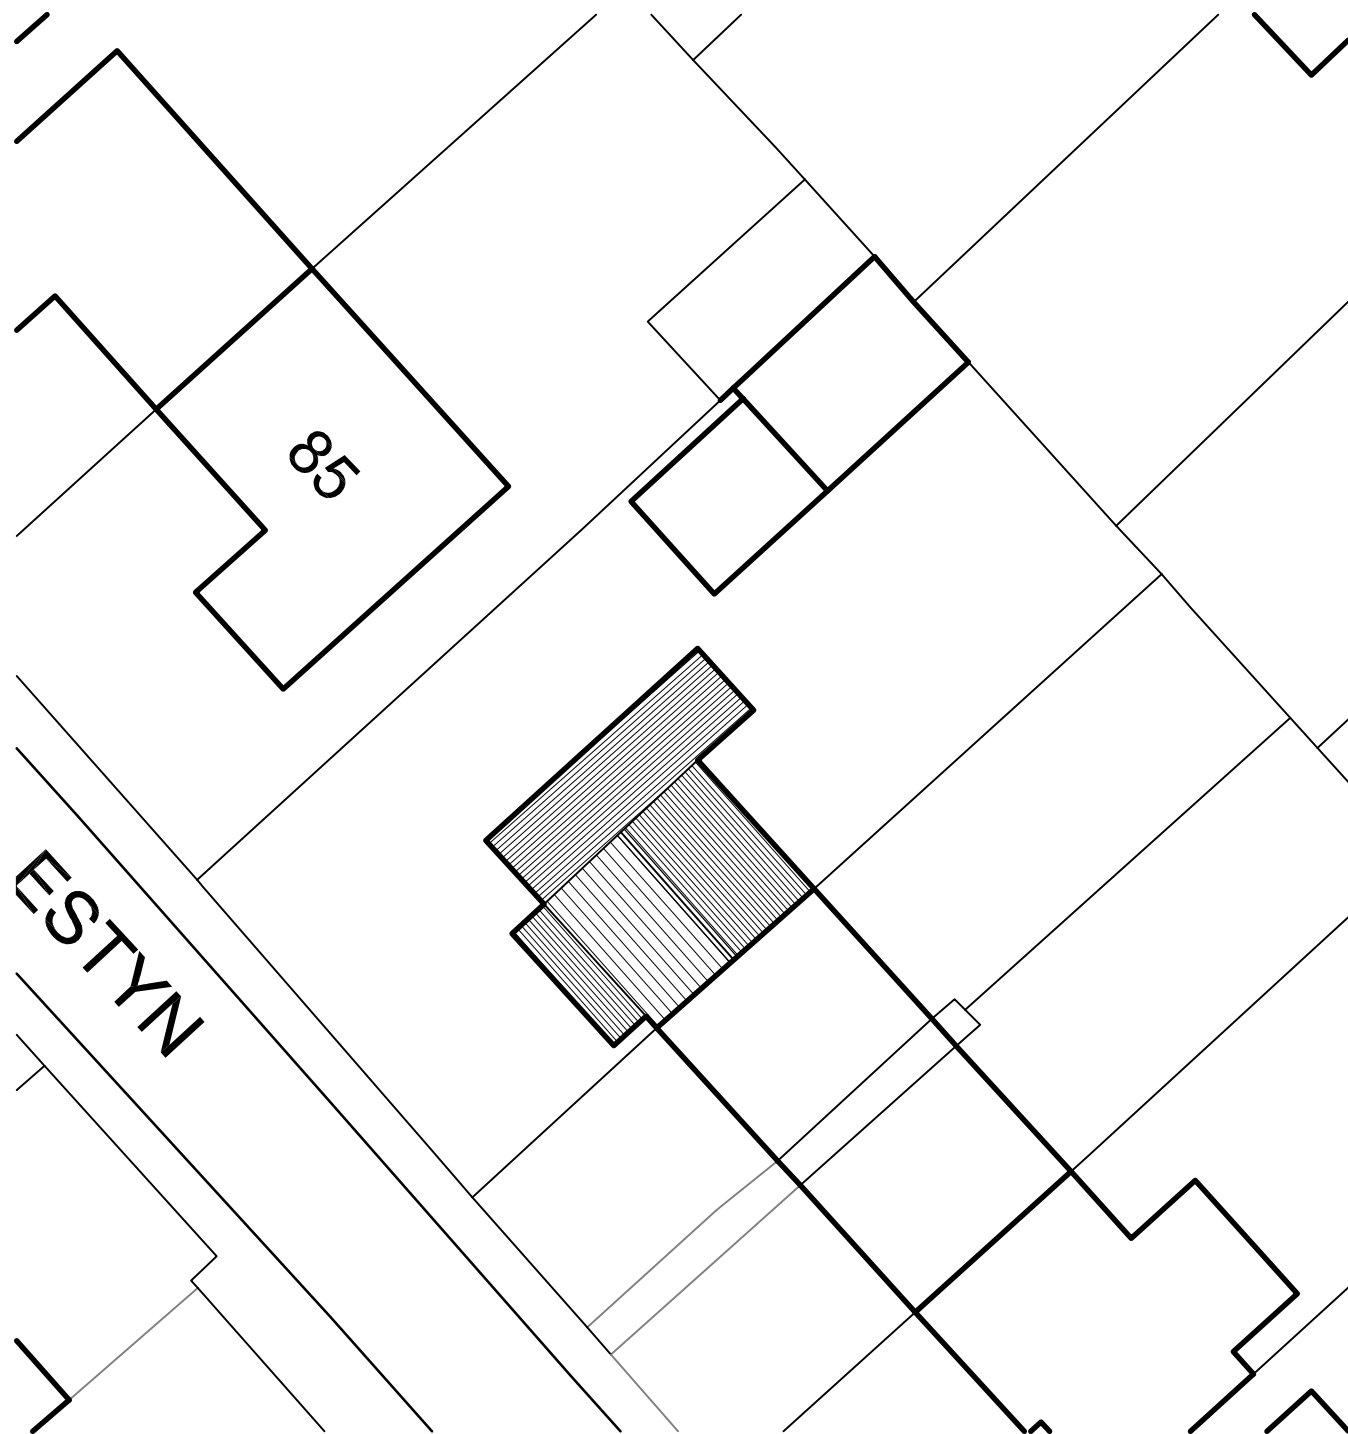

AS EXISTING

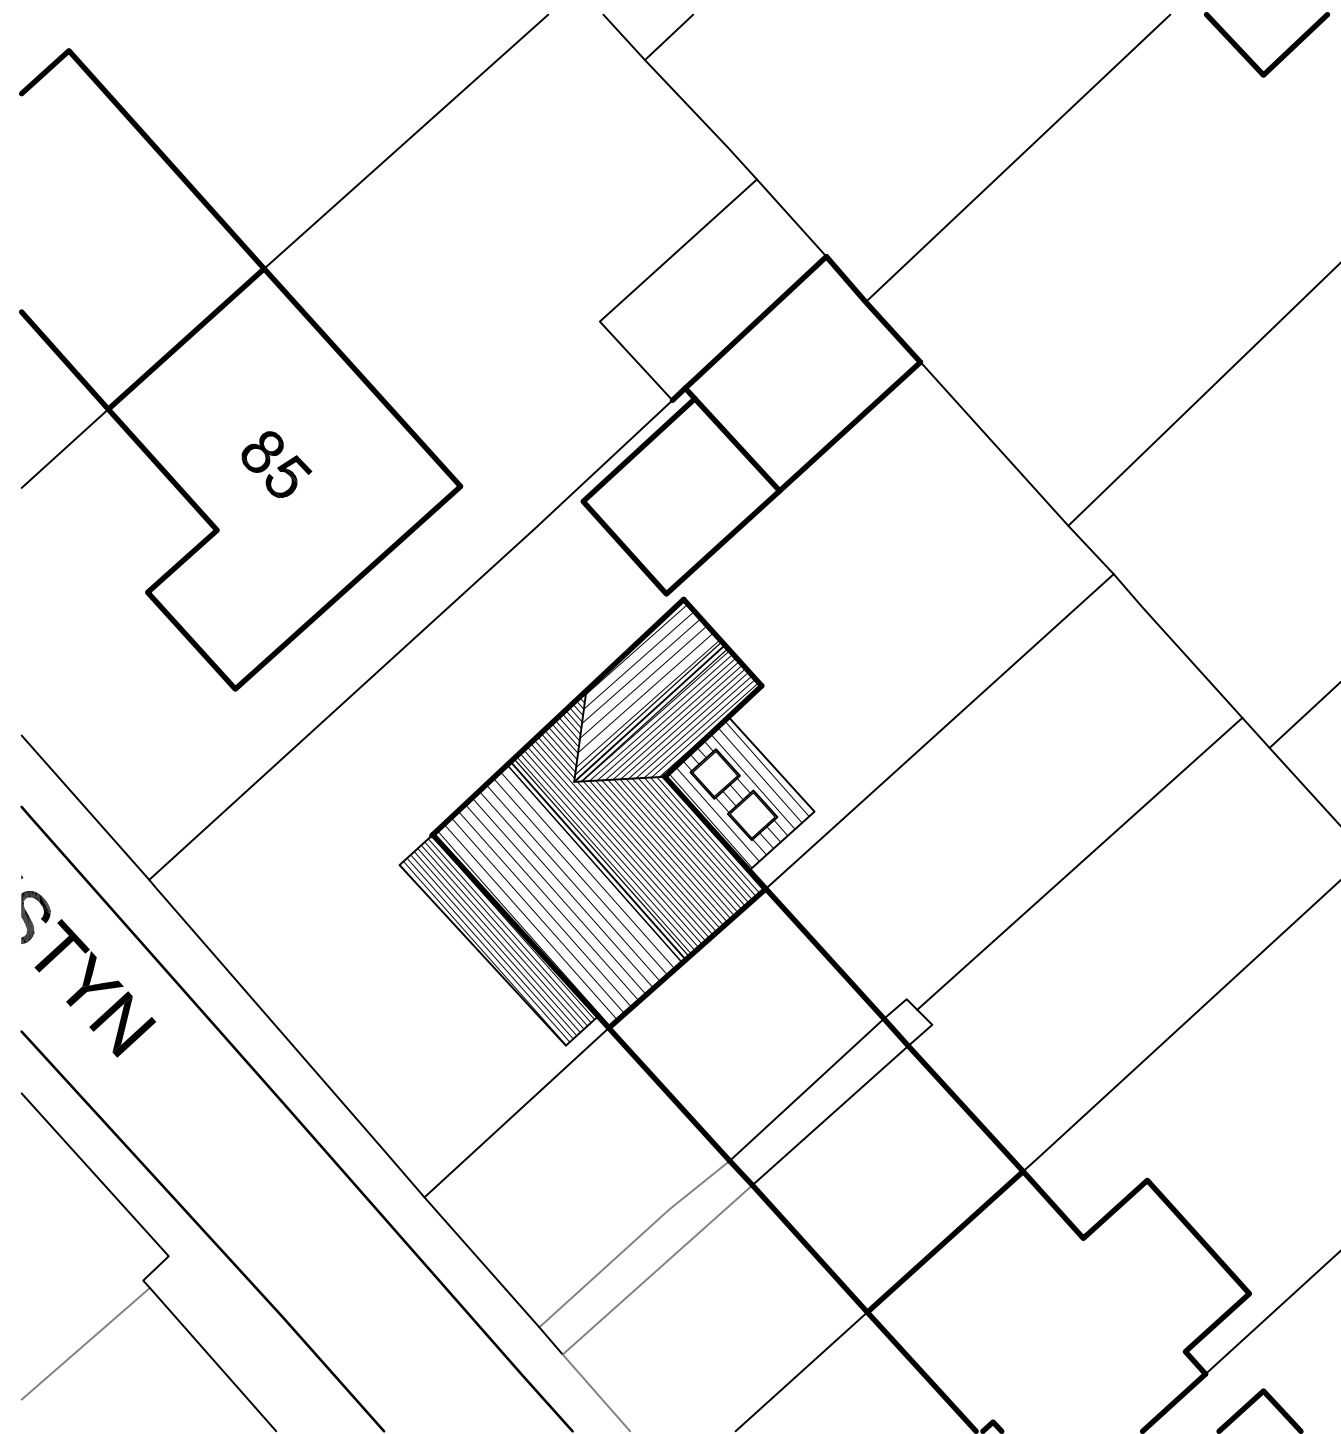

AS PROPOSED

This drawing is the property of CB ARCHITECTURAL DESIGN.
Copyright is reserved by them and the drawing issued on the
condition that it is not copied, reproduced, retained or disclosed to
any unauthorised person either wholly or in part without the written
consent of CB ARCHITECTURAL DESIGN.

1. All dimensions to be verified on site prior to any shop works being commenced.
2. Any discrepancies to be reported to the Designer before any work is put in hand.
3. Do not scale from this drawing.
4. This drawing is to be read in conjunction with relevant consultants and specialists drawings.
5. This is a metric drawing.
6. Dimensions indicated thus '***' are site dimensions and are to be adjusted onsite by the Contractor accordingly.

T: 07833 029535
E: info@cbarchitecturaldesign.co.uk
W: www.cbarchitecturaldesign.co.uk



Architectural Design

Rev.		Date	Description	Initial	Chkd.
Client		KERRY MCCANN & CLAIRE QUICK		Drawg. Title	Block plan AS EXISTING & PROPOSED
Project		Extension & Alterations at 83 Ffordd Estyn Wrexham		Scale	1:250
				Drawn	C.B.
				Chkd.	C.B.
				Date	05/02/24
				Drawg. No.	885/Sk04
				Revision	-

0 10 20 50mm NATURAL SCALE

ORIGINAL DRAWING SIZE 420 x 297 (A3)