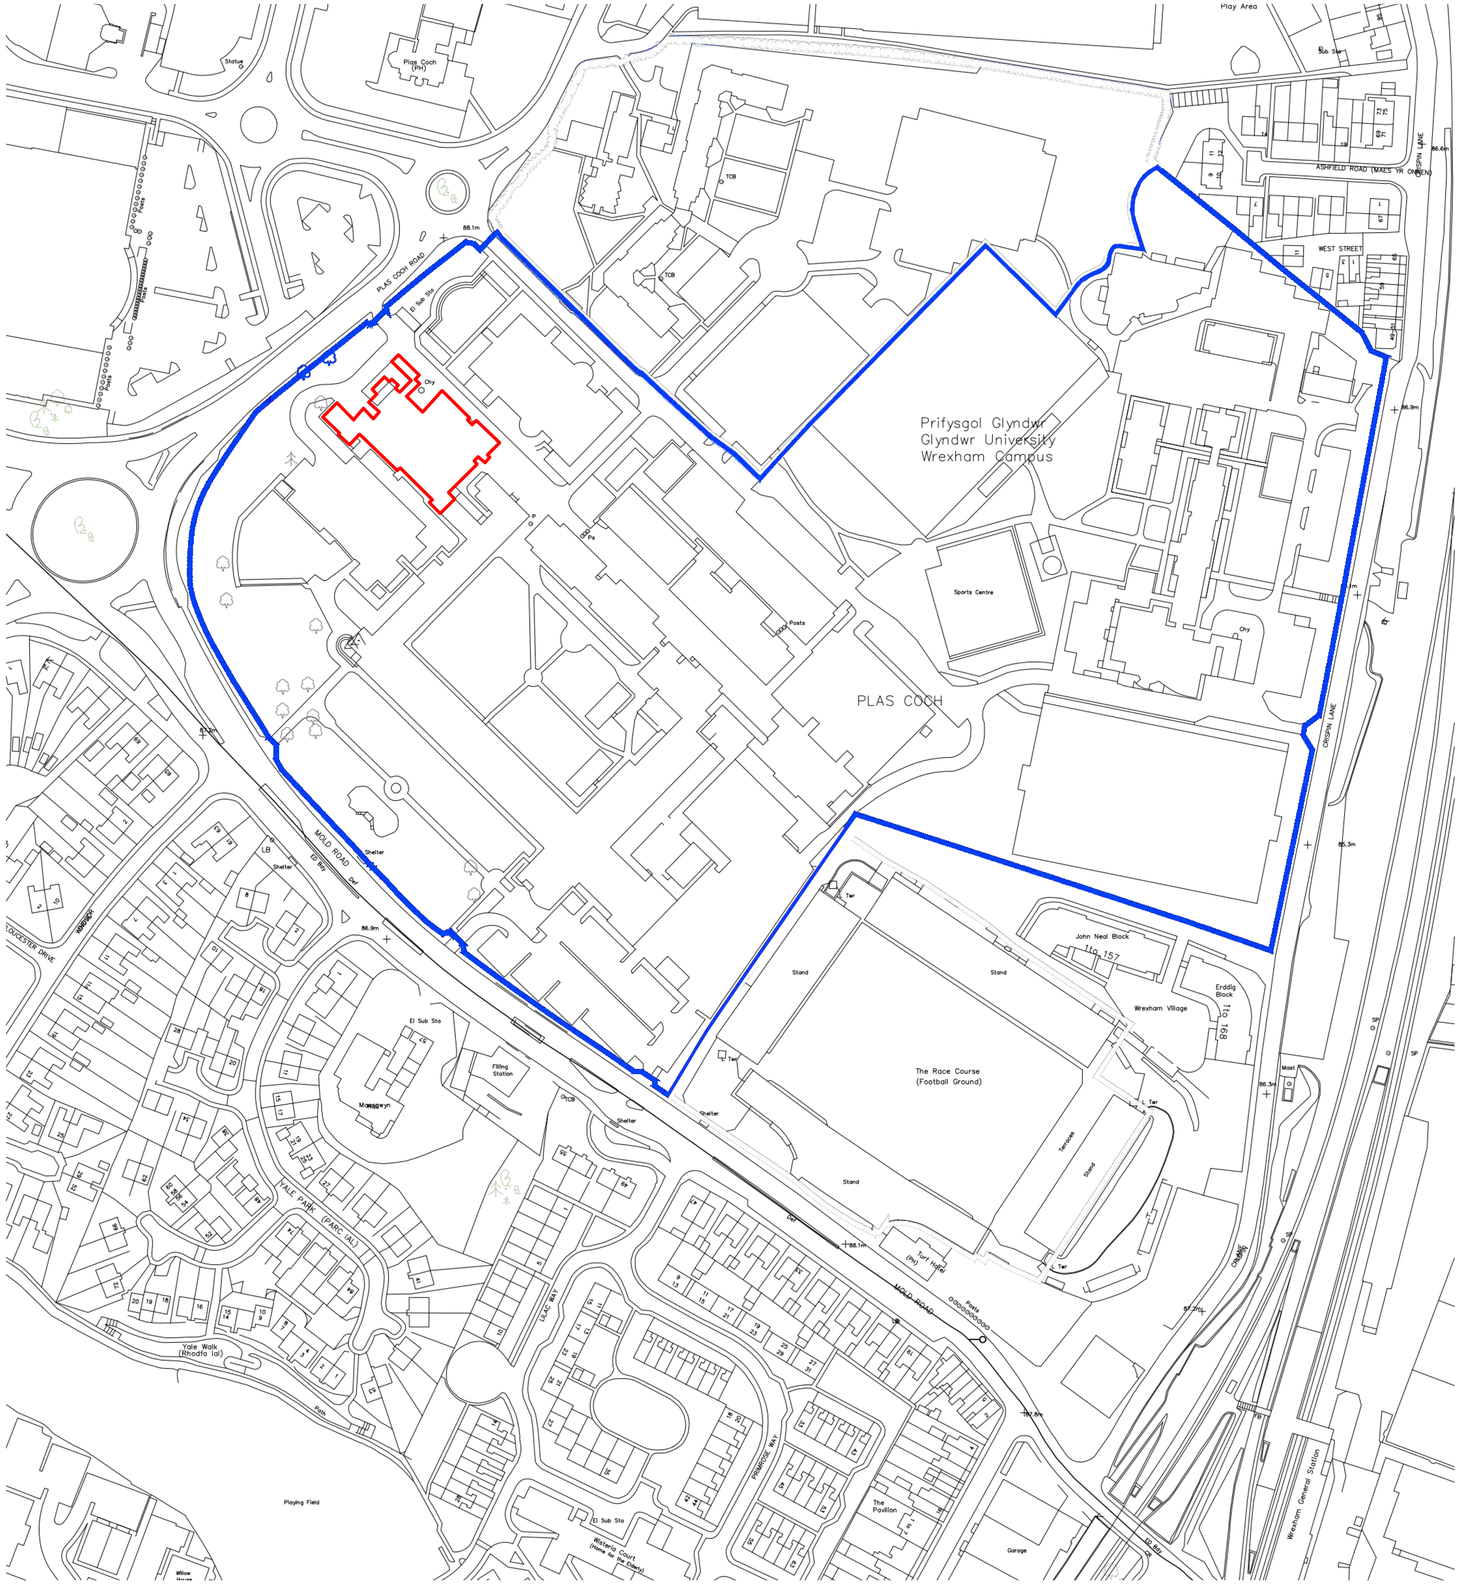


1 **Site_Location Plan**
1 : 1250

0m 25m 50m 75m 100m
Drawing Scale 1:1250 @ A1

This drawing is subject to copyright and is not to be reproduced in part or whole without approval. Do not scale this drawing - check all dimensions on site.

Rev	Description	By	Date

Cassidy+Ashton C+A
www.cassidyashton.co.uk
Architecture + Building Surveying + Town Planning
7 East Cliff, Preston, Lancashire, PR1 3JE T: 01772 258 356
10 Hunters Walk, Canal Street, Chester, CH1 4EB **T: 01244 402 900**
St Andrews Business Centre, Mold, Flintshire, CH7 1XB T: 01352 706 246

Client
Wrexham University

Project
Science and Engineering

Drawing Title
Site_Location_Plan

Drawn by	DRL	Checked by	OJF	Date	21/12/23
Suitability				Scale @ A1	1 : 1250

11033	WGU-CAA-XX-XX-DR-A-1004	
C+A JOB NO.	PROJECT - ORIGINATOR - VOL. - LEVEL - TYPE - ROLE - NUMBER	REV.