


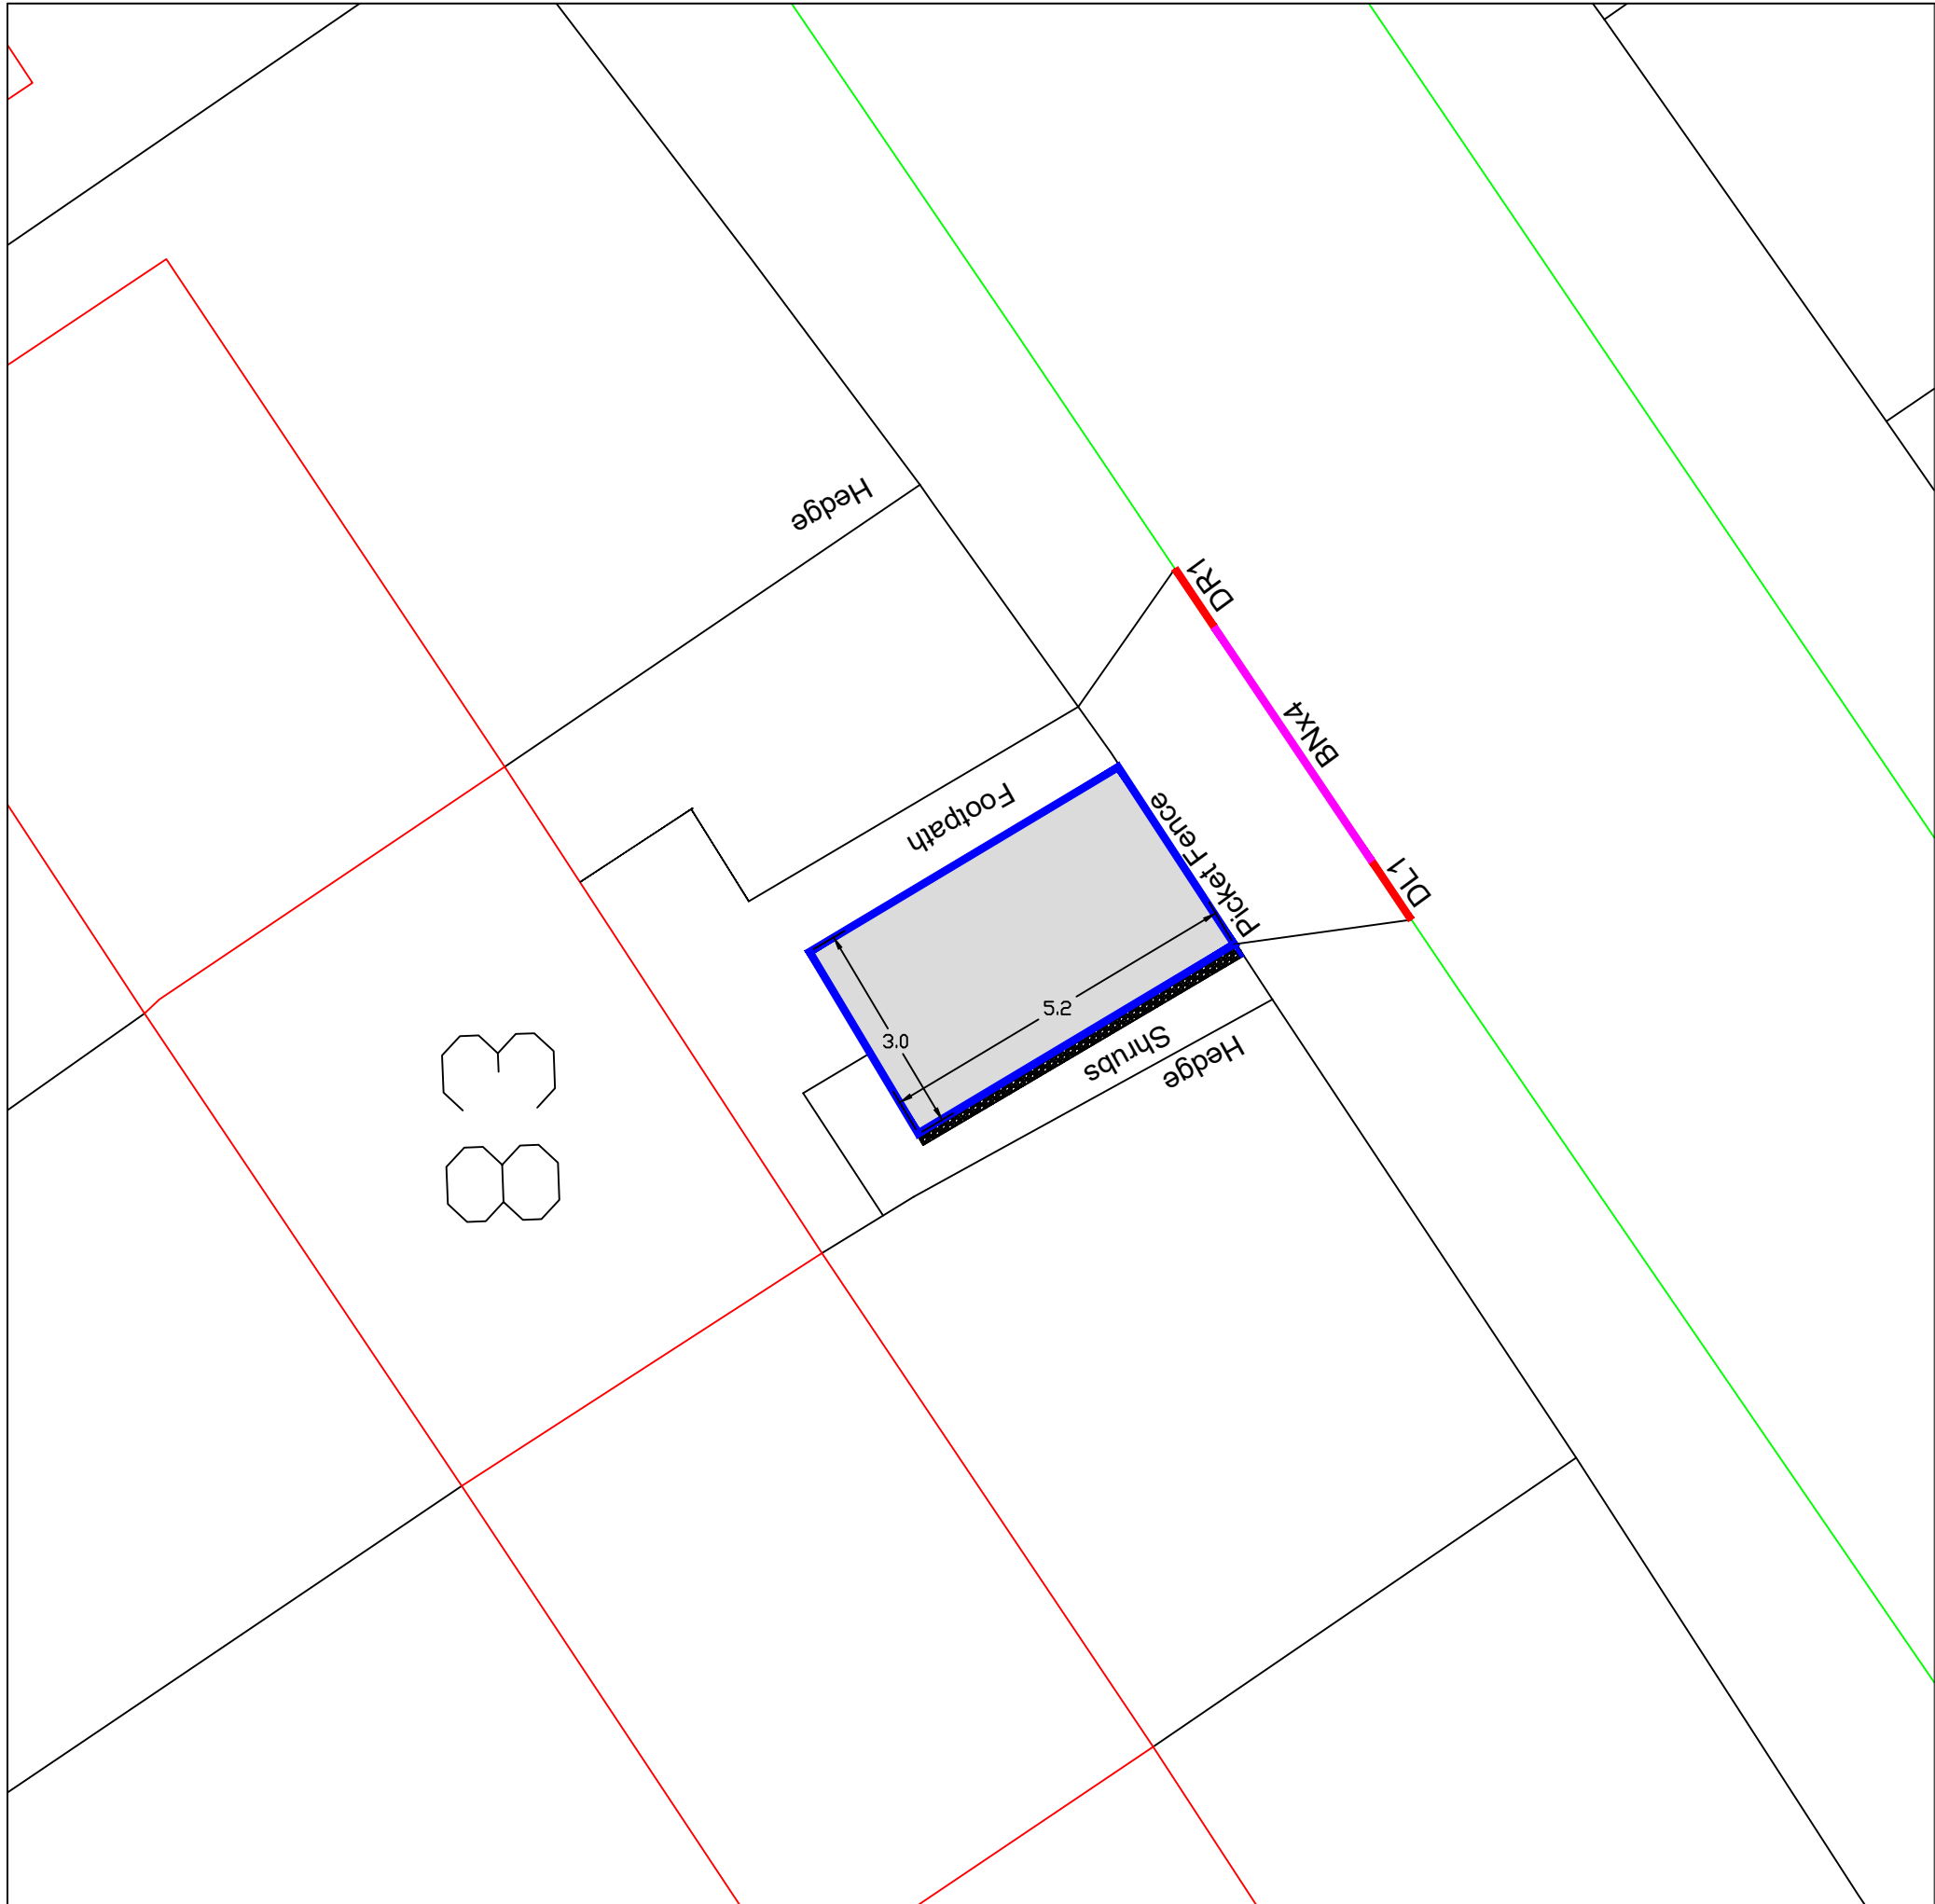

		WREXHAM COUNTY BOROUGH COUNCIL Housing Services, Housing and Public Protection Department, Ruthin Road, Wrexham, LL13 7TU	
		Tel: (01978) 315300 Fax: (01978) 315355	
Project: <i>83 Bryn Hedd</i>			
Detail: Proposed Hardstanding and dropped kerb			
Drawn By: AJ	Date: September 2023	Checked By:	
Scale: 1:2000A3 1:25000A3	Project No: 2324597	Dwg No: 01	Rev: Preliminary