
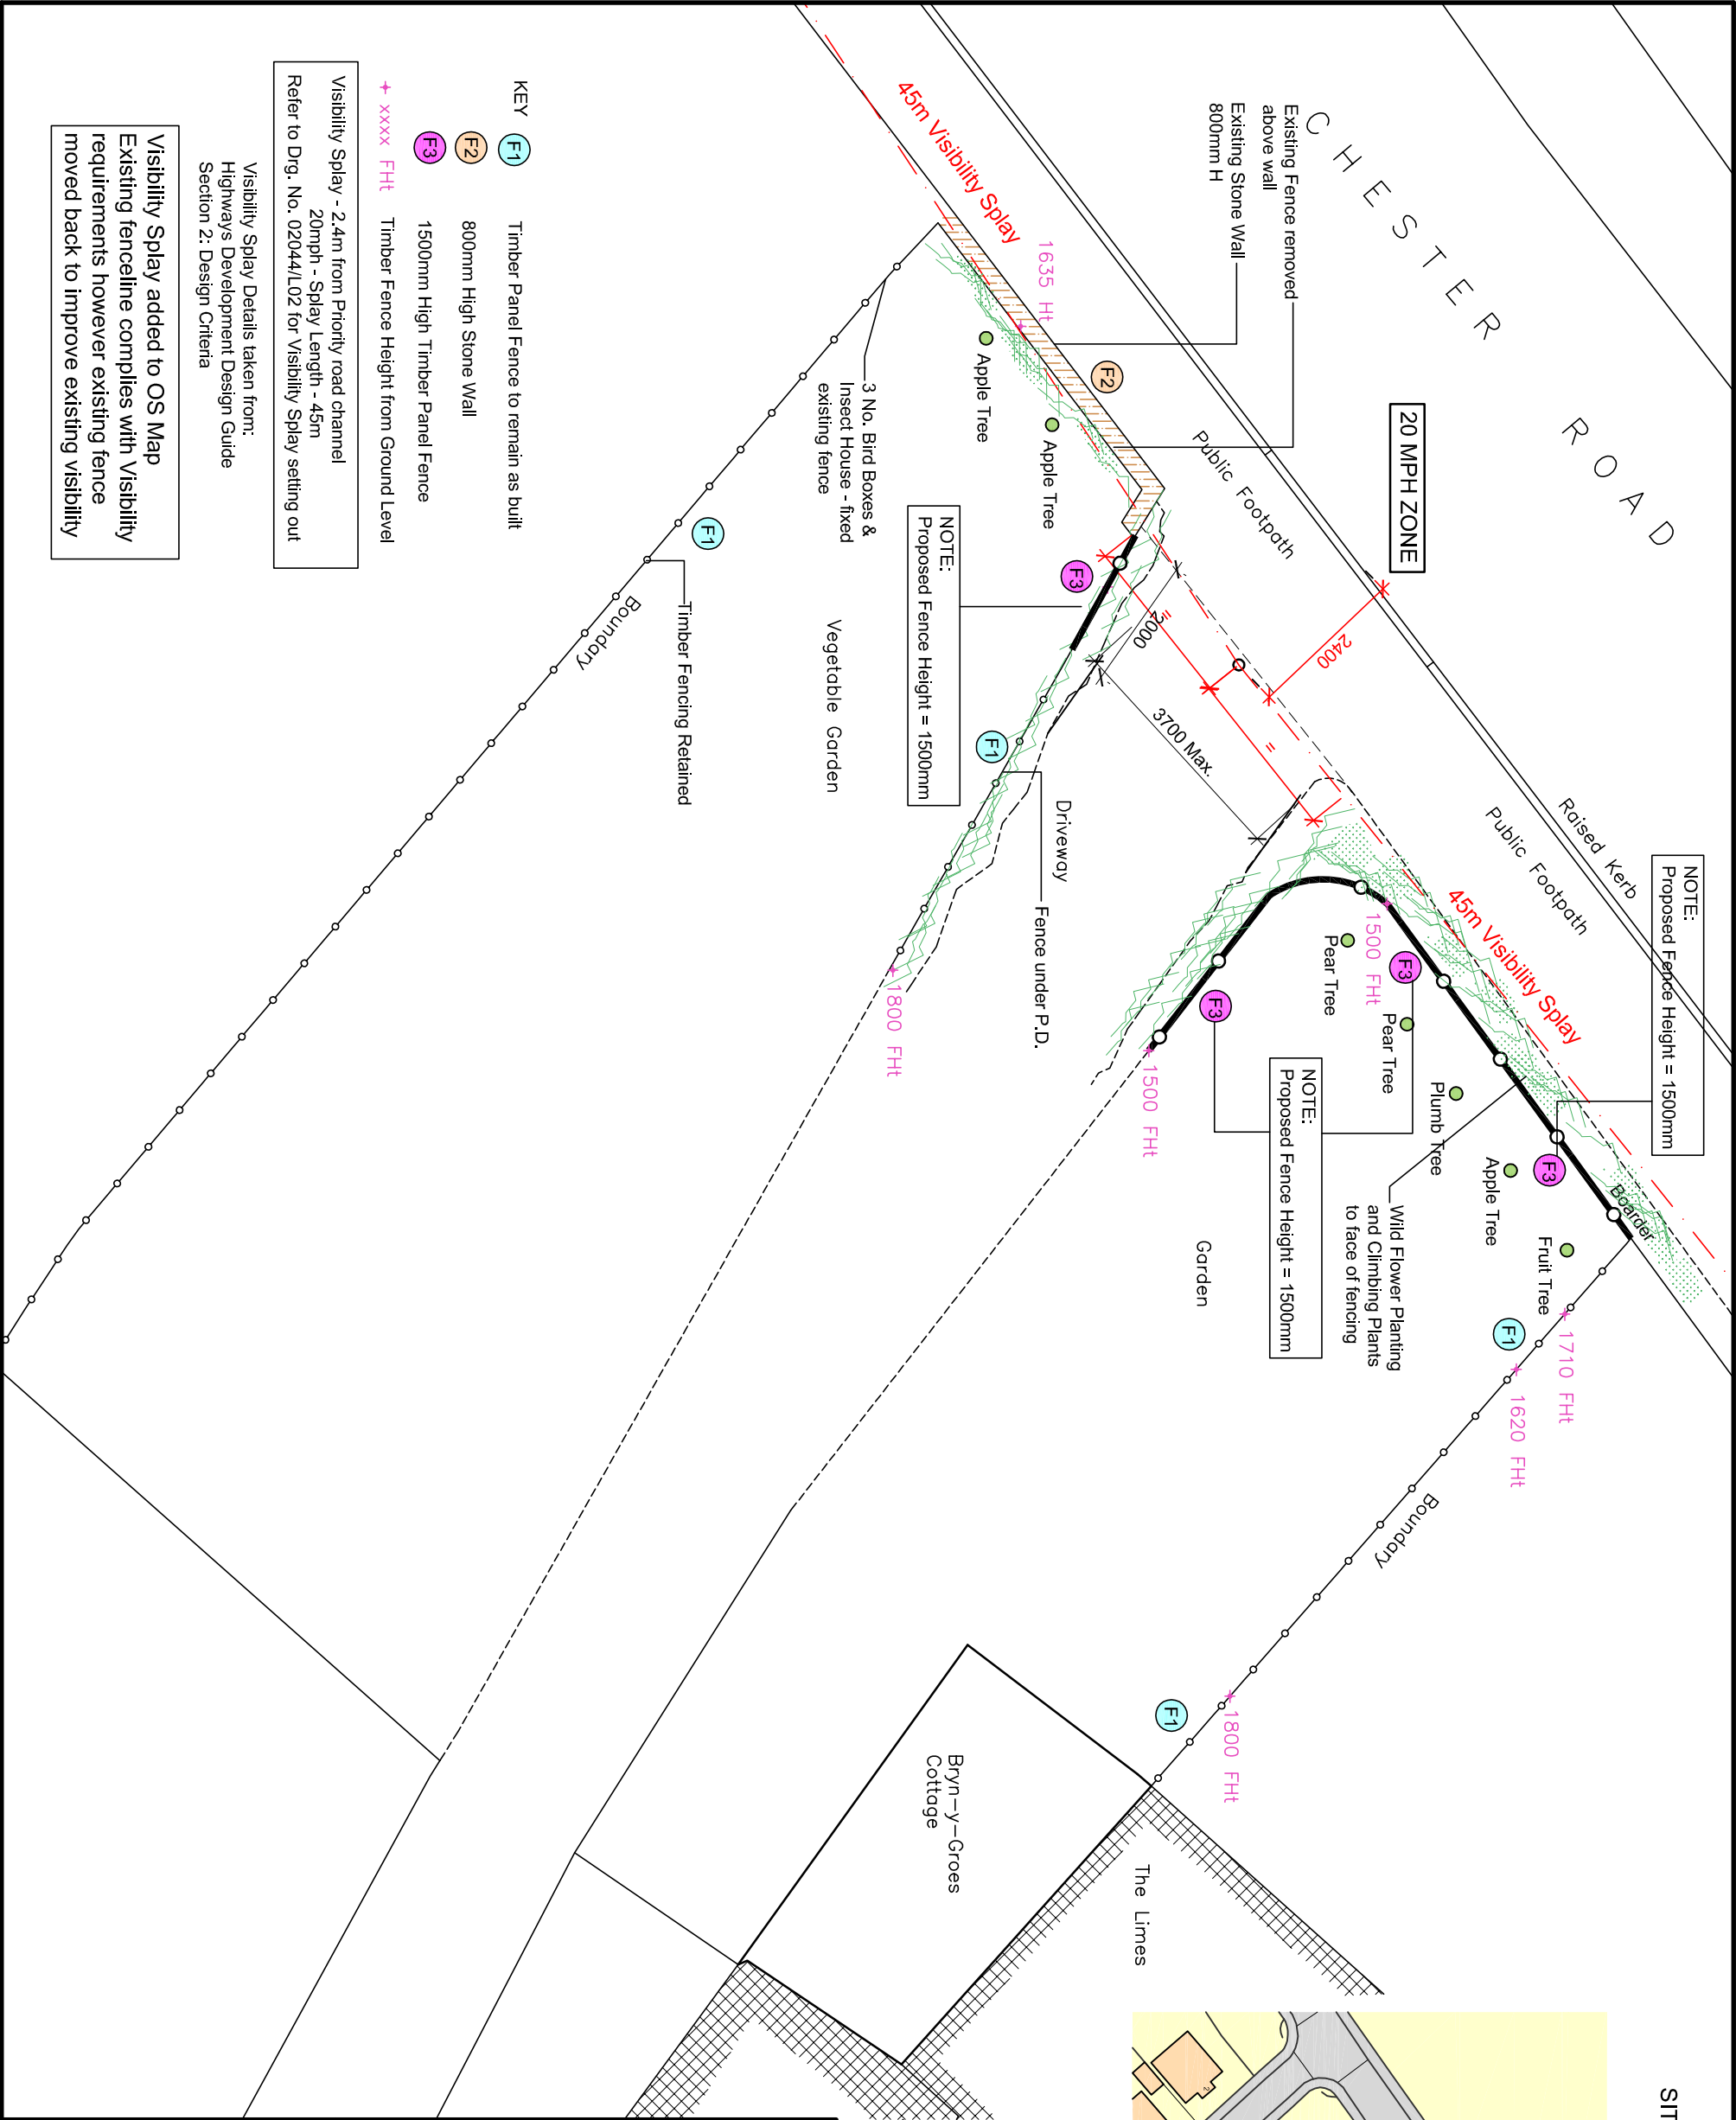


SITE LOCATION PLAN 1:1250

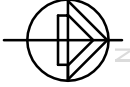

Rev.	Drawn	Chkd.	Date	Description
-	VCO	VCO	April 2024	For Planning Permission
A	VCO	VCO	14.05.2024	Splay amended and Biodiversity measures added
B	VCO	VCO	02.07.2024	Fences reduced in Height or removed
C	VCO	VCO	10.07.2024	Fences reduced in Height or removed

Woodbank
South Crescent Road
Queens Park
Chester CH4 7AU

Tel: 01244 66 00 42
Mob: 078 553 99 789

Client

Mr. Rupert Jones

Project

Bryn Y Groes Cottage, Chester Road, Gresford Wrexham, LL12 8TN

Fencing Details

Drawing Title

Plan / Details

Scale (at A3)
1:100

Drawn By
VO

Date
April 2024

Drg. no.
02044/01

Rev.
C

