




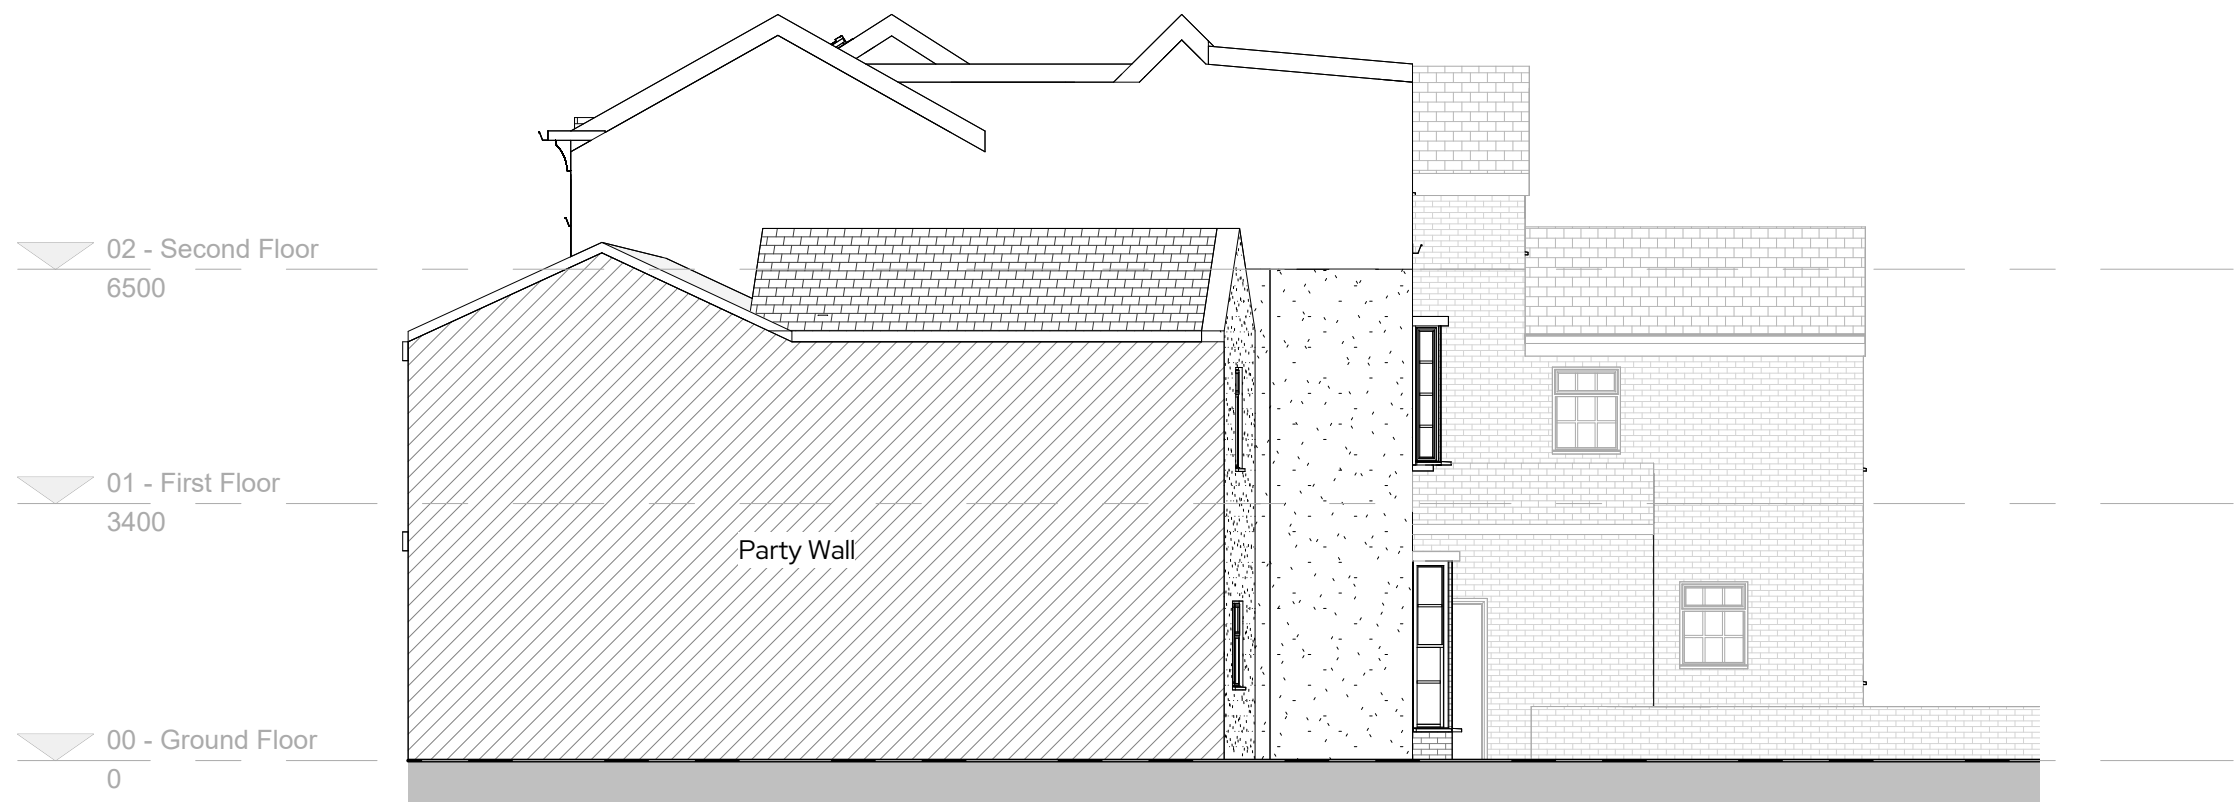

Left Side Elevation - Proposed

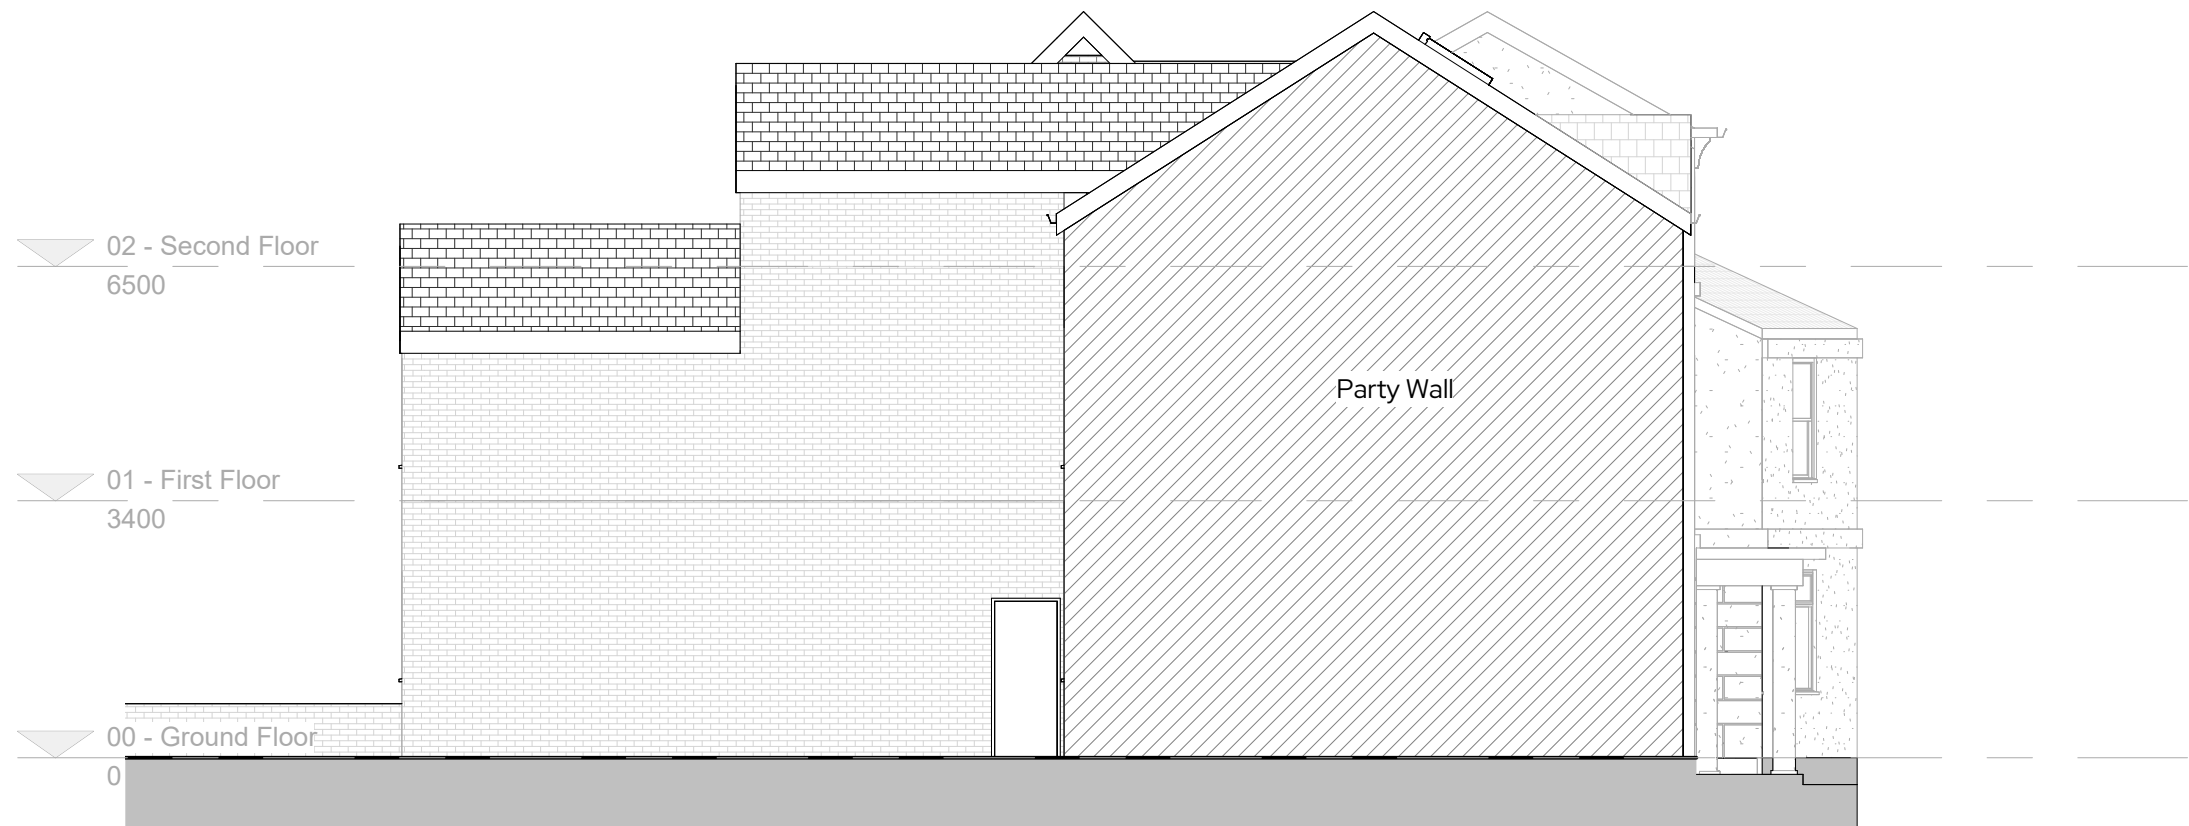

Right Side Elevation - Proposed

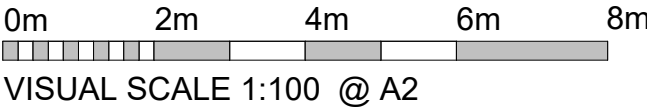

REV	Date	Description	Issued	Additional Notes

Project Title	
23 Chester Street, Wrexham	
Client Name	
Happy Days Group	
Project Address	
23 Chester Street, Wrexham, LL13 8BG	

Title				
Left & Right Side Elevation - Proposed				
Drawing No.				
1268 -02 -04-004				
Date	Scale	Sheet Size	Drawn by	Checked by
13/10/23	1:100	A2	RJ	DB

STUDIO256
Architecture • Design • Interiors

Unit 256, Slater Studios, 9 Slater Street, Liverpool, L1 4BW
D.banister@studio256design.co.uk / +44 (0)151 345 7600