


Client	Scheme	Title	Scale
Mr & Mrs J Duff	Bwlchgwyn Stables	Side elevation looking east	1:100

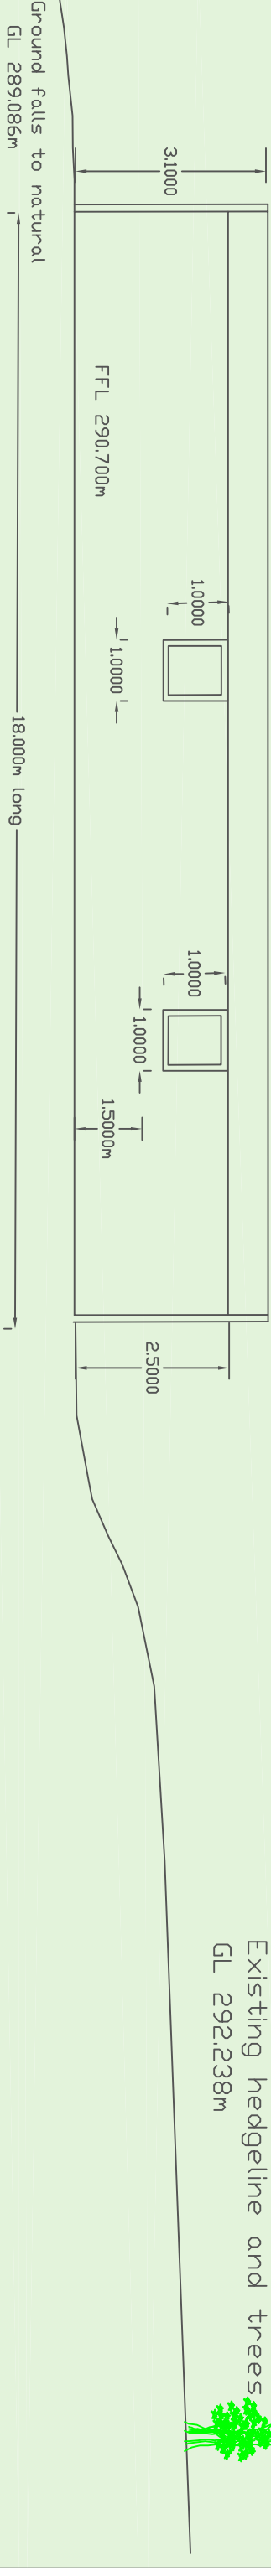

Elevation looking from the east

Building 18.000m long, eave height 2.500m, max height 3.100m.

2 no Window lights to be clear box profile sheeting 1.000m x 1.000m – ventilated, non opening

Roof and walls of building to be metal box profile sheeting supplied or painted RAL 6007

New hedgeline and fence to be provided on west elevation to screen

building and protect wildflower seed – see ecologist report

Swallow cup Bird boxes on inside of stable as detailed in Ecological report