

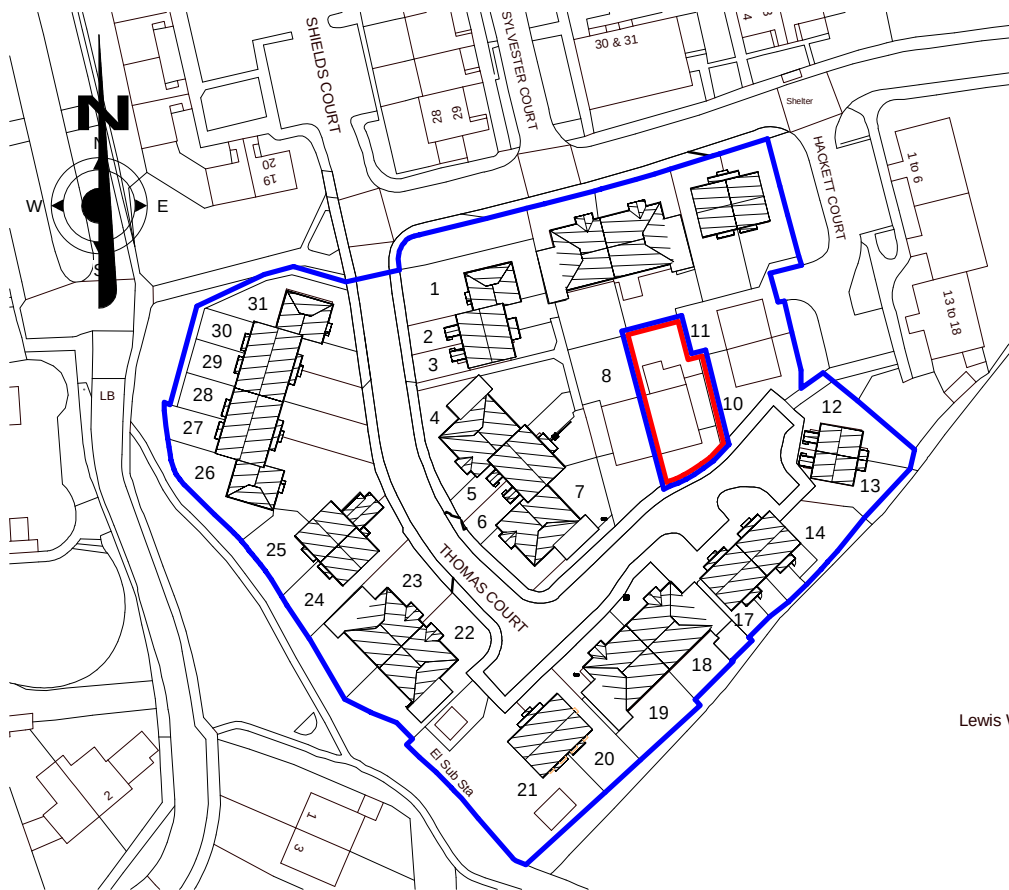


C	ASHP Added.	02/08/23
D	Planning Application.	16/08/23
E	Plots 9,15 & 16 Removed.	11/01/24
F	Plot 9 Planning Application Drawings.	19/03/24

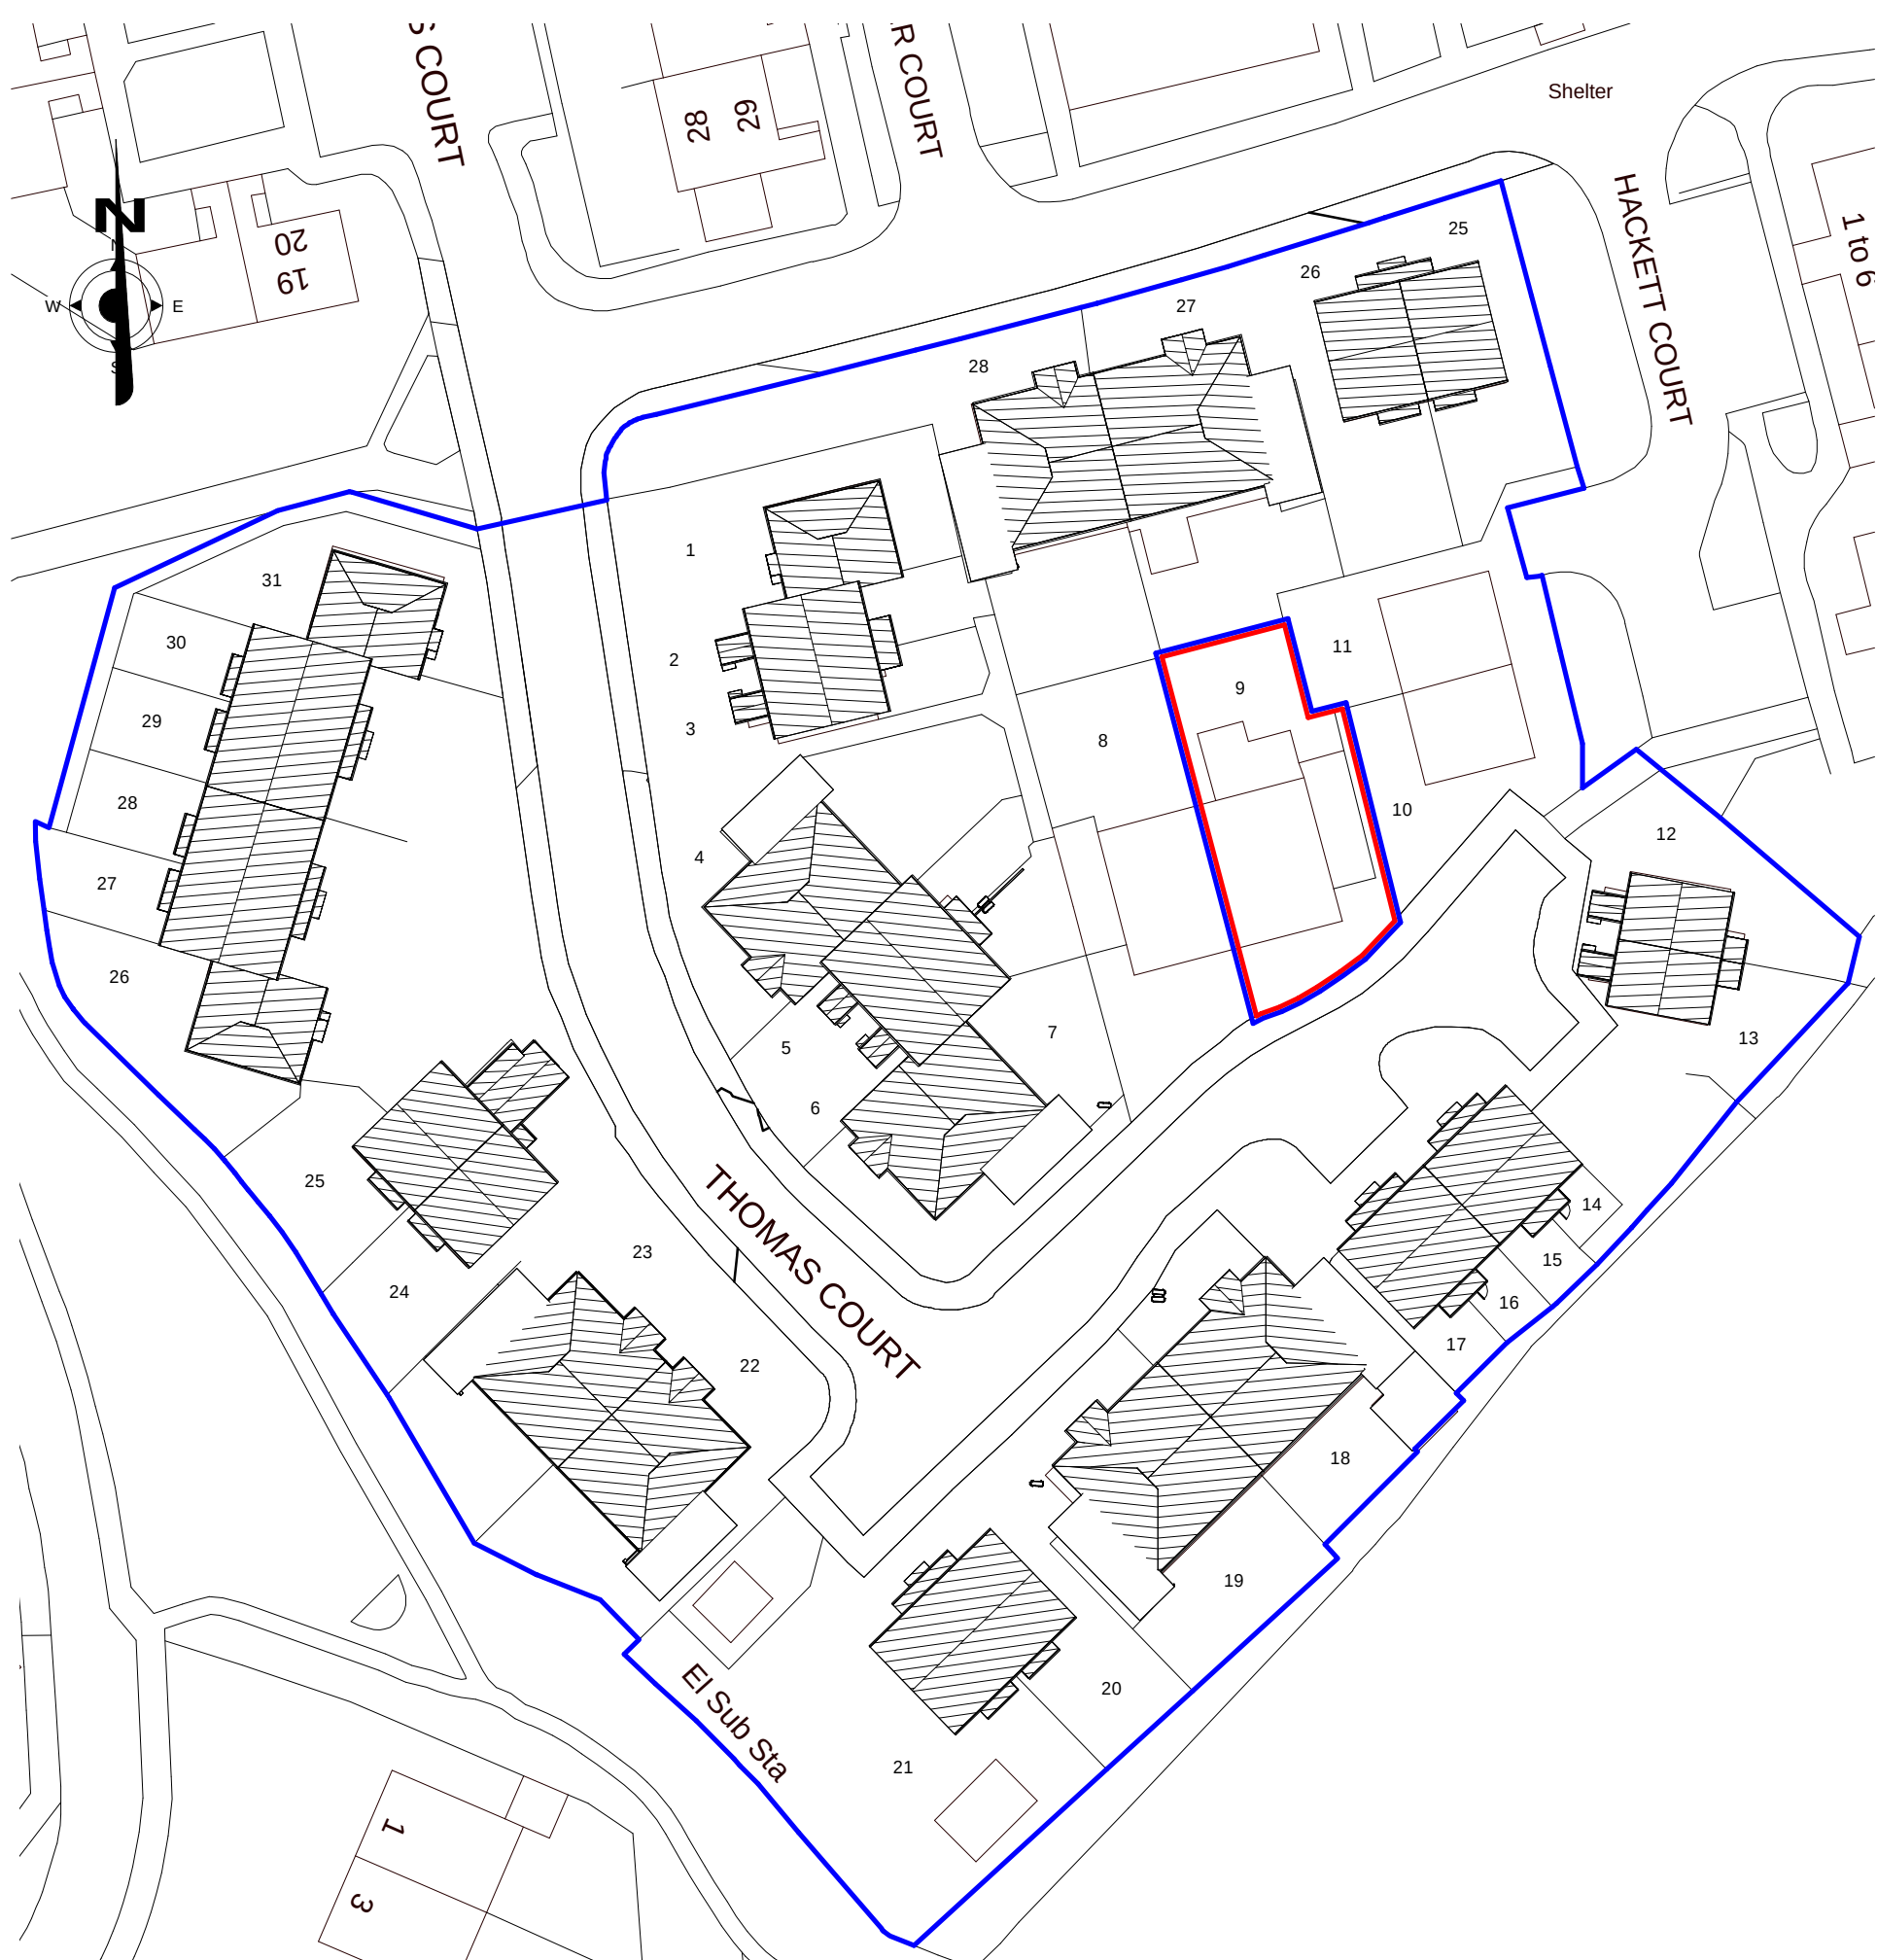

3 Site Location Plan

0m 25m 50m 75m 100m 125m
VISUAL SCALE 1:1250

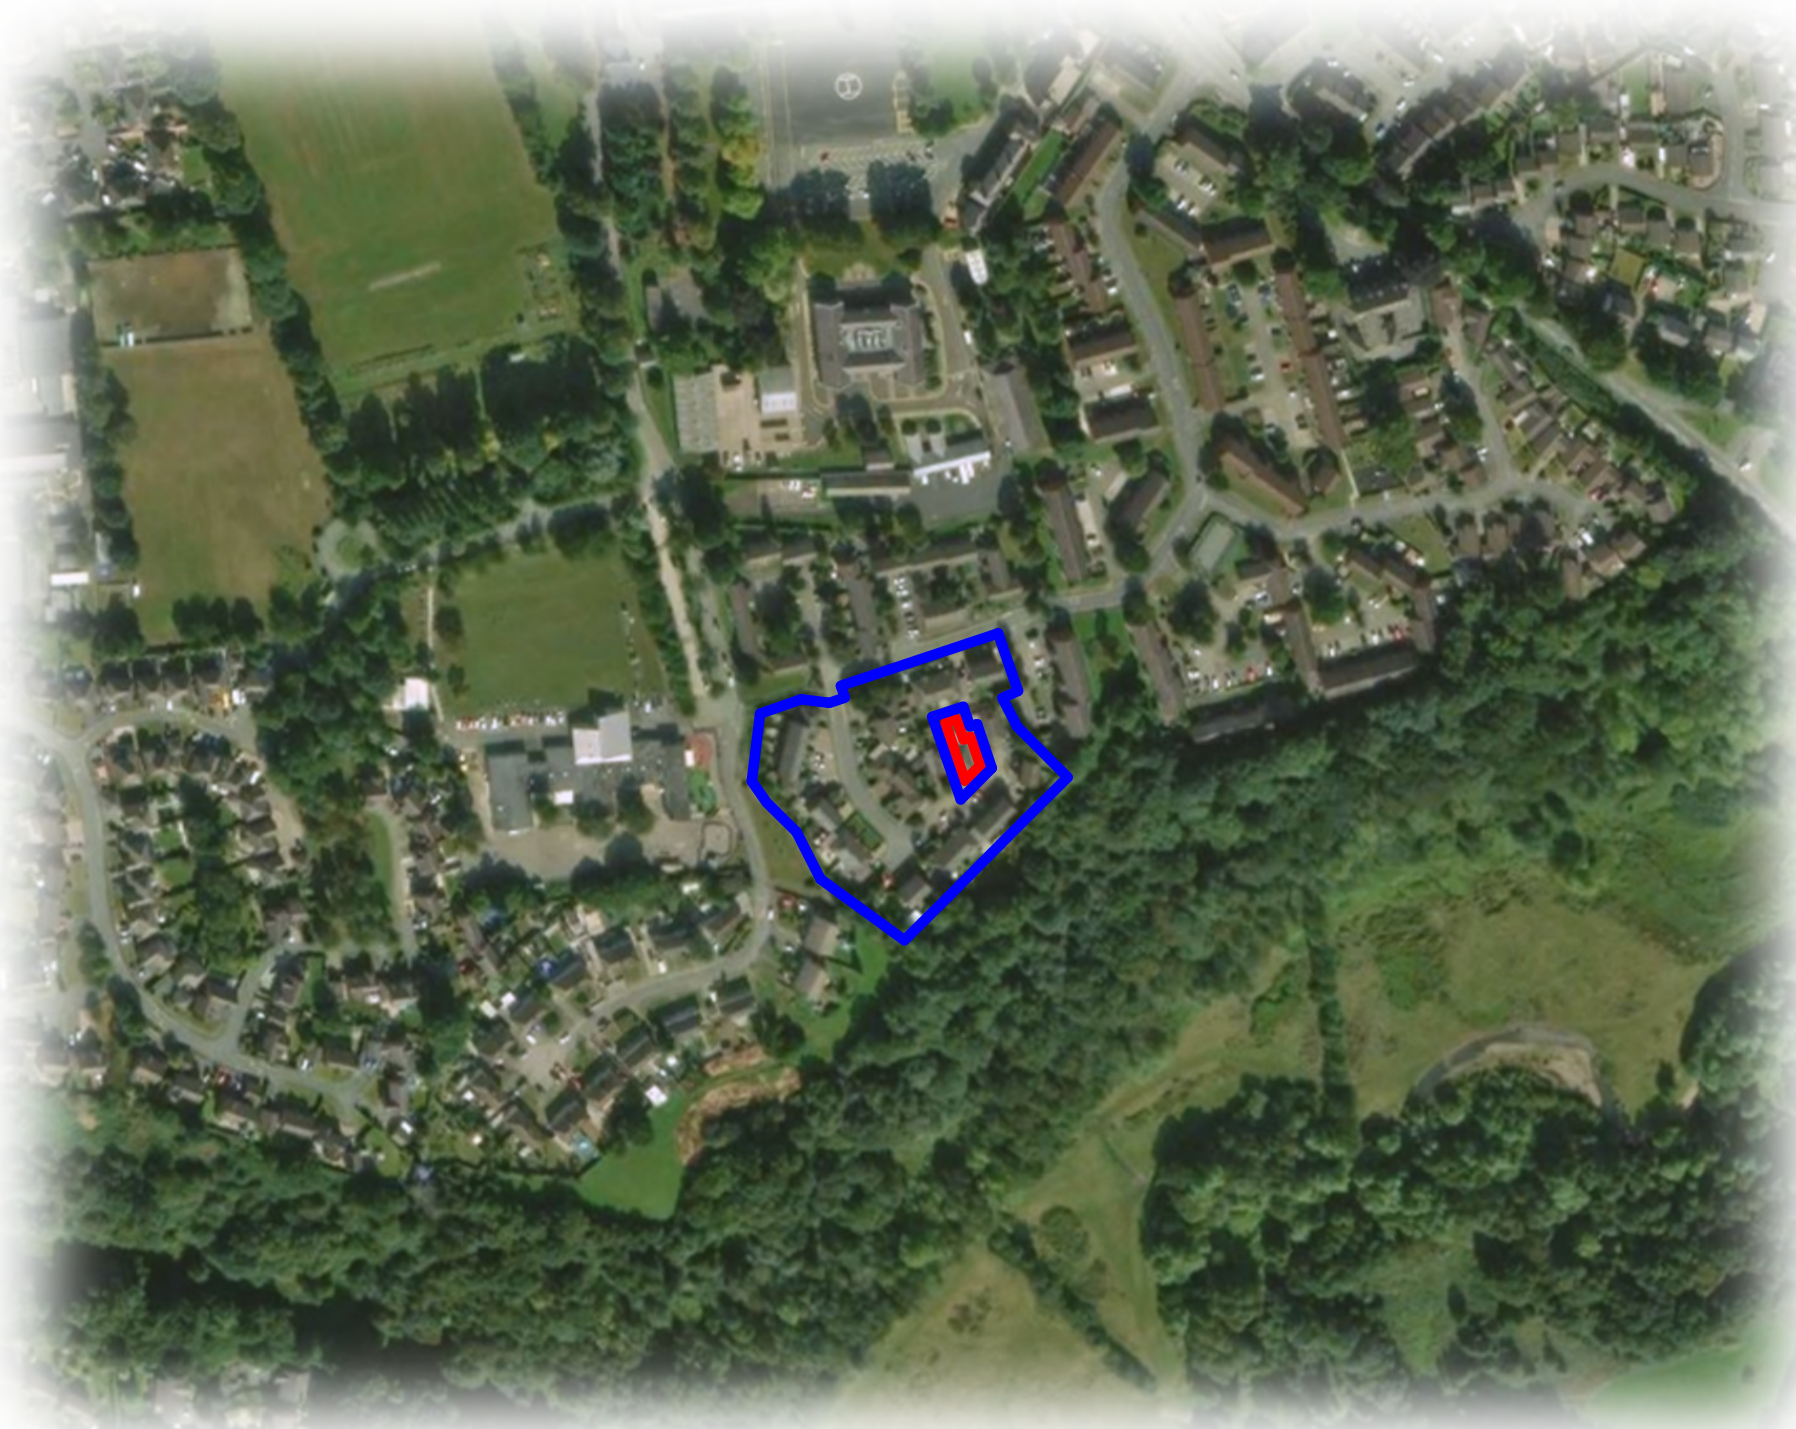

1 Existing Block Plan

0m 10m 20m 30m 40m 50m
VISUAL SCALE 1:500