
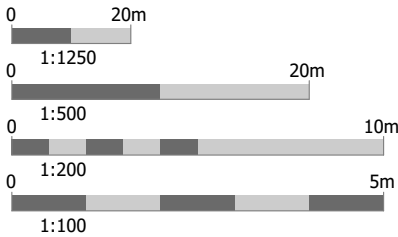
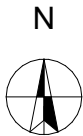


Do not scale from drawing, use
figured dimensions & levels only.
All dimensions & levels to be
checked on site before commencing
work and any discrepancies to be
notified to C.A. immediately. If in
doubt ask ?

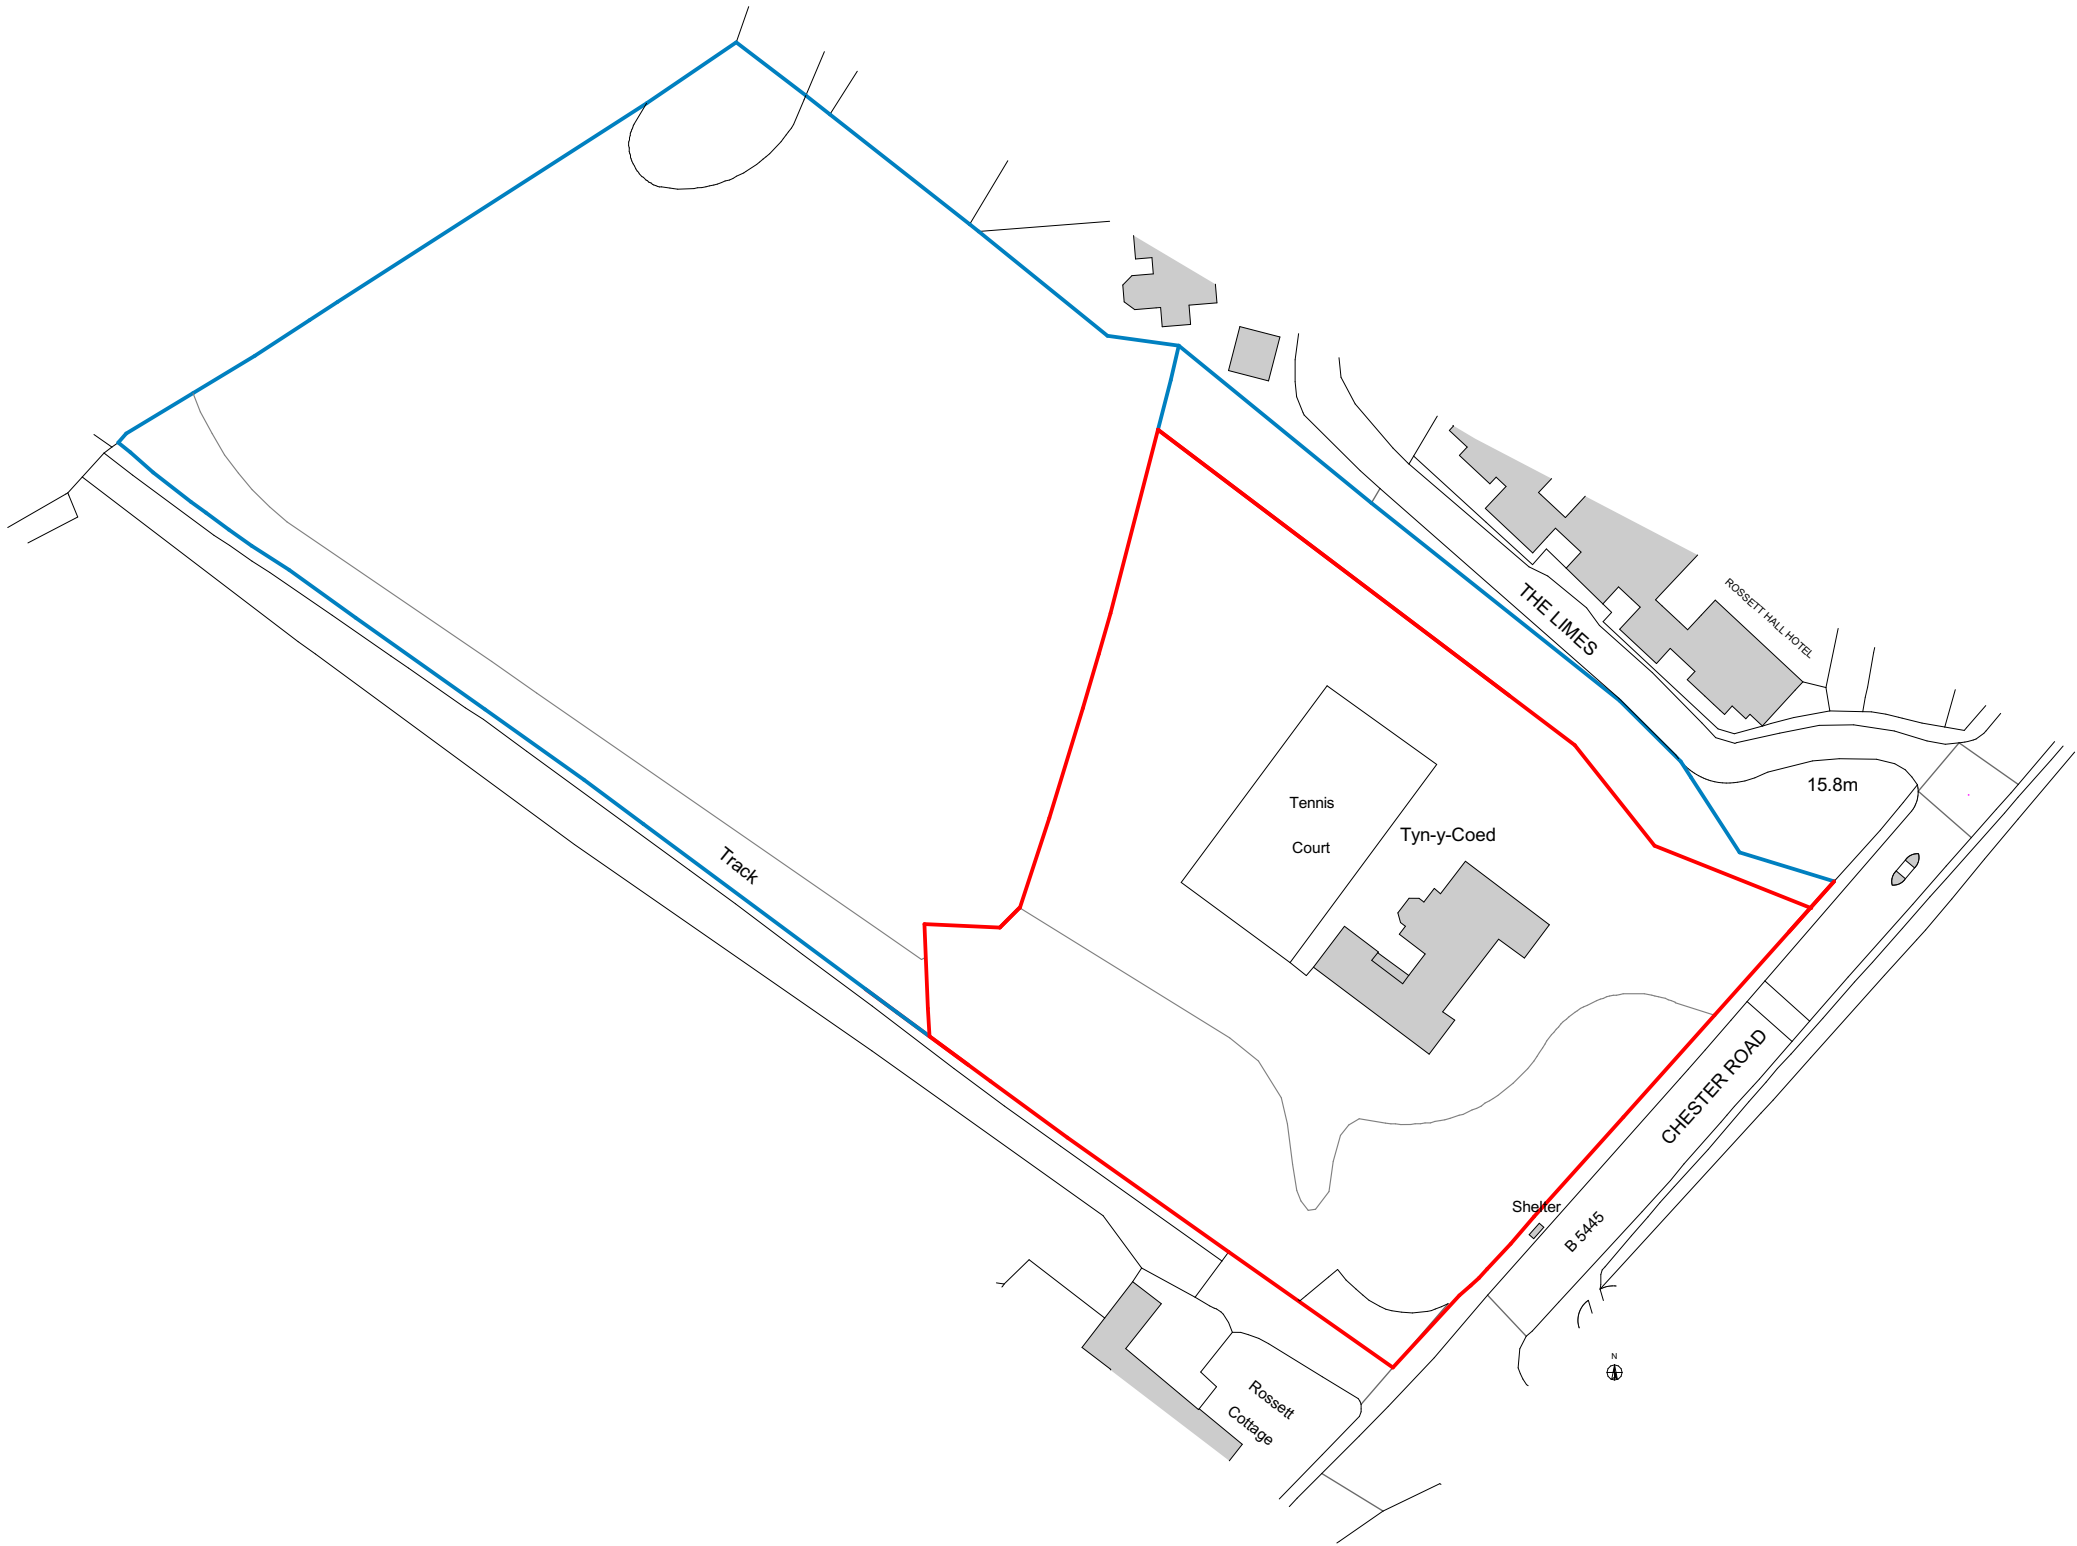

rev	comments	initials	date
A	REDLINE AMENDED	AJ	06.06.23

mdg

architects interior designers strategy planners quantity surveyors principal designers	Mersey Design Group Ltd Cleveland House 41 Shaw Street Liverpool L6 1HL	telephone: 0151 207 9431 facsimile: 0151 207 9447 e: info@mdg.design w: www.mdg.design
--	--	---

client

project
Tyn Y Coed Chester Road Rossett WREXHAM LL12 0DE

content
LOCATION PLAN

scale 1:1000	sheet A3	date	drawn by	checked
project number 248-09	drawing number PL(00)01			rev A
purpose of issue				