



128000 AOD
127000 AOD
126000 AOD
125000 AOD
124000 AOD
123000 AOD
122000 AOD
121000 AOD
120000 AOD
119000 AOD
118000 AOD

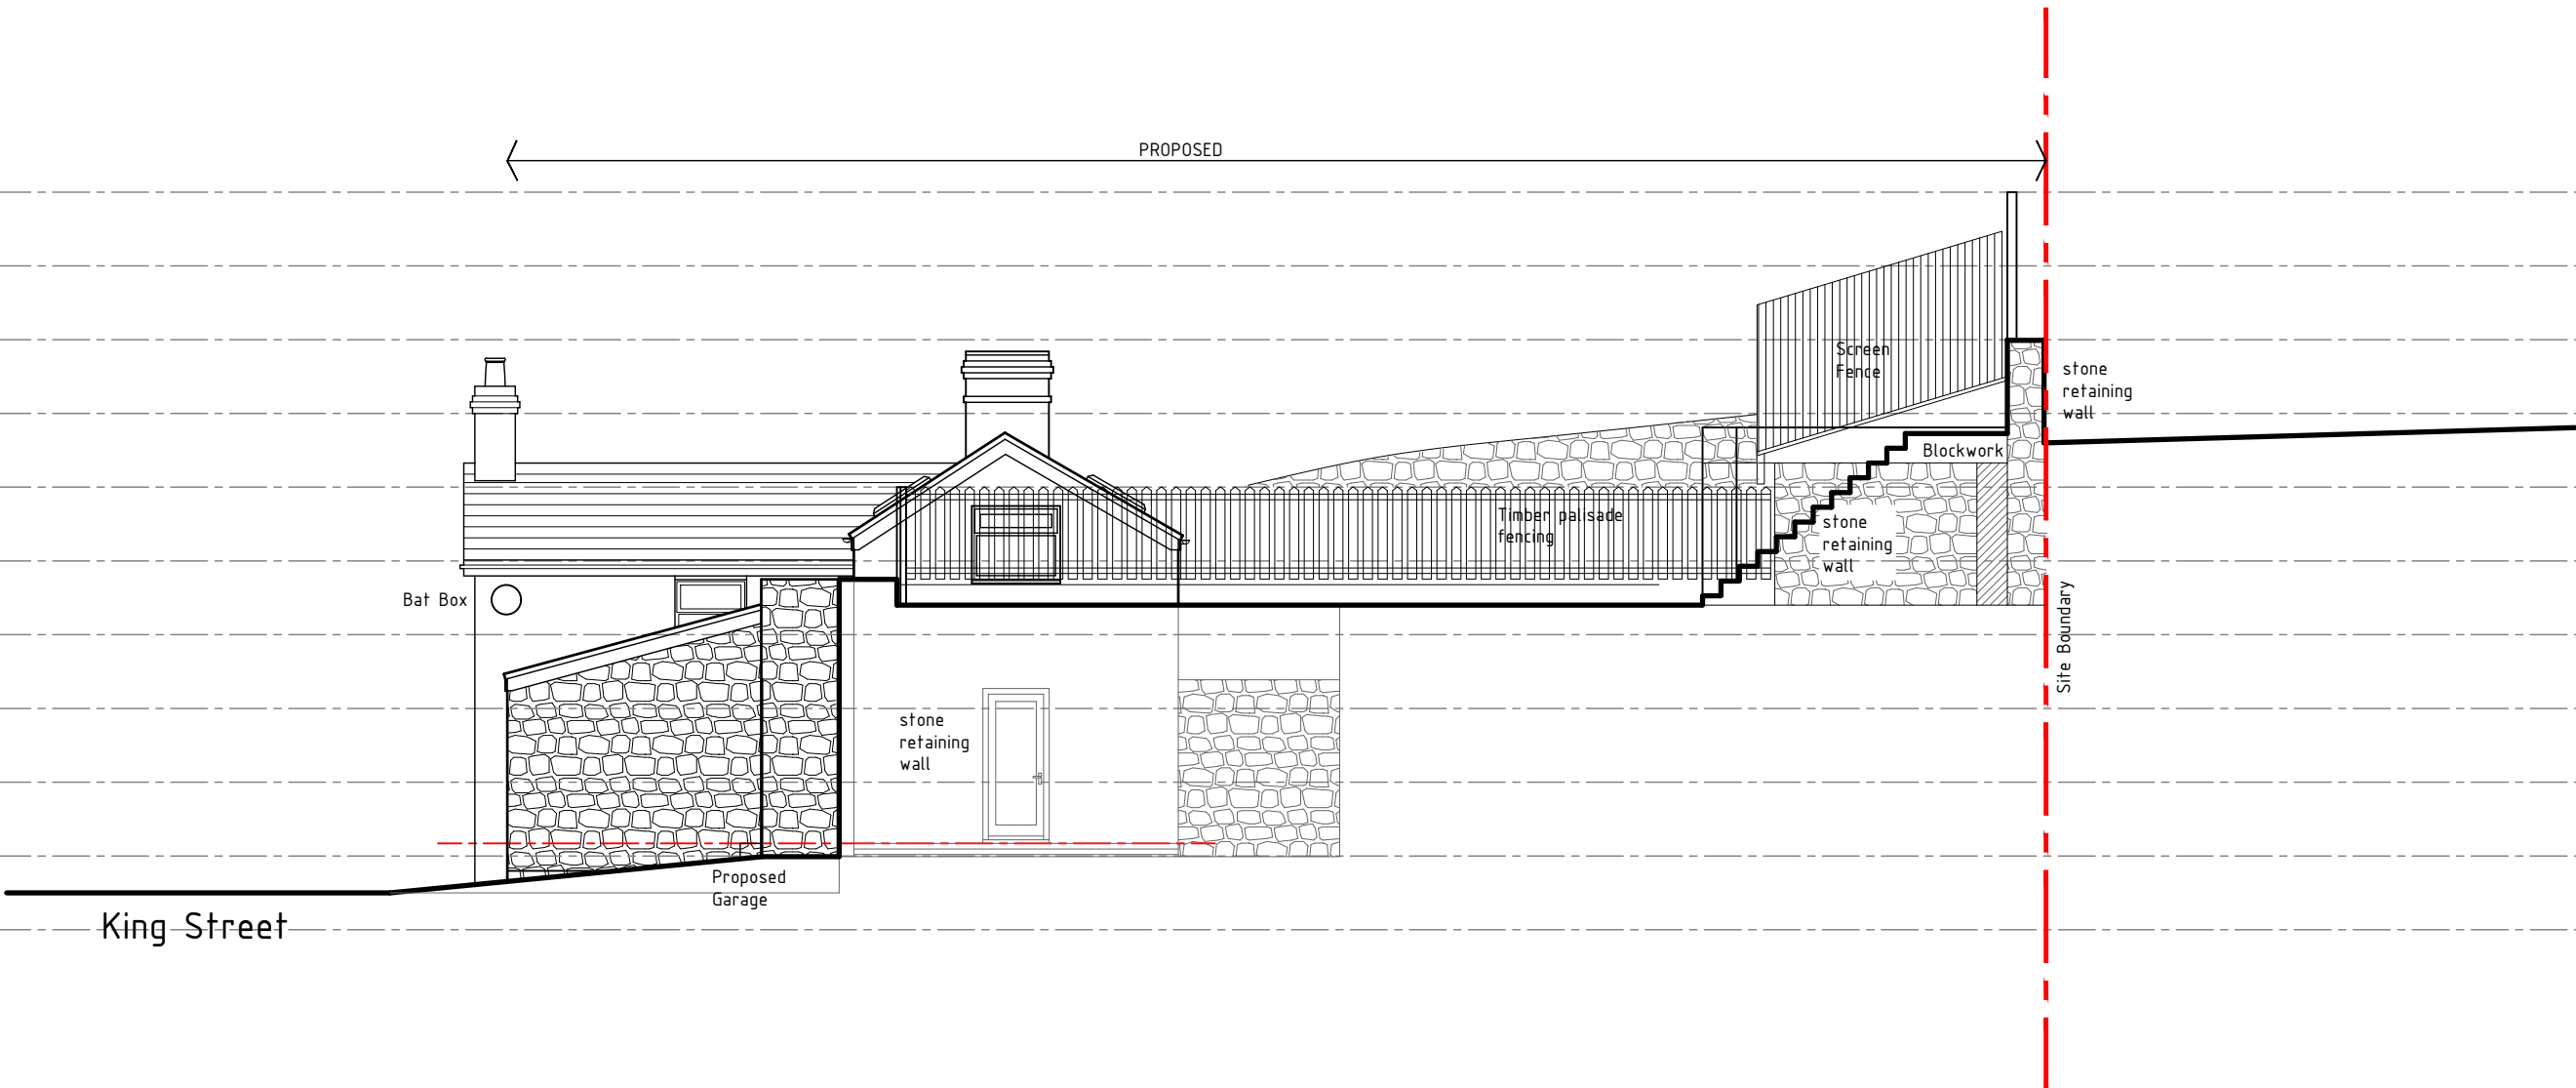

Section AA-01

128000 AOD
127000 AOD
126000 AOD
125000 AOD
124000 AOD
123000 AOD
122000 AOD
121000 AOD
120000 AOD
119000 AOD
118000 AOD

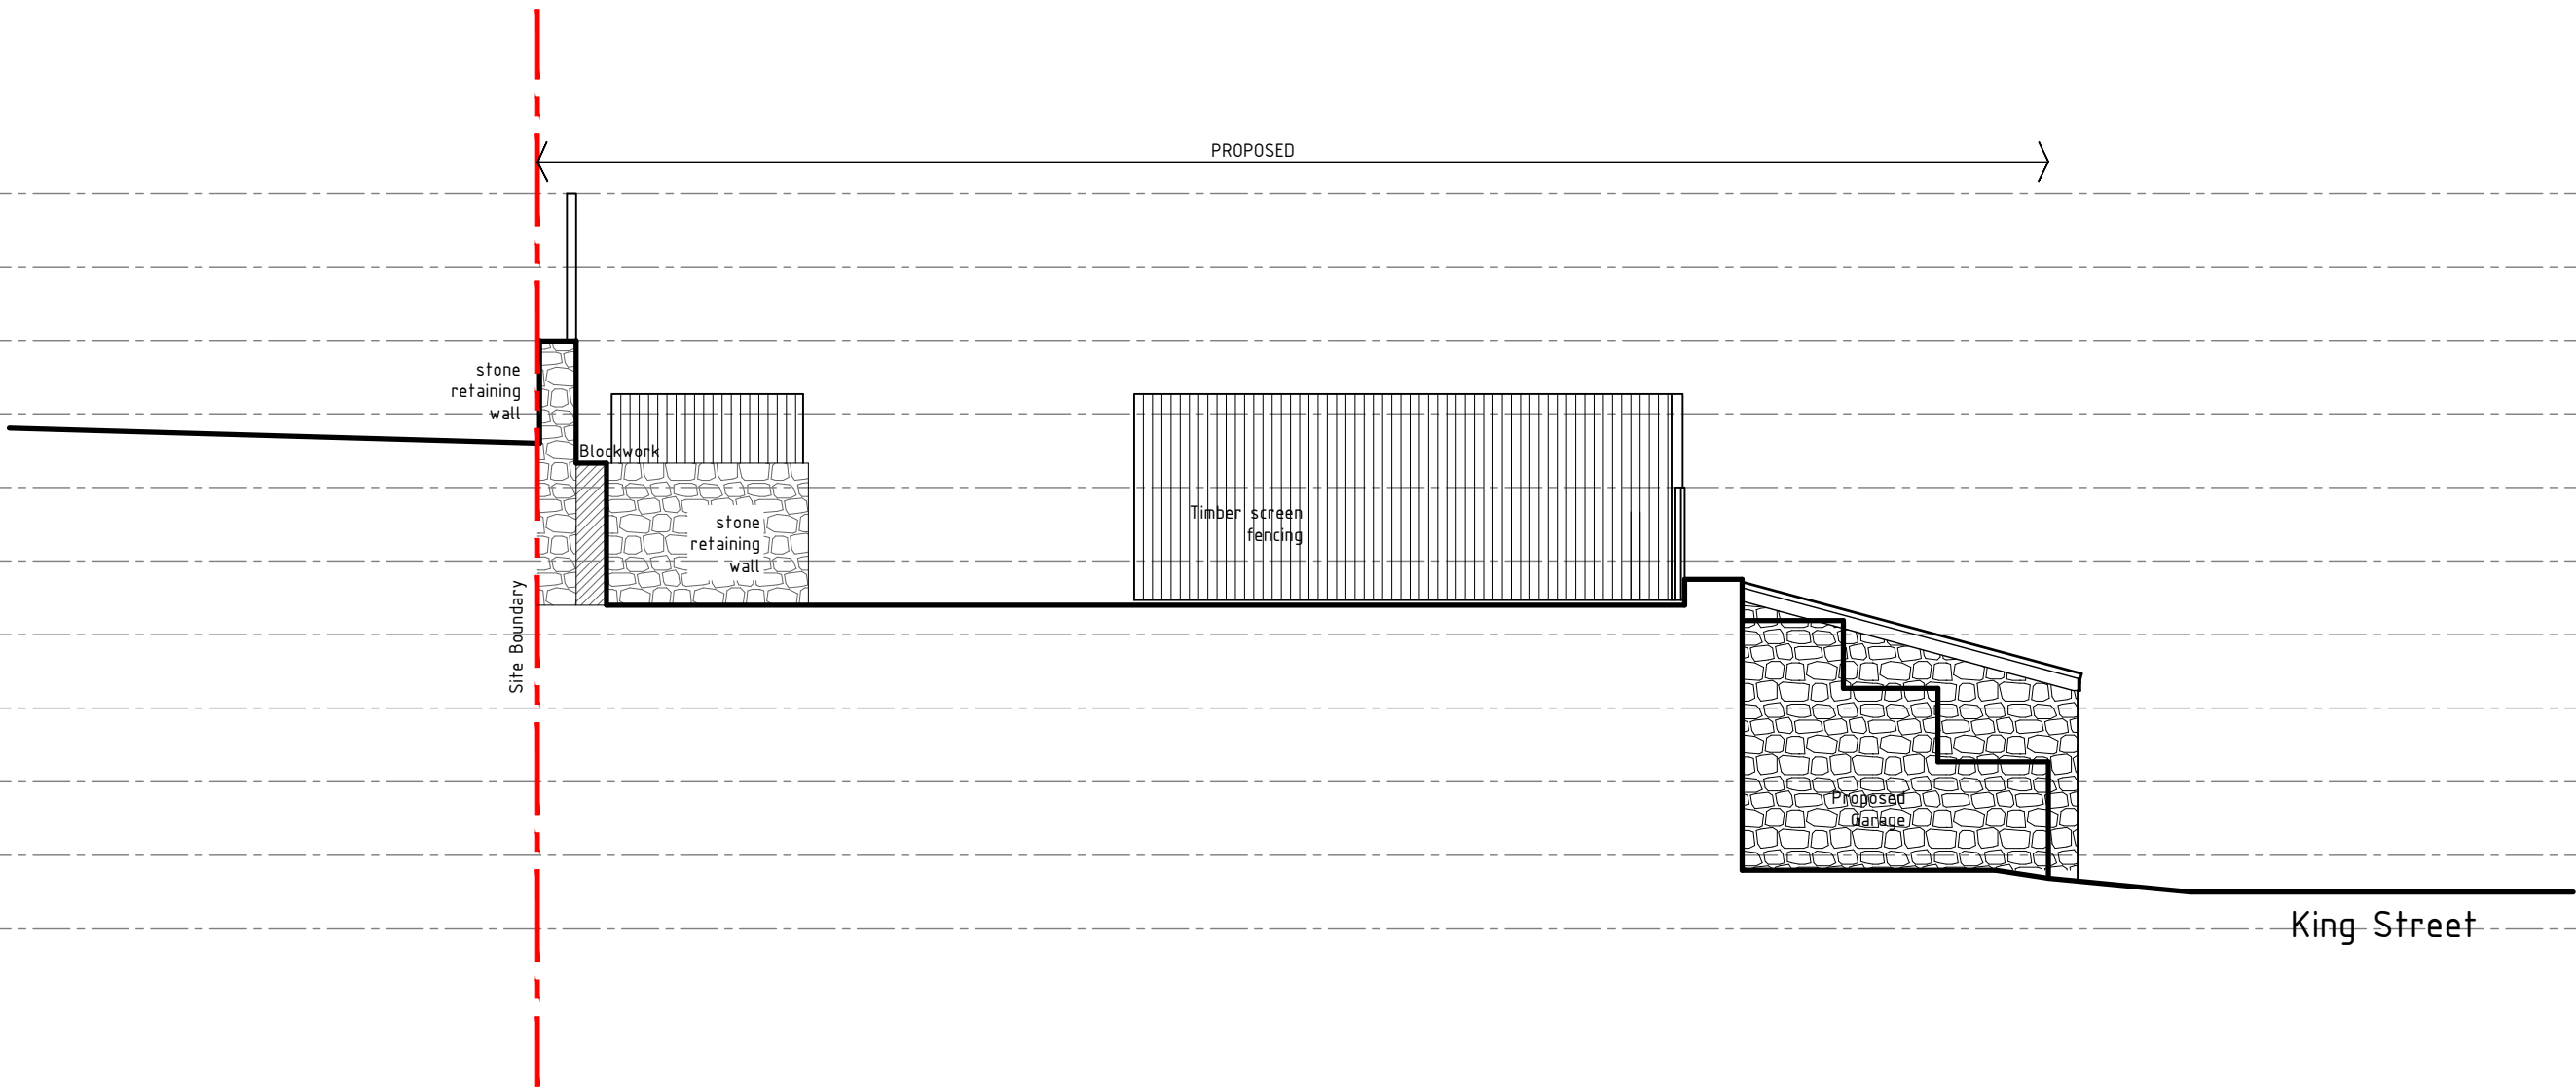

Section AA-02

Proposed



HDS ARCHITECTURAL SERVICES
The Foundry,
15 York Street, Wrexham
LL13 8LW
Tel: (01978) 345250
www.hdsarchitectural.co.uk

Project; 28 King Street, Cefn Mawr, Wrexham, LL14 3BH	
Title; External Works - Section AA-01 and AA-02	Scale (A3); 1:50
Dwg No; KS/PD/01a	Date; 23.05.23
Revision; Rev A; Add Bat and Bird Box to plans - 03-04-24	