




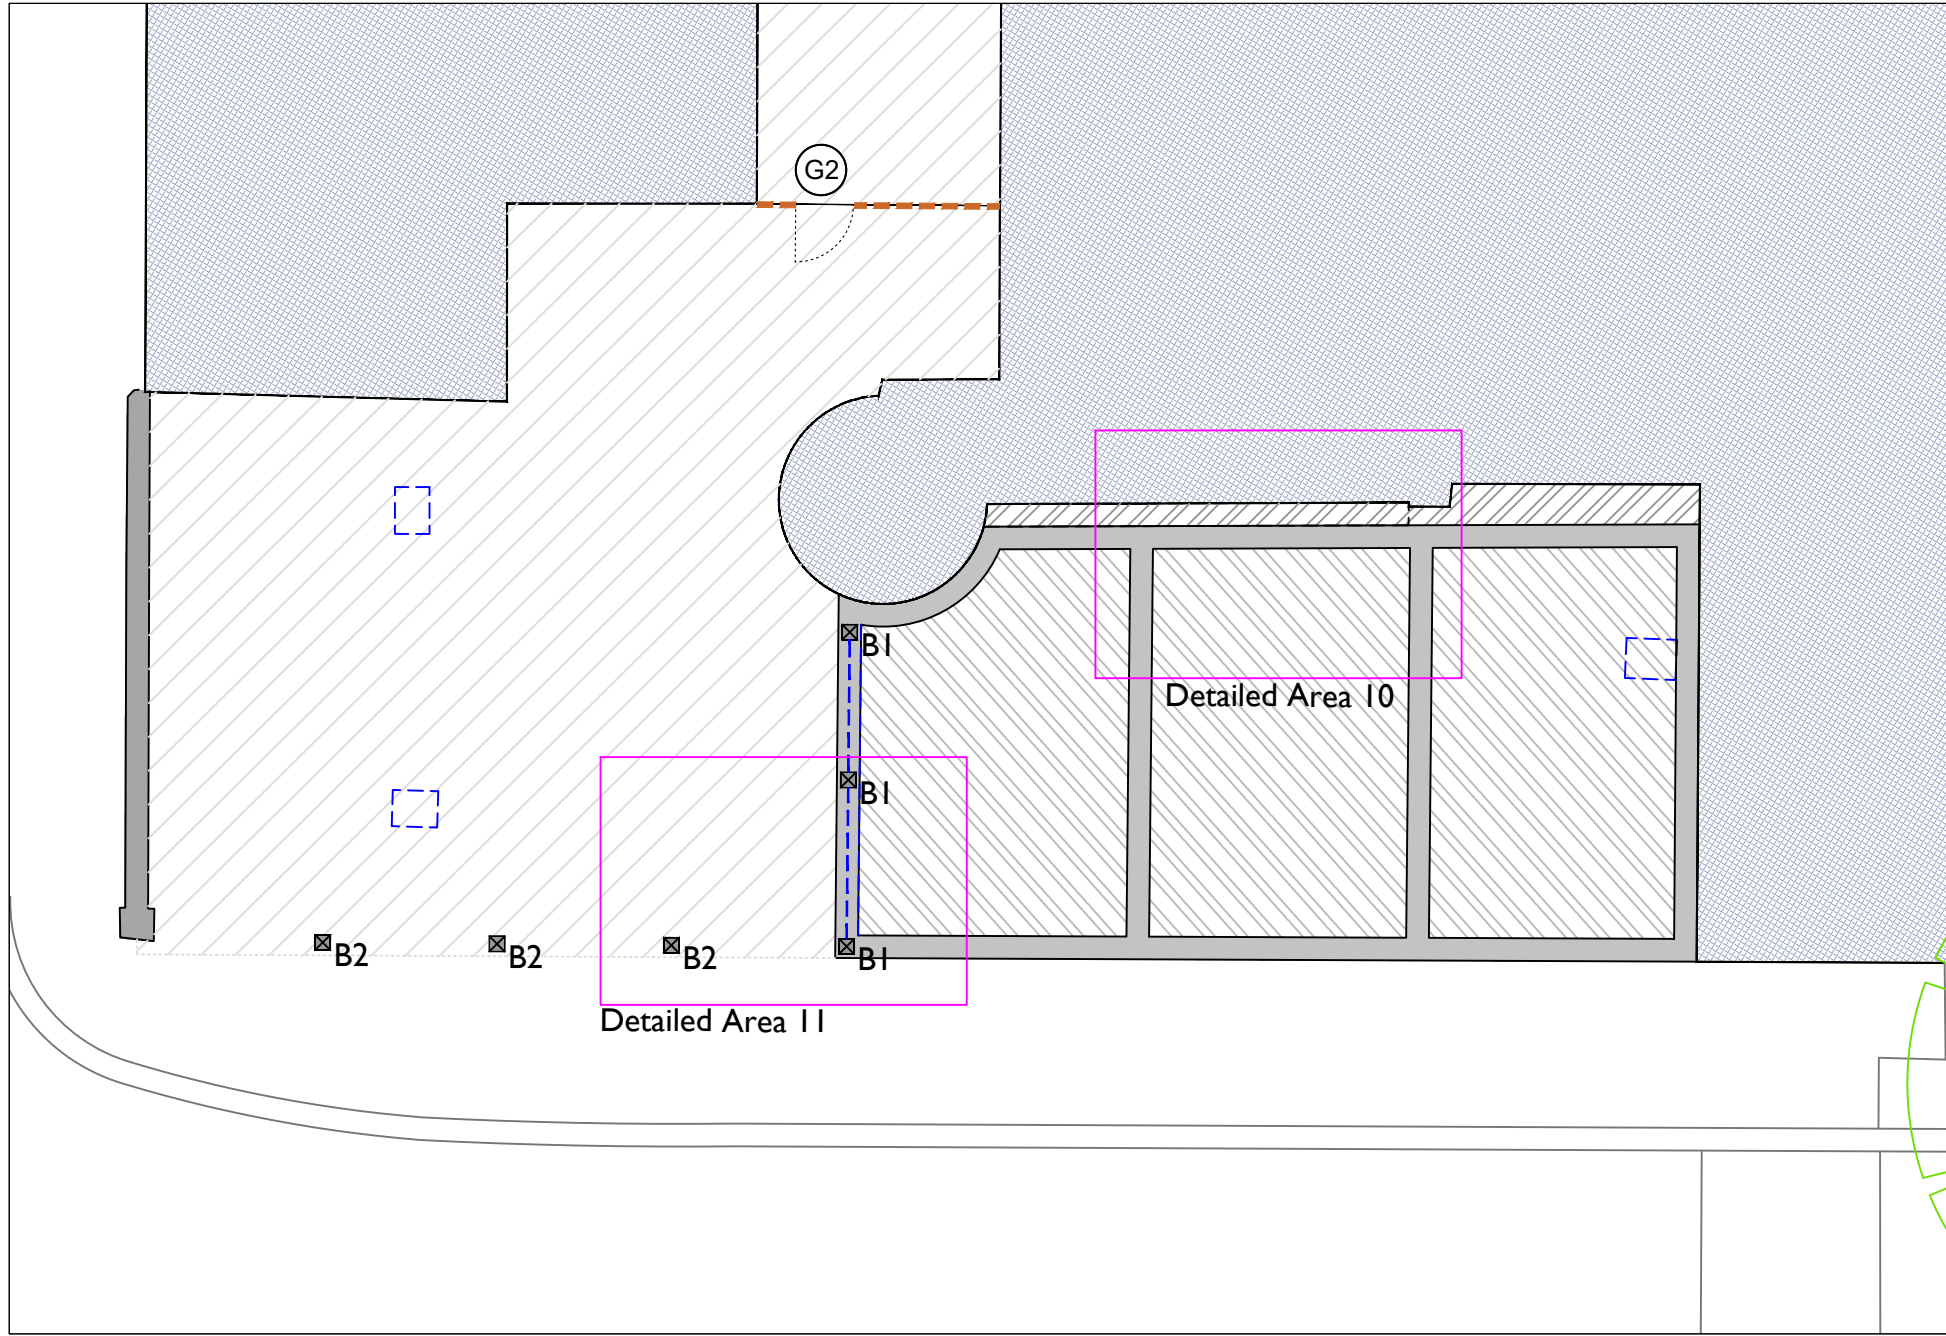

DETAILED AREA LOCATION PLAN (1:100)

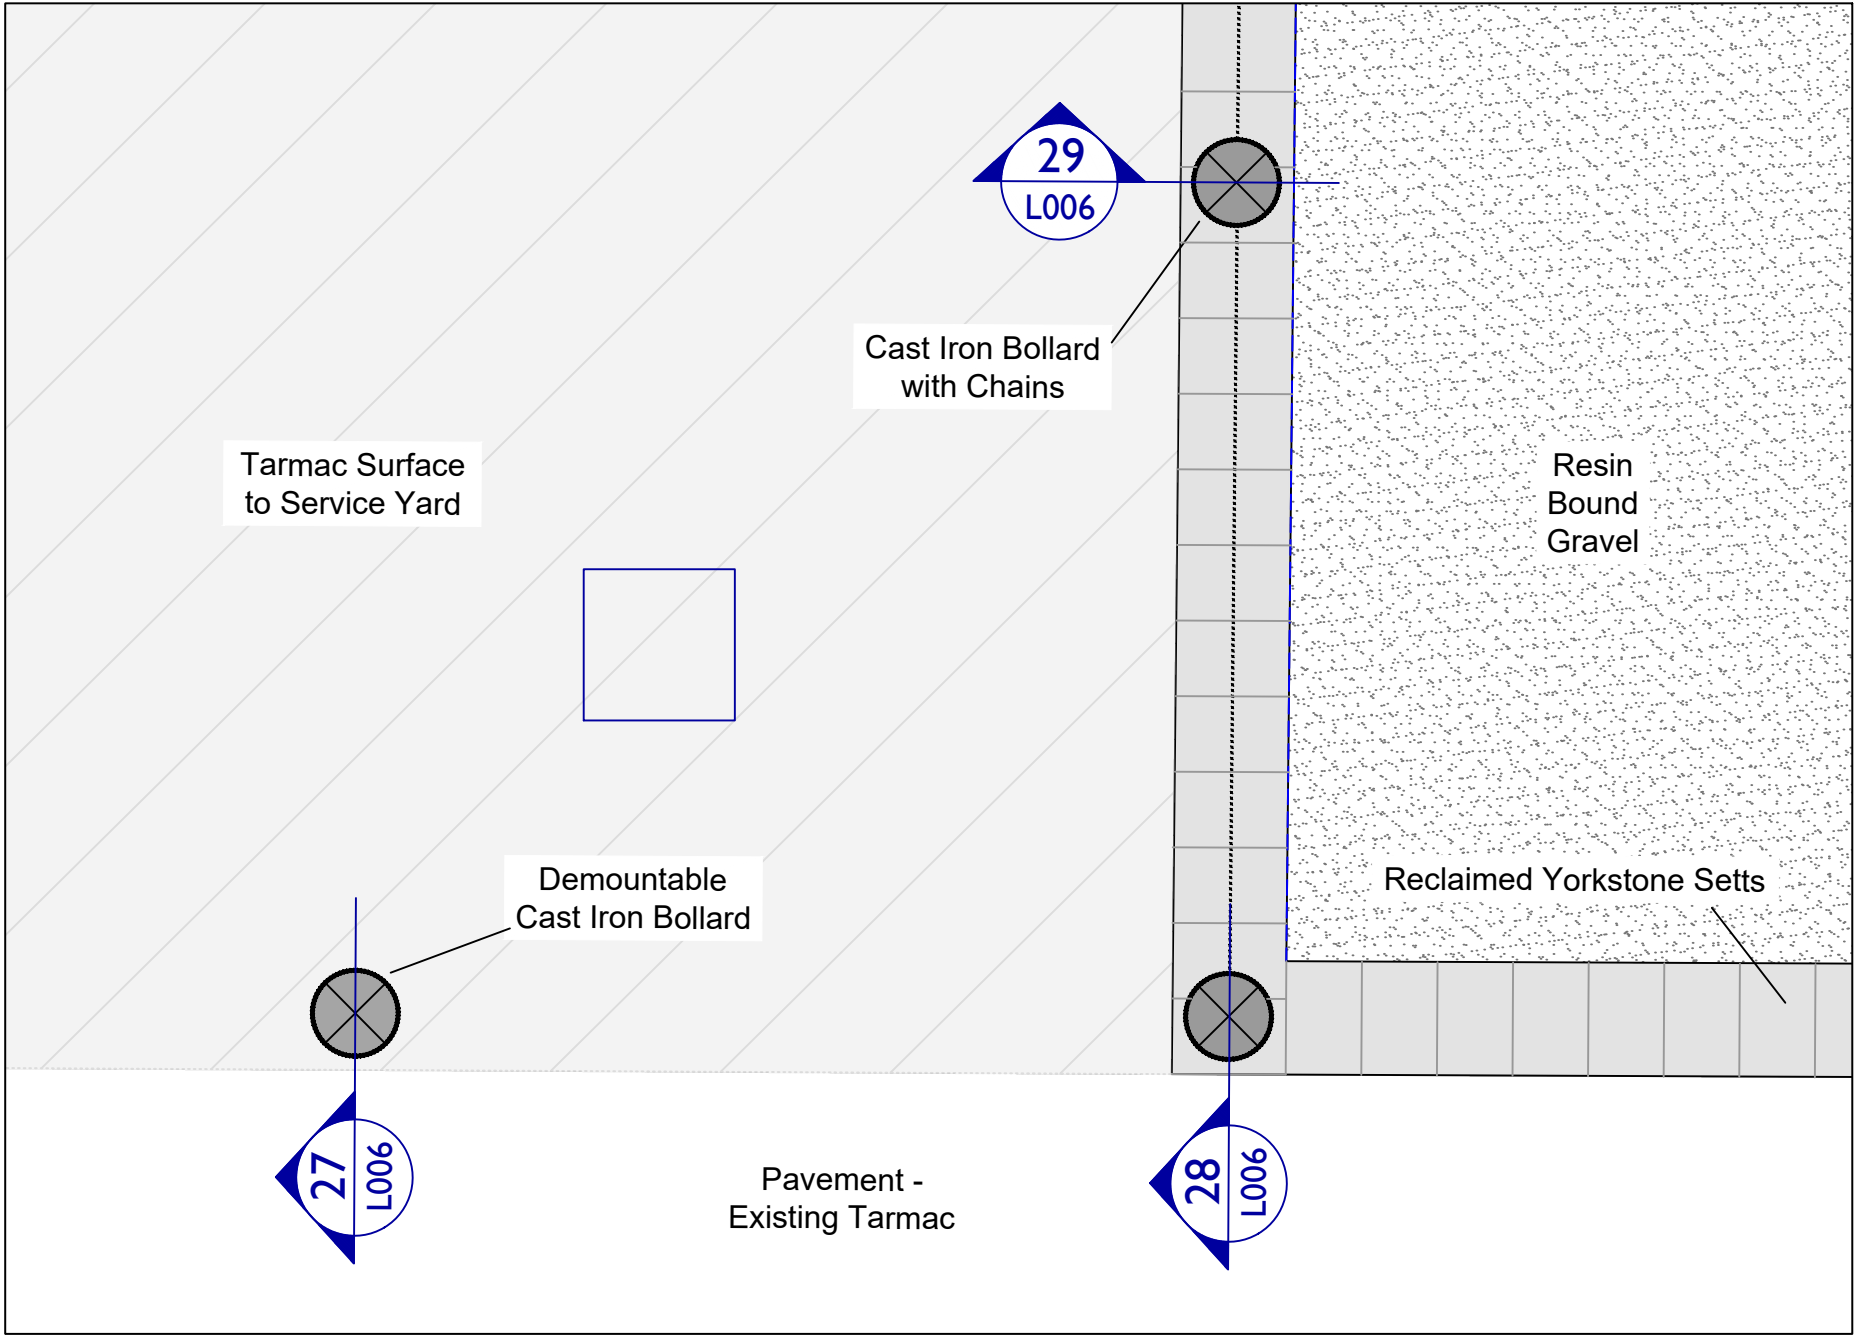

DETAILED AREA 10 (1:20)

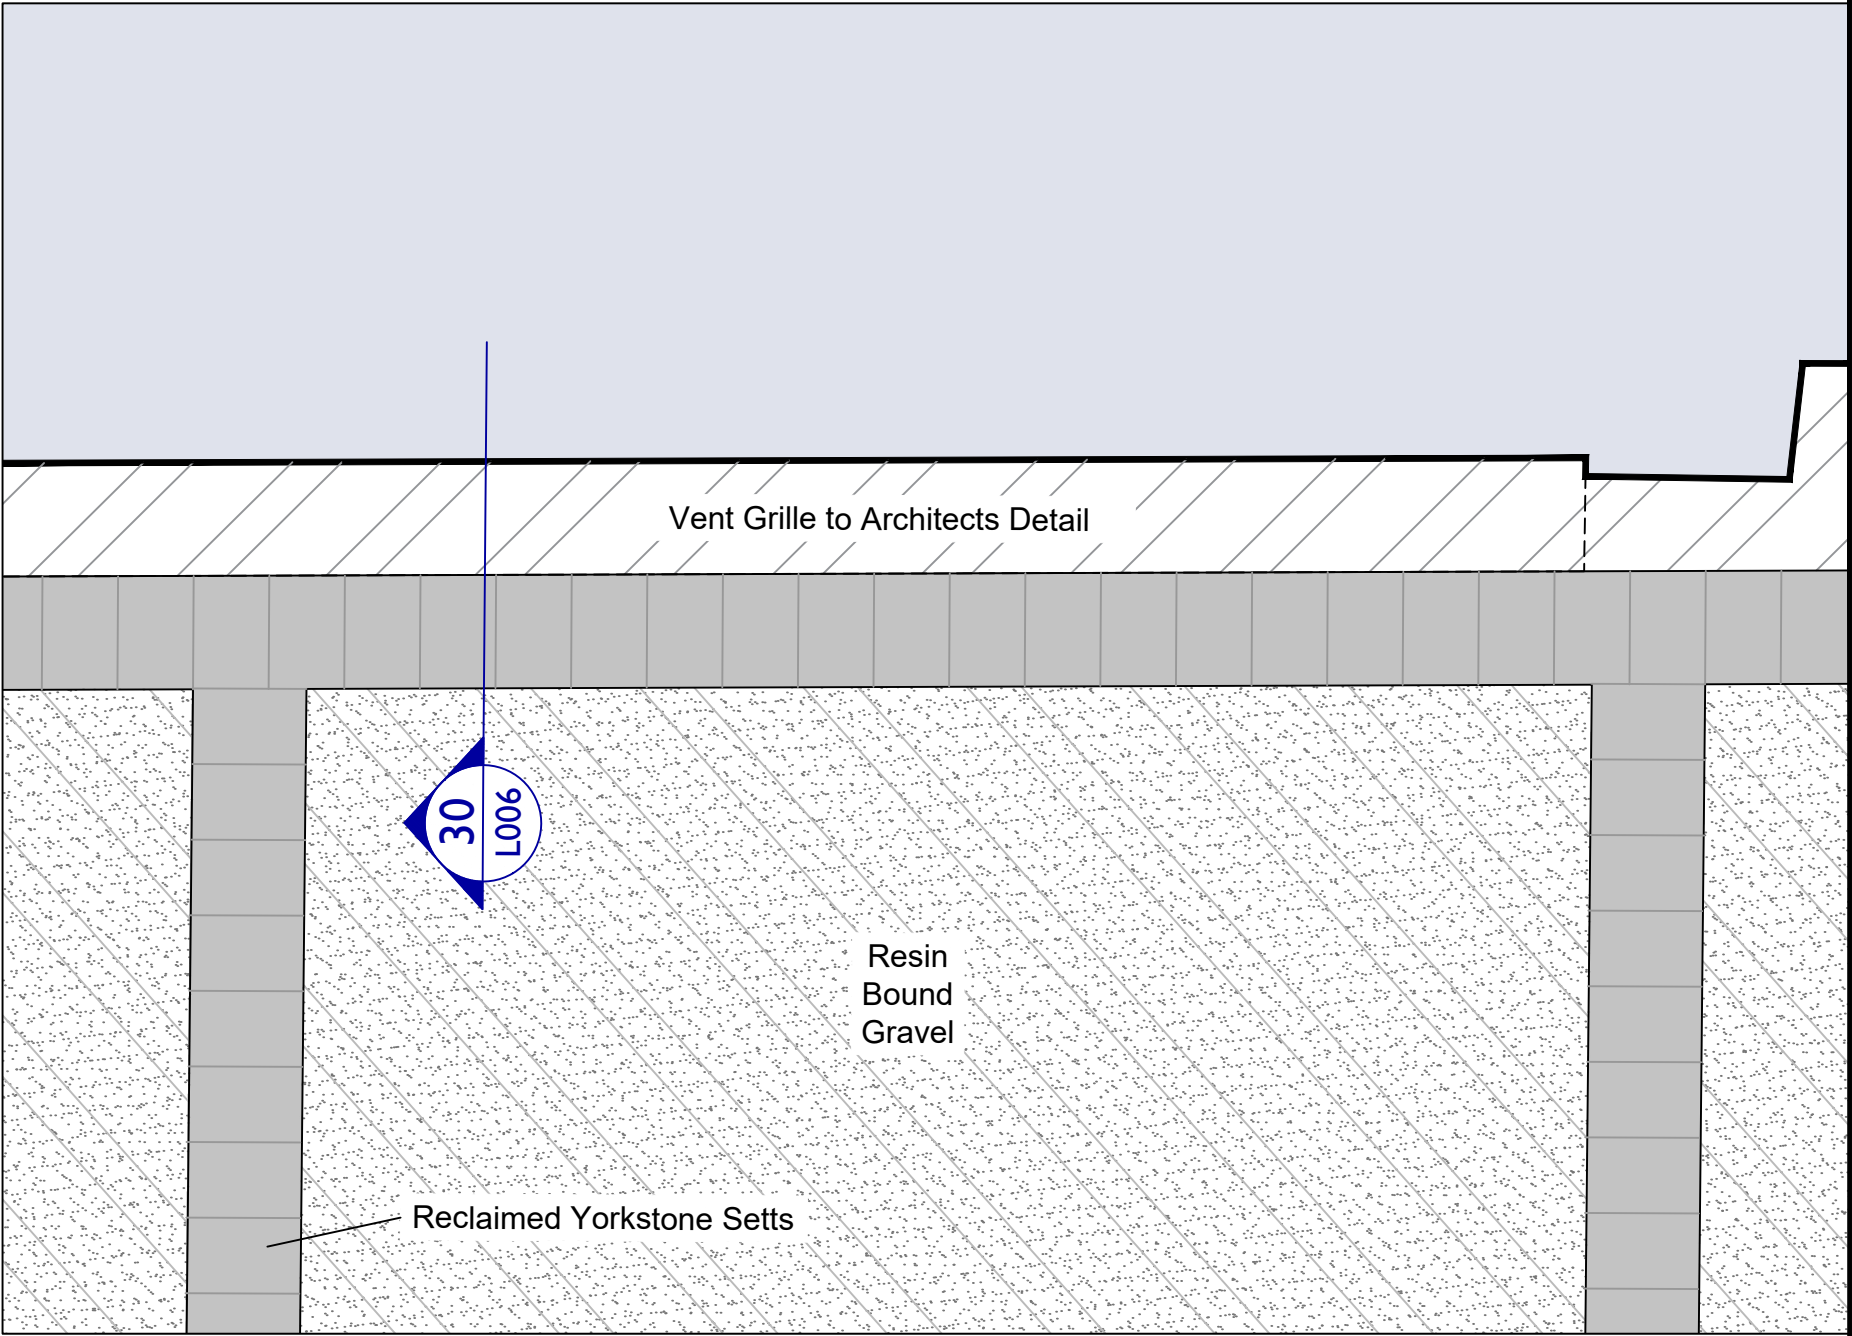

DETAILED AREA 11 (1:20)

FOR COMMENT

Rev	Drawn	Checked	Date	Description

RYDER
LANDSCAPE CONSULTANTS

1 Byron Close, Hawarden Chester CH5 3TE
TEL: 01244 538548 EMAIL: info@ryderlandscape.co.uk
www.ryderlandscape.co.uk Company Registration no: 6065464

Client
Wrexham County Borough Council

Project
Wrexham Museum

Drawing Title
**Landscape Design
Detailed Areas
Side Entrance**

Drawn By:	HC	Date:	230922
Checked By:	SR	Date:	230929
Drawing Scale:	1:100 / 1:20	Sheet Size:	A1
Drawing No.	000-RYD-XX-XX-DR-L- 103	Revision	-