


Green Infrastructure Statement

The parcel of land proposed for this outline planning is within the nucleus of buildings for the farm enterprise, the farmworkers dwelling will utilize space which is currently used for agricultural purposes. Gardens created for the farmworkers dwelling will be maintained following development on this plot. As documented it is proposed the development includes the erection of field maple trees to provide a net bio-diversity gain for the site.

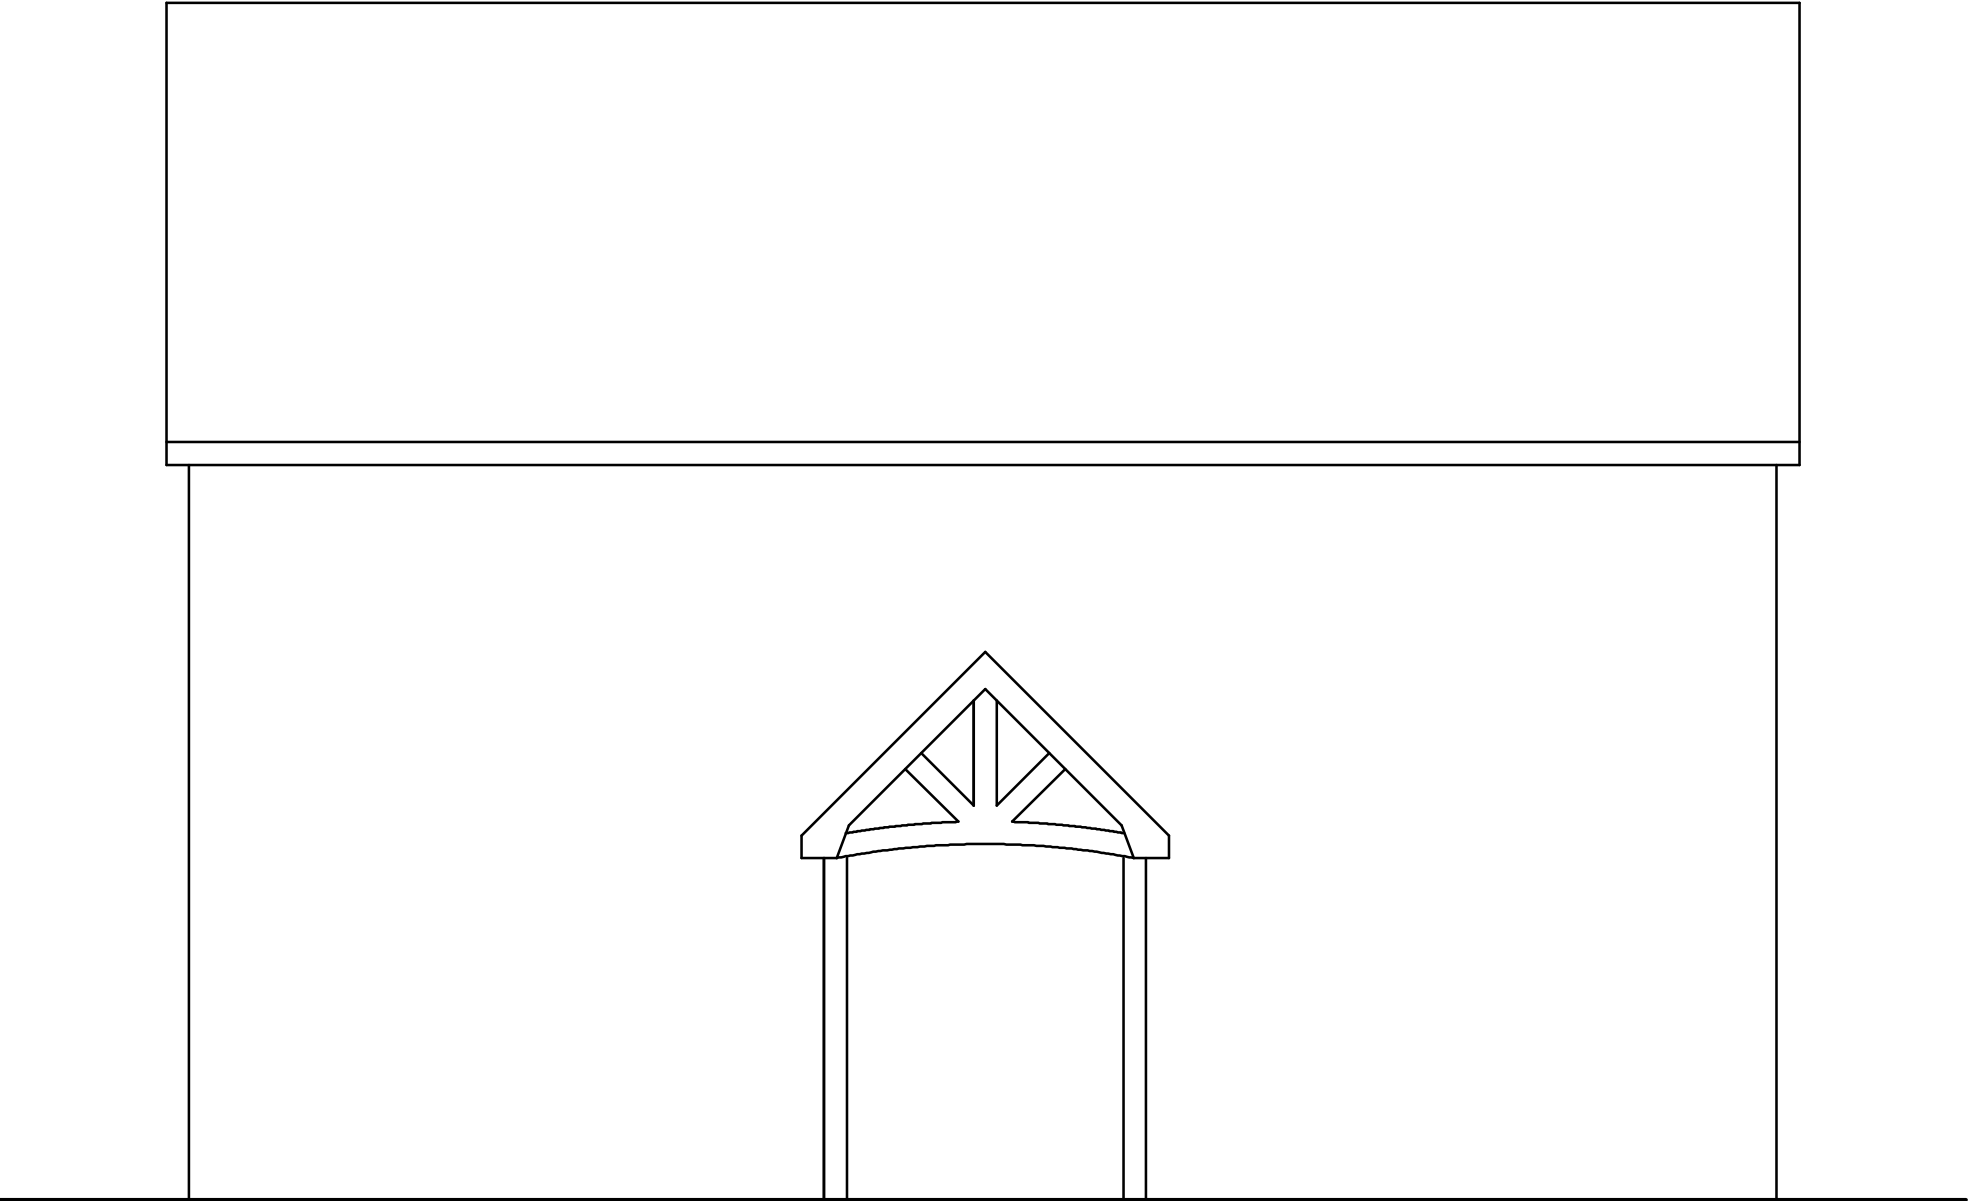

Typical Elevation 1:50

A	10/24	GIS added	D.J.E.
Rev	Date	Detail	Initial

Project:
Proposed farm workers dwelling at Talfryn Cottage
Erbistock, Wrexham.
LL13 0DF

Title: Planning: Typical Elevation	Scale: (A3) 1:50
--	-------------------------

Drawn By: D.J.Edwards	Date: April 2022
--------------------------	---------------------

Drawing No: D127/003	Sheet: 1 of 1
-------------------------	------------------

blueprint
architectural services



Office 3K4,
Redwither Business Tower,
Wrexham. LL13 9XT
Tel: 01978 356500
www.blueprintarchitectural.com

© copyright all rights reserved