
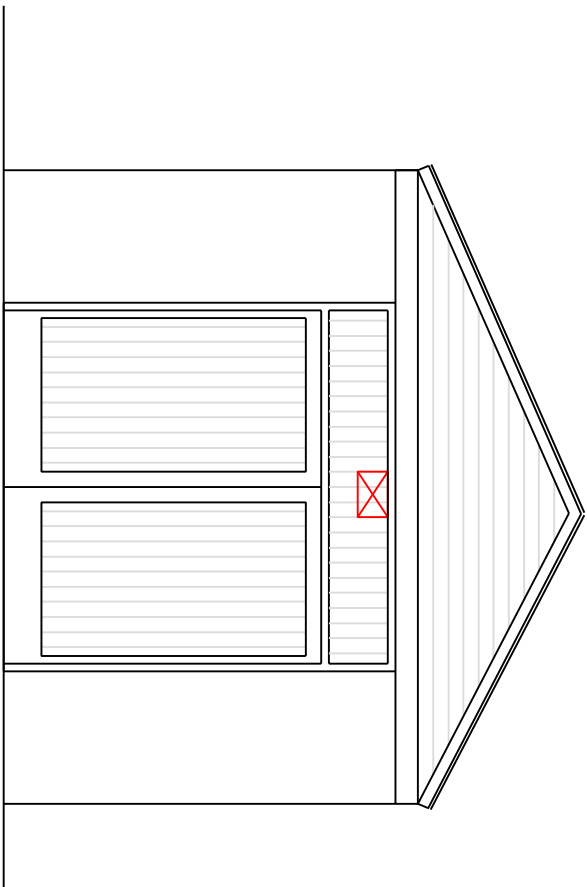


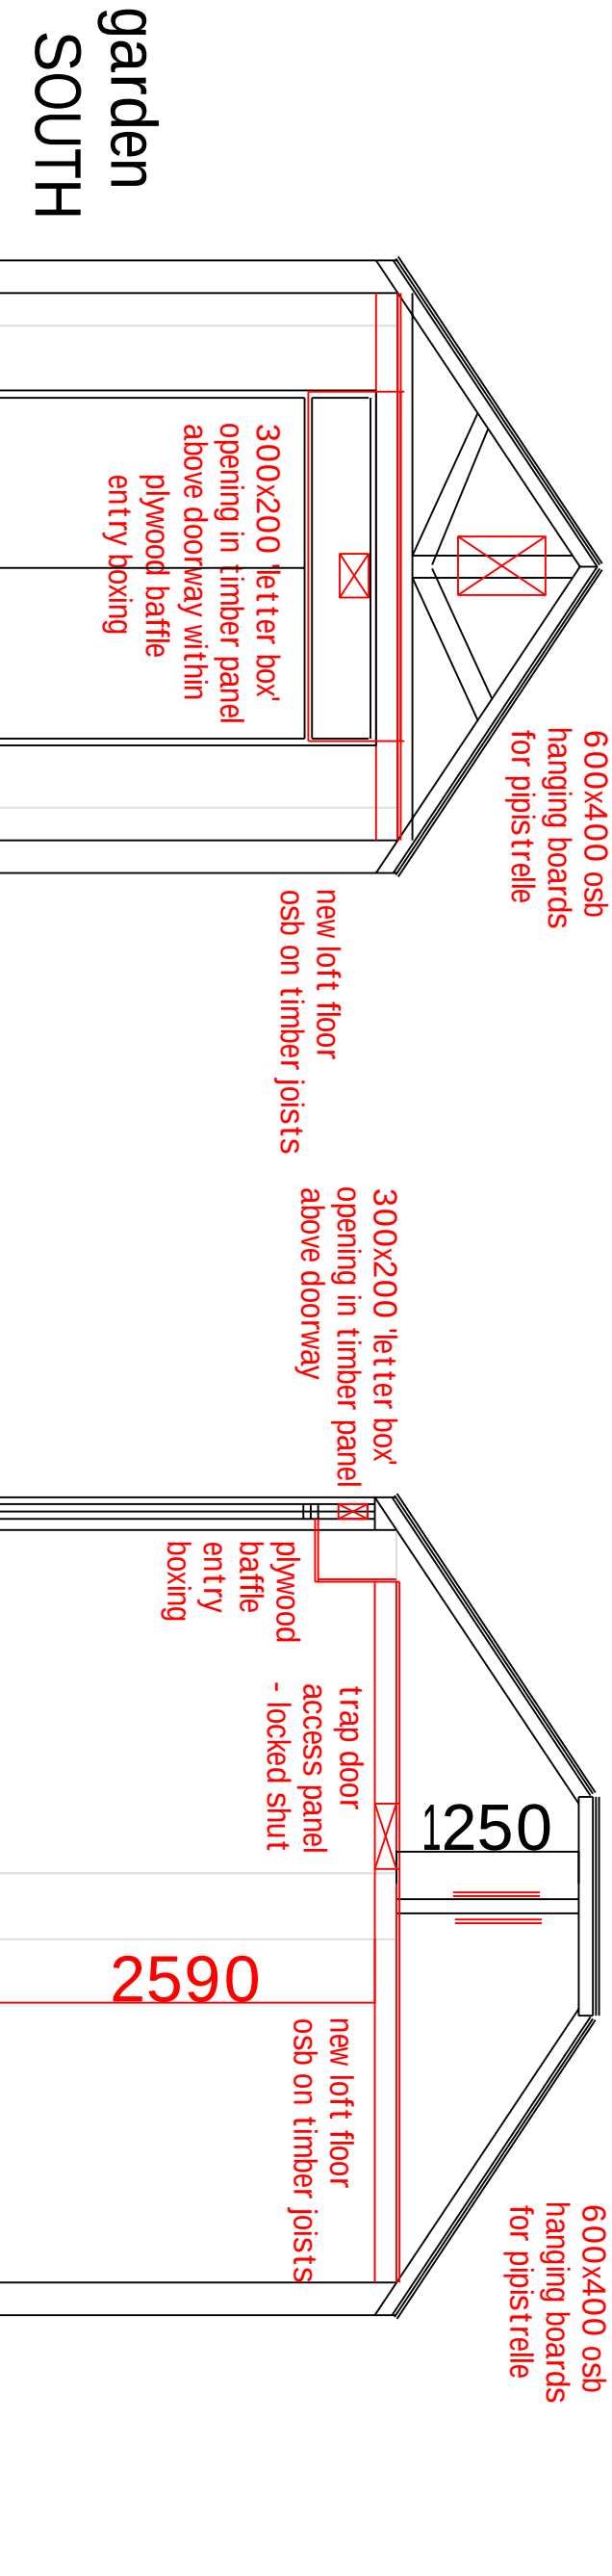

garden SOUTH

ANDREW DESIGN SERVICE architects, surveyors & planning consultants.			
4A Station Avenue, Chirk, Wrexham, LL14 5LS Tel/Fax: 01691 777025			
Project	Former Estate Office & Stables, Trevor Row, Chirk, LL14 5HE		
Drawn by	MCA	Date:	
DWG		Scale	©
Dwg Ref:		Revision	

PLO9 PROPOSED BAT LOFT IN GARAGE

09/11/2023

Scale 1:50@A3