


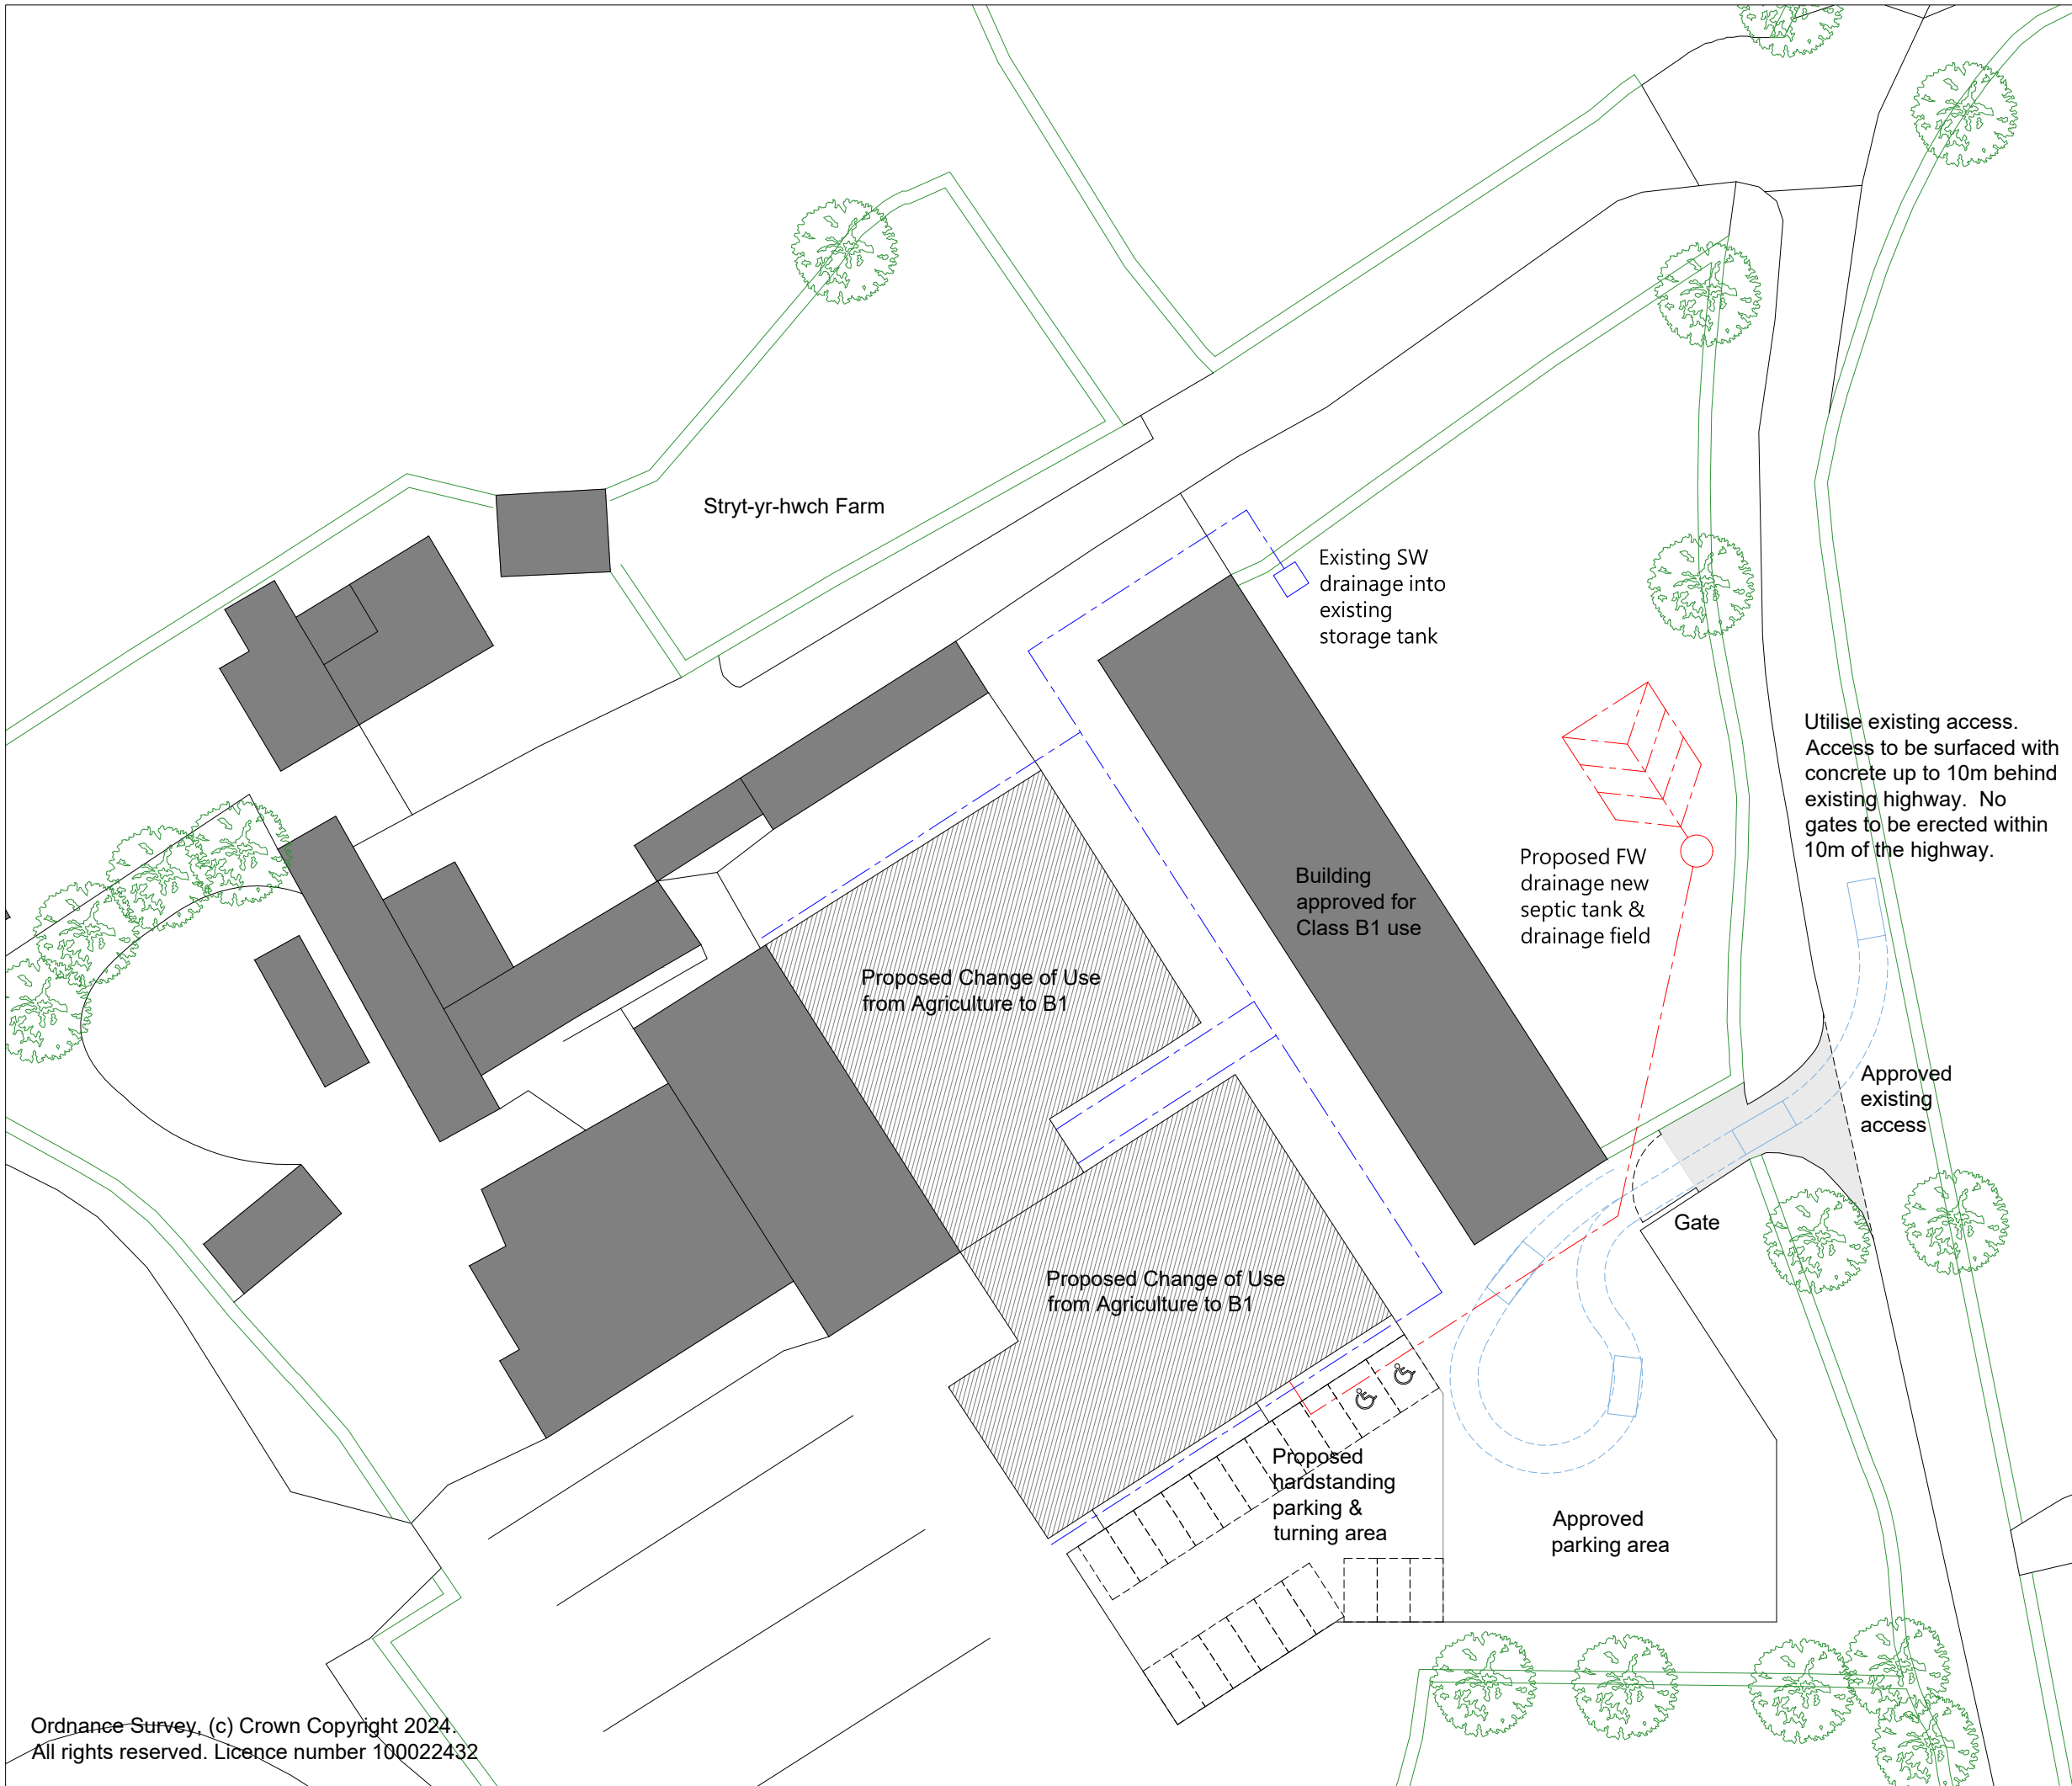

THIS DRAWING IS TO BE READ IN CONJUNCTION WITH ALL RELATED DRAWINGS. ALL DIMENSIONS MUST BE CHECKED AND VERIFIED ON SITE BEFORE COMMENCING ANY WORK OR PRODUCING SHOP DRAWINGS. THE ORIGINATOR SHOULD BE NOTIFIED IMMEDIATELY OF ANY DISCREPANCY. THIS DRAWING IS COPYRIGHT AND REMAINS THE PROPERTY ROGER PARRY & PARTNERS.

Rev	Description	Date	By
A	Biodisc treatment plant & soakaway indicated	23/07/2024	NB
B	FW drainage amended, SW drainage indicated	08/08/2024	NB
C	FW drainage amended	09/09/2024	NB
D	Use type B8 removed	12/09/2024	NB
E	Proposed car parking indicated	16/10/2024	NB



Residential - Agricultural - Commerical

Project	Change of Use from Agricultural to Class B1		
Drawing Title	Proposed Block Plan		
Location	Stryt Yr Hwch Farm, Marchwiell, Wrexham, LL13 0YA		
Client	RJ & CM Williams		
Scale	1:500 @ A3		
Drawing No	73223 / RJC / 003	Rev	E
Drawn By	NB	Date	2024/02/07

MERCIAN HOUSE, 9 DARWIN COURT, OXON
BUSINESS PARK, SHREWSBURY, SY3 5HJ
Tel: 01743 791336
E-mail: mail@rogerparry.net
Web address: www.rogerparry.net
Roger Parry & Partners LLP partnership no.OC312203
Registered in England and Wales.
A list of members of the LLP is available at the above address.