


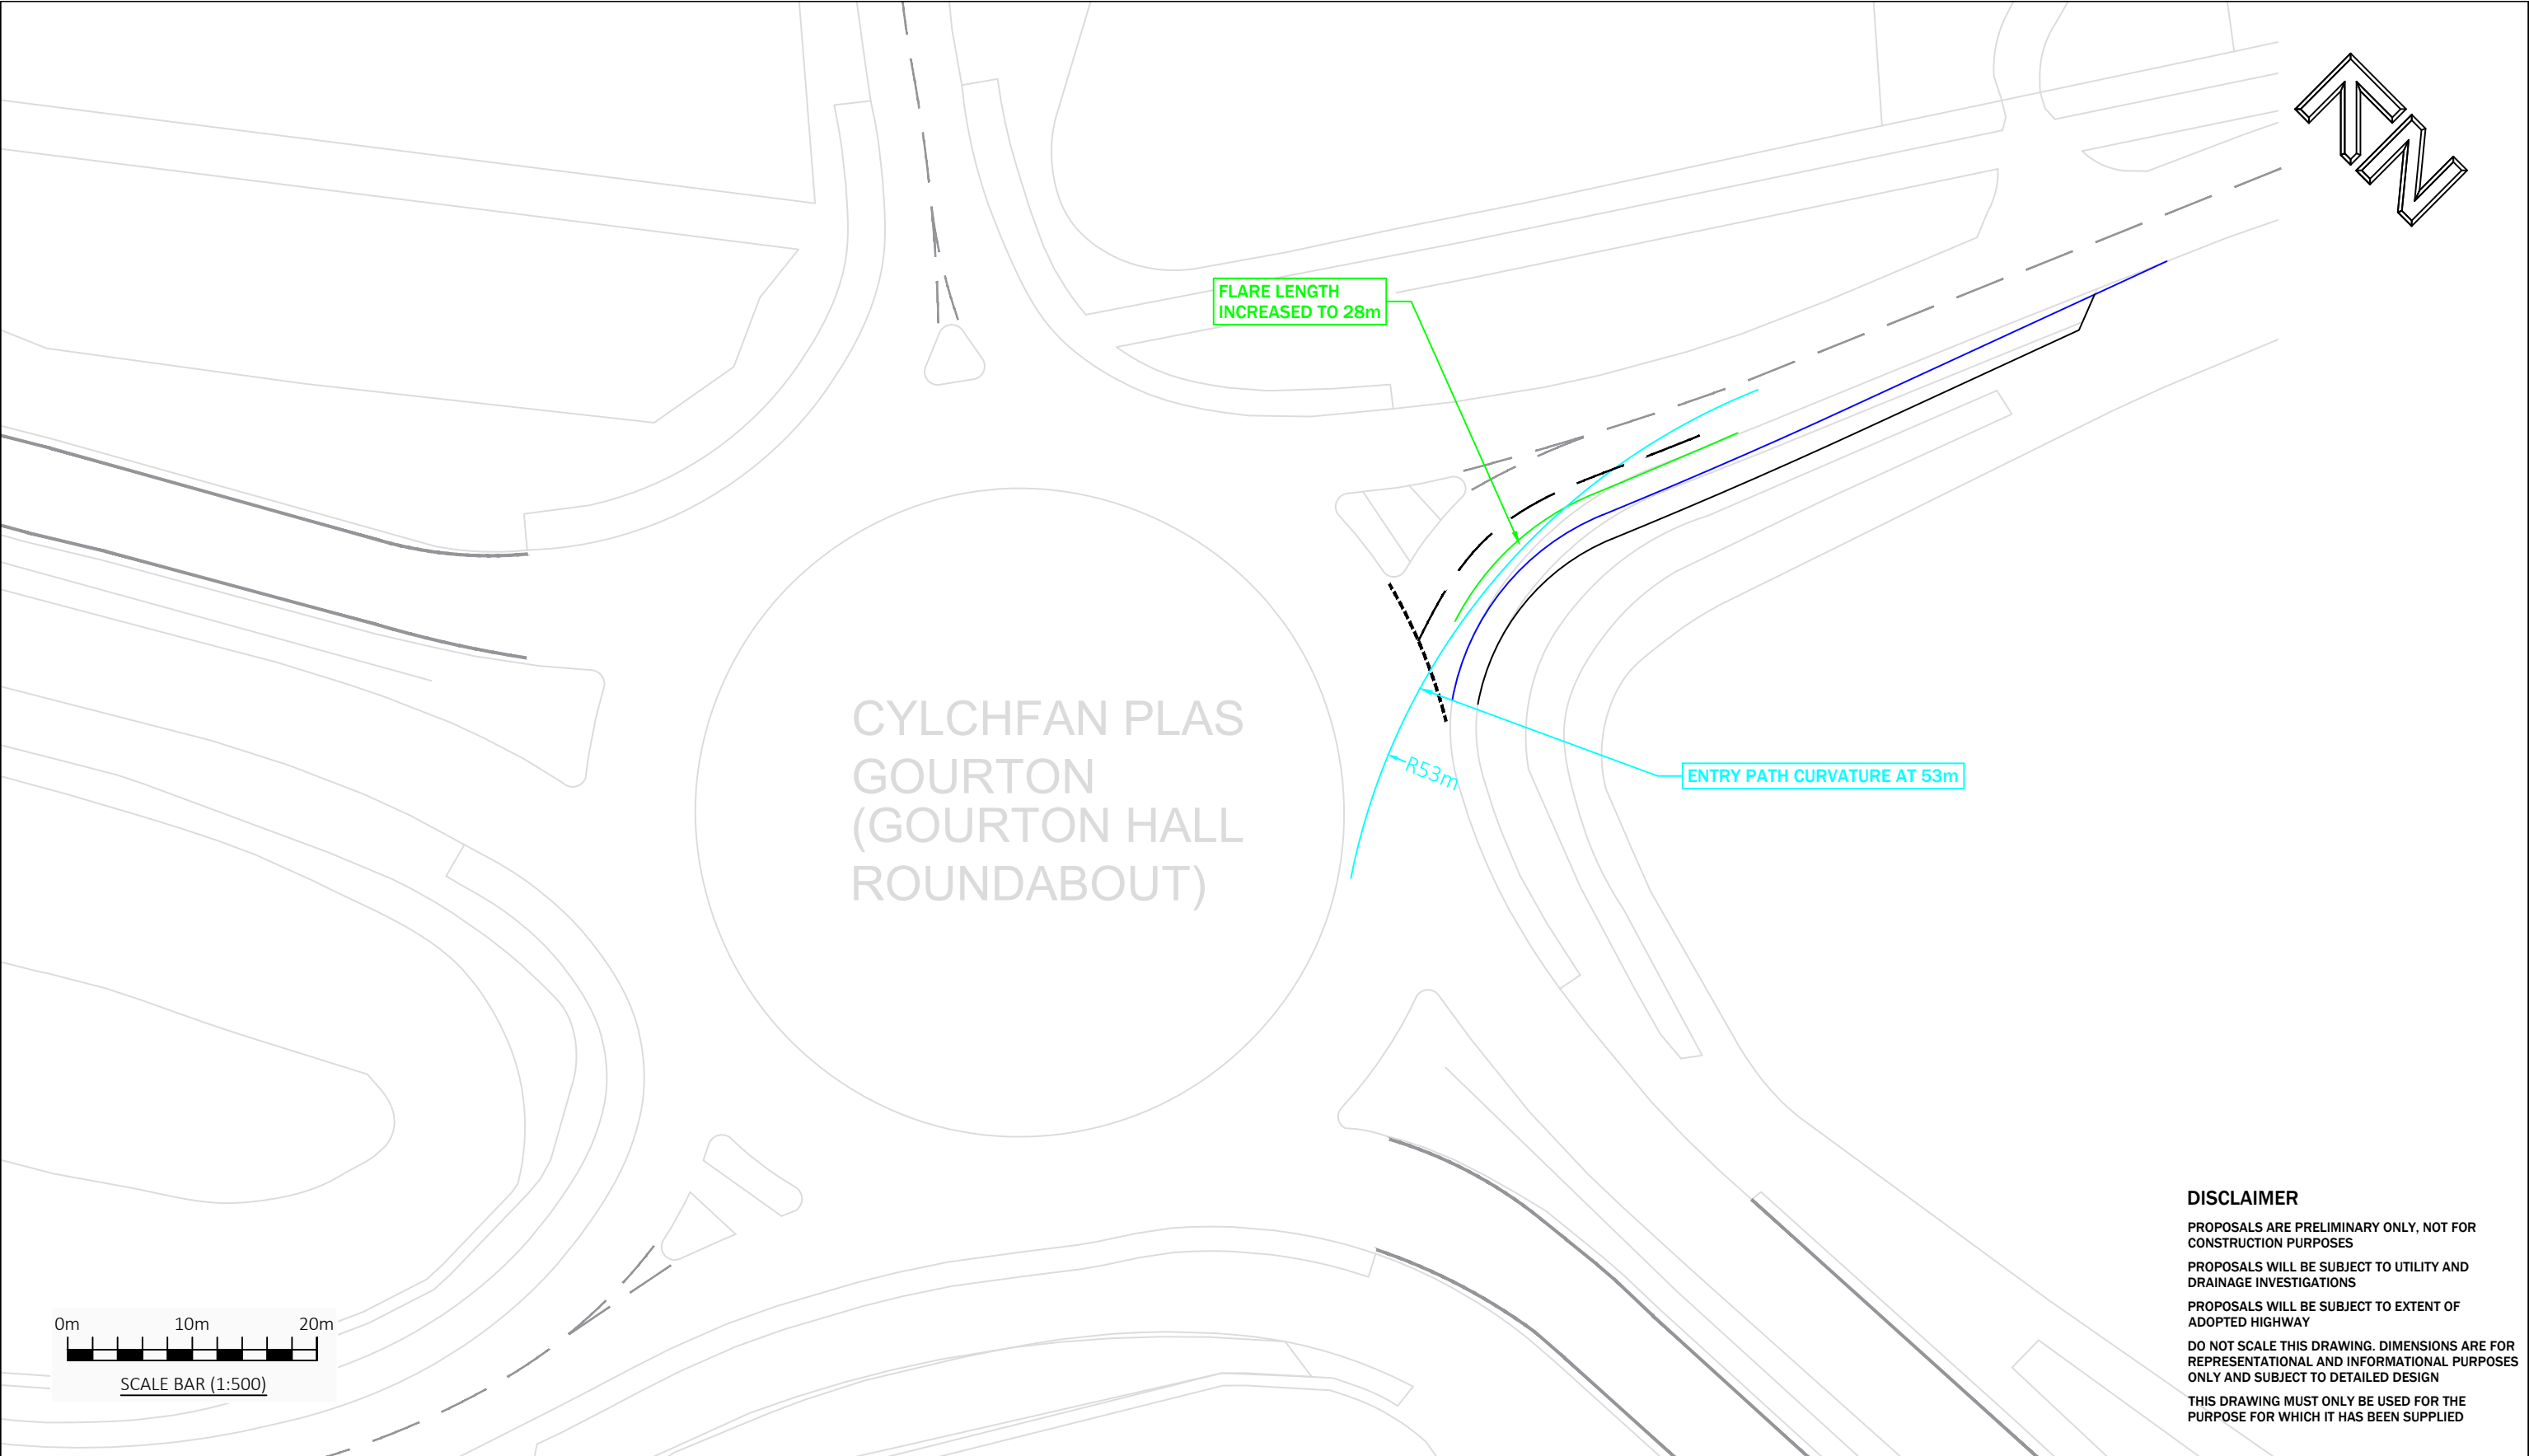

DISCLAIMER
PROPOSALS ARE PRELIMINARY ONLY, NOT FOR CONSTRUCTION PURPOSES
PROPOSALS WILL BE SUBJECT TO UTILITY AND DRAINAGE INVESTIGATIONS
PROPOSALS WILL BE SUBJECT TO EXTENT OF ADOPTED HIGHWAY
DO NOT SCALE THIS DRAWING. DIMENSIONS ARE FOR REPRESENTATIONAL AND INFORMATIONAL PURPOSES ONLY AND SUBJECT TO DETAILED DESIGN
THIS DRAWING MUST ONLY BE USED FOR THE PURPOSE FOR WHICH IT HAS BEEN SUPPLIED

 9 Hurricane Court Liverpool International Business Park Estuary Boulevard Liverpool L24 8RL www.primetp.co.uk 0151 728 1860					Project KINGMOOR. WREXHAM INDUSTRIAL ESTATE, WREXHAM, CLYD	Drawn by RO	Issue date 25 MAR 2024
	*	*	*	*		Scale(s) 1:500 @ A3	
	Rev	Date	By	Revision notes	Title A534/INDUSTRIAL ESTATE ROAD/SANDY LANE/BORRAS HALL LANE – SUGGESTED MITIGATION		Drawing No P21066-201
	Status INFORMATION						