


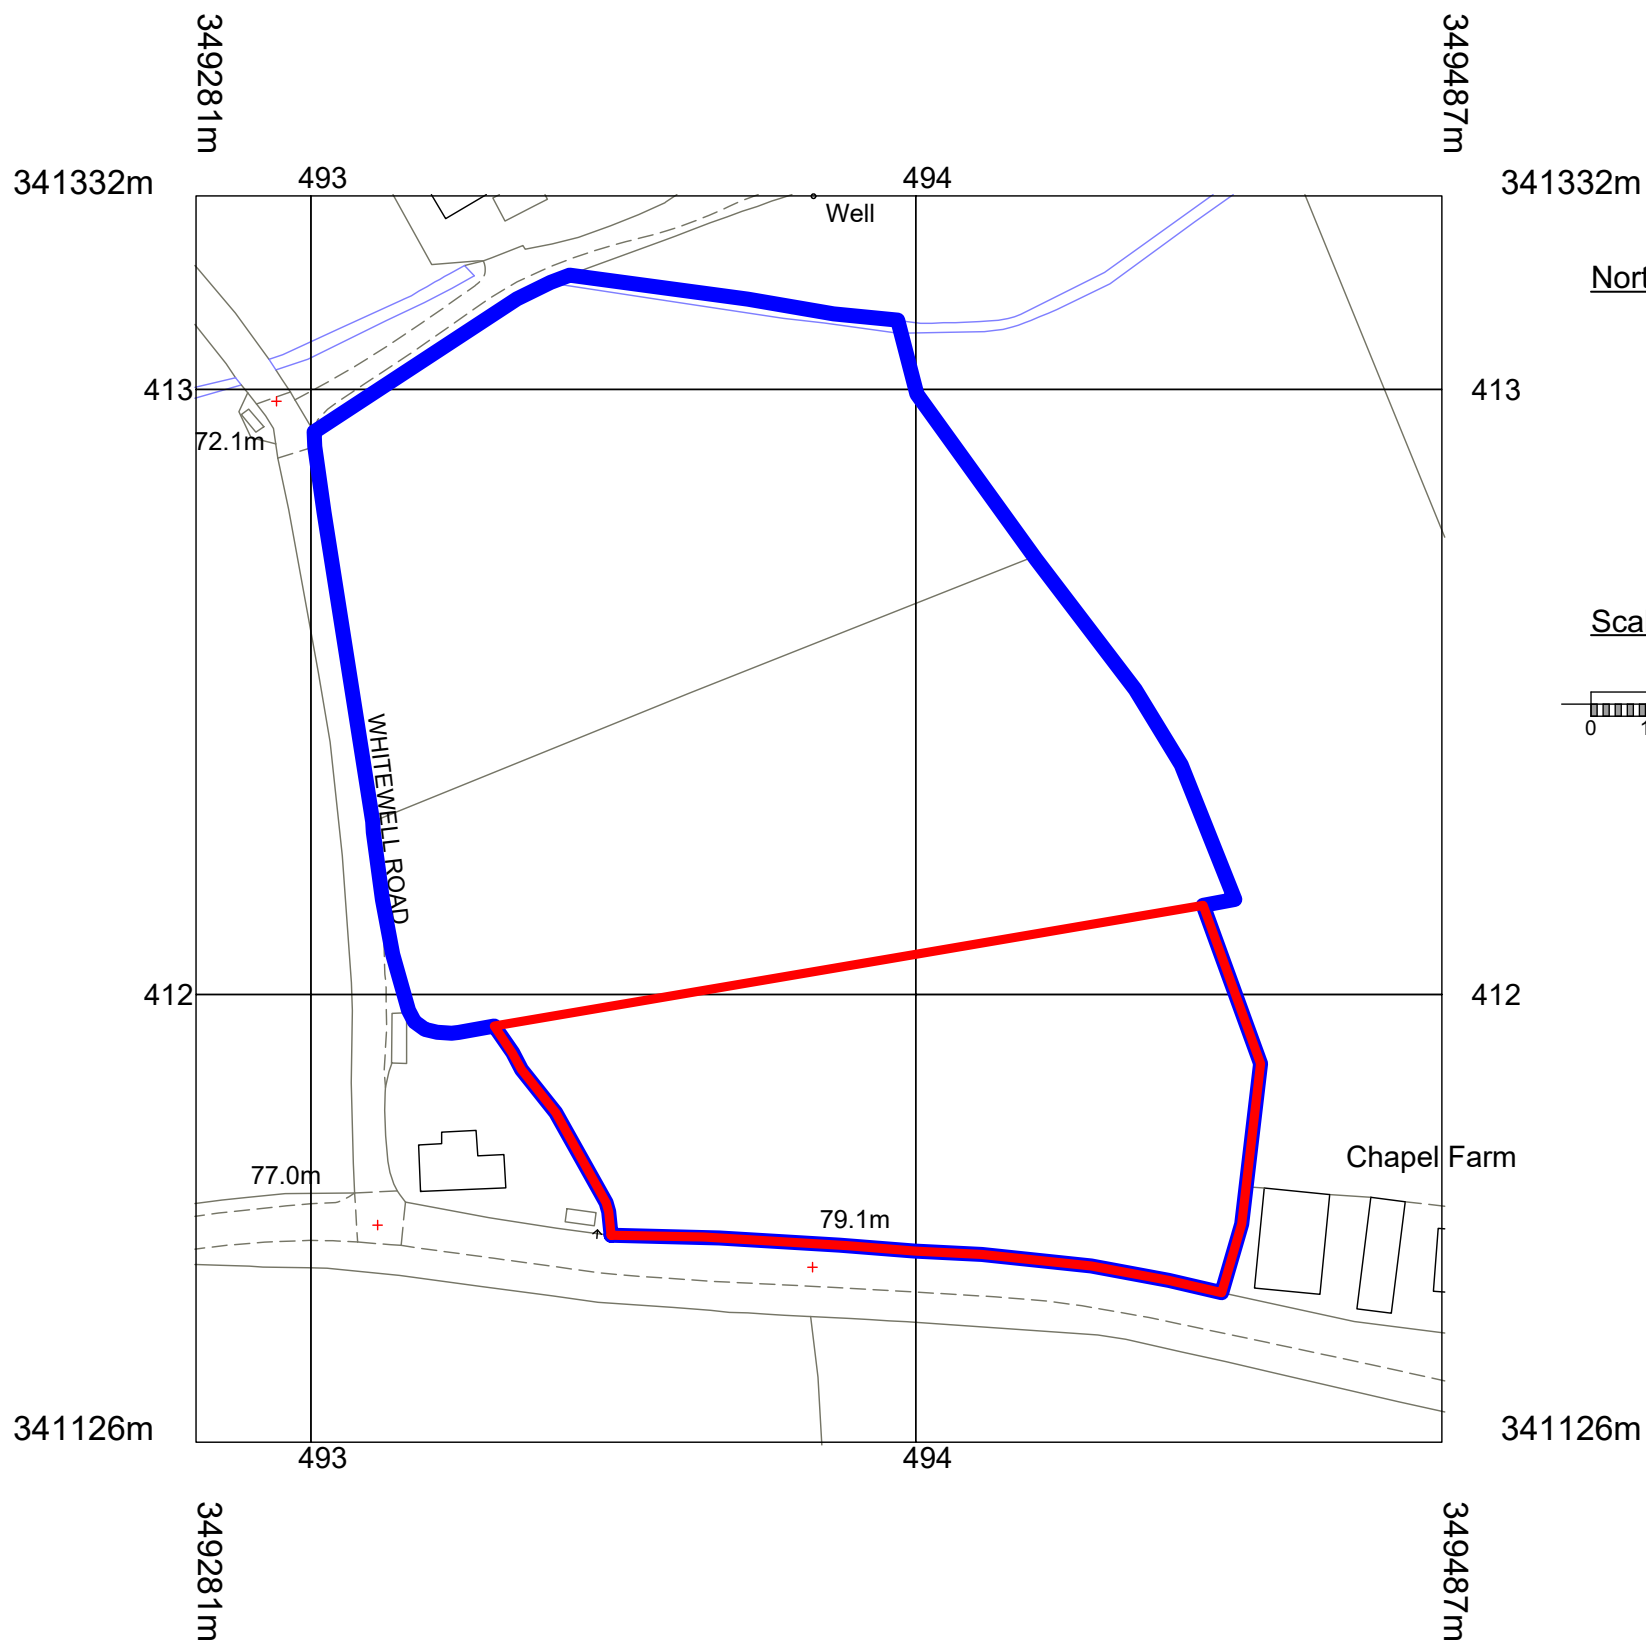

Ordnance Survey, (c) Crown Copyright 2024. All rights reserved. Licence number 100022432

LOCATION PLAN (1/1250 @ A3)

Notes

Revision	Description	Date
----------	-------------	------

BLEAZARD & GALLETTA LLP
BUILDING DESIGN AND CONSTRUCTION CONSULTANTS

Residential

Commercial

Industrial

United Buildings

Public Buildings

Maypole Court, 2 High Street, Wem, Shropshire, SY4 5AA
Telephone: 01939 235 303 Fax: 01939 235 344
E-mail: info@bgbuildingconsultants.co.uk
Web: www.bgbuildingconsultants.co.uk

Project Location
**Chapel Farm Meadows, Whitewell,
Whitchurch, Wrexham, SY13 3AL**

Project Description
**Replacement of Existing Toilet Block with New
Utility Block and Associated Works**

Client
Mr G. Cartwright

Drawing
Location Plan

Scale 1:1250 @ A3	Date July 2023
-------------------	----------------

Drawing Number 3083 D 22

THE COPYRIGHT OF THIS DRAWING IS VESTED IN BLEAZARD AND GALLETTA LLP AND CANNOT BE COPIED OR REPRODUCED IN WHOLE OR IN PART WITHOUT THEIR WRITTEN CONSENT. DO NOT SCALE FROM THIS DRAWING. REPORT ANY ERRORS IMMEDIATELY.