




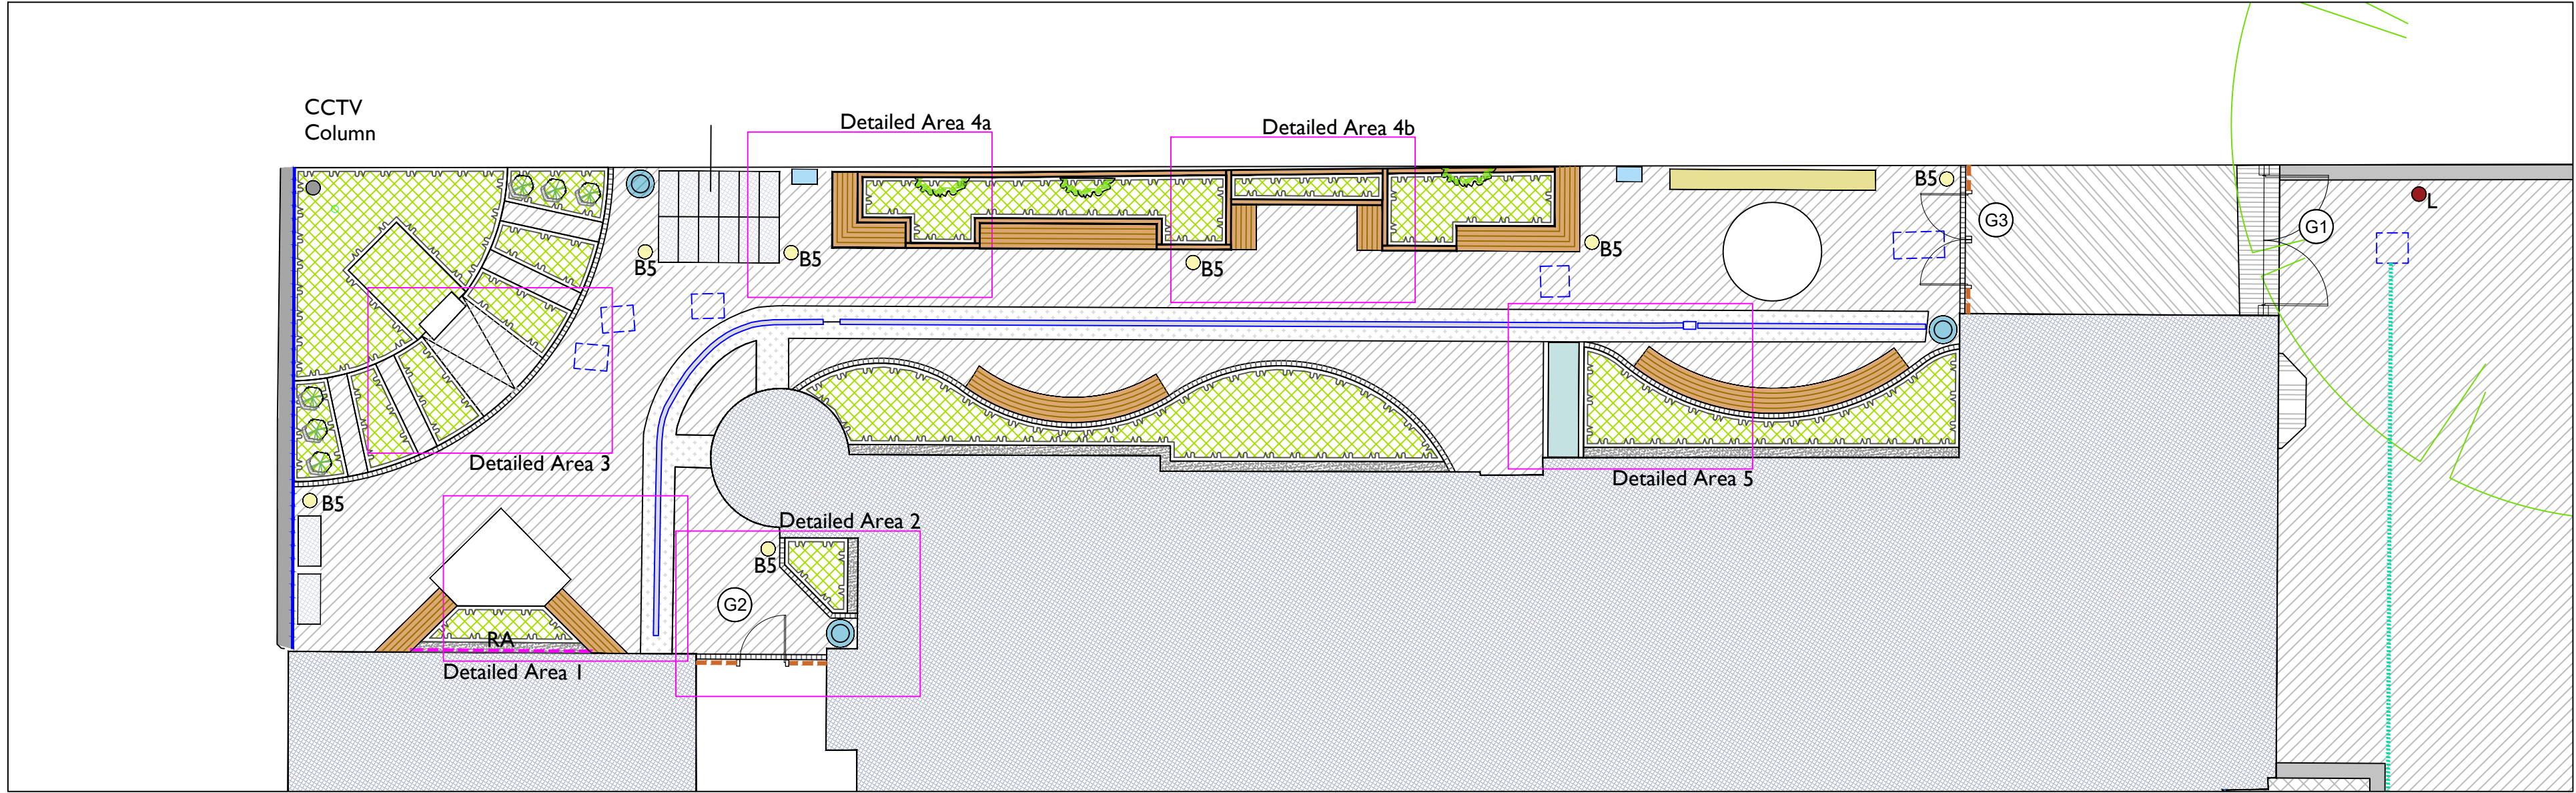


DETAILED AREA LOCATION PLAN (1:100)

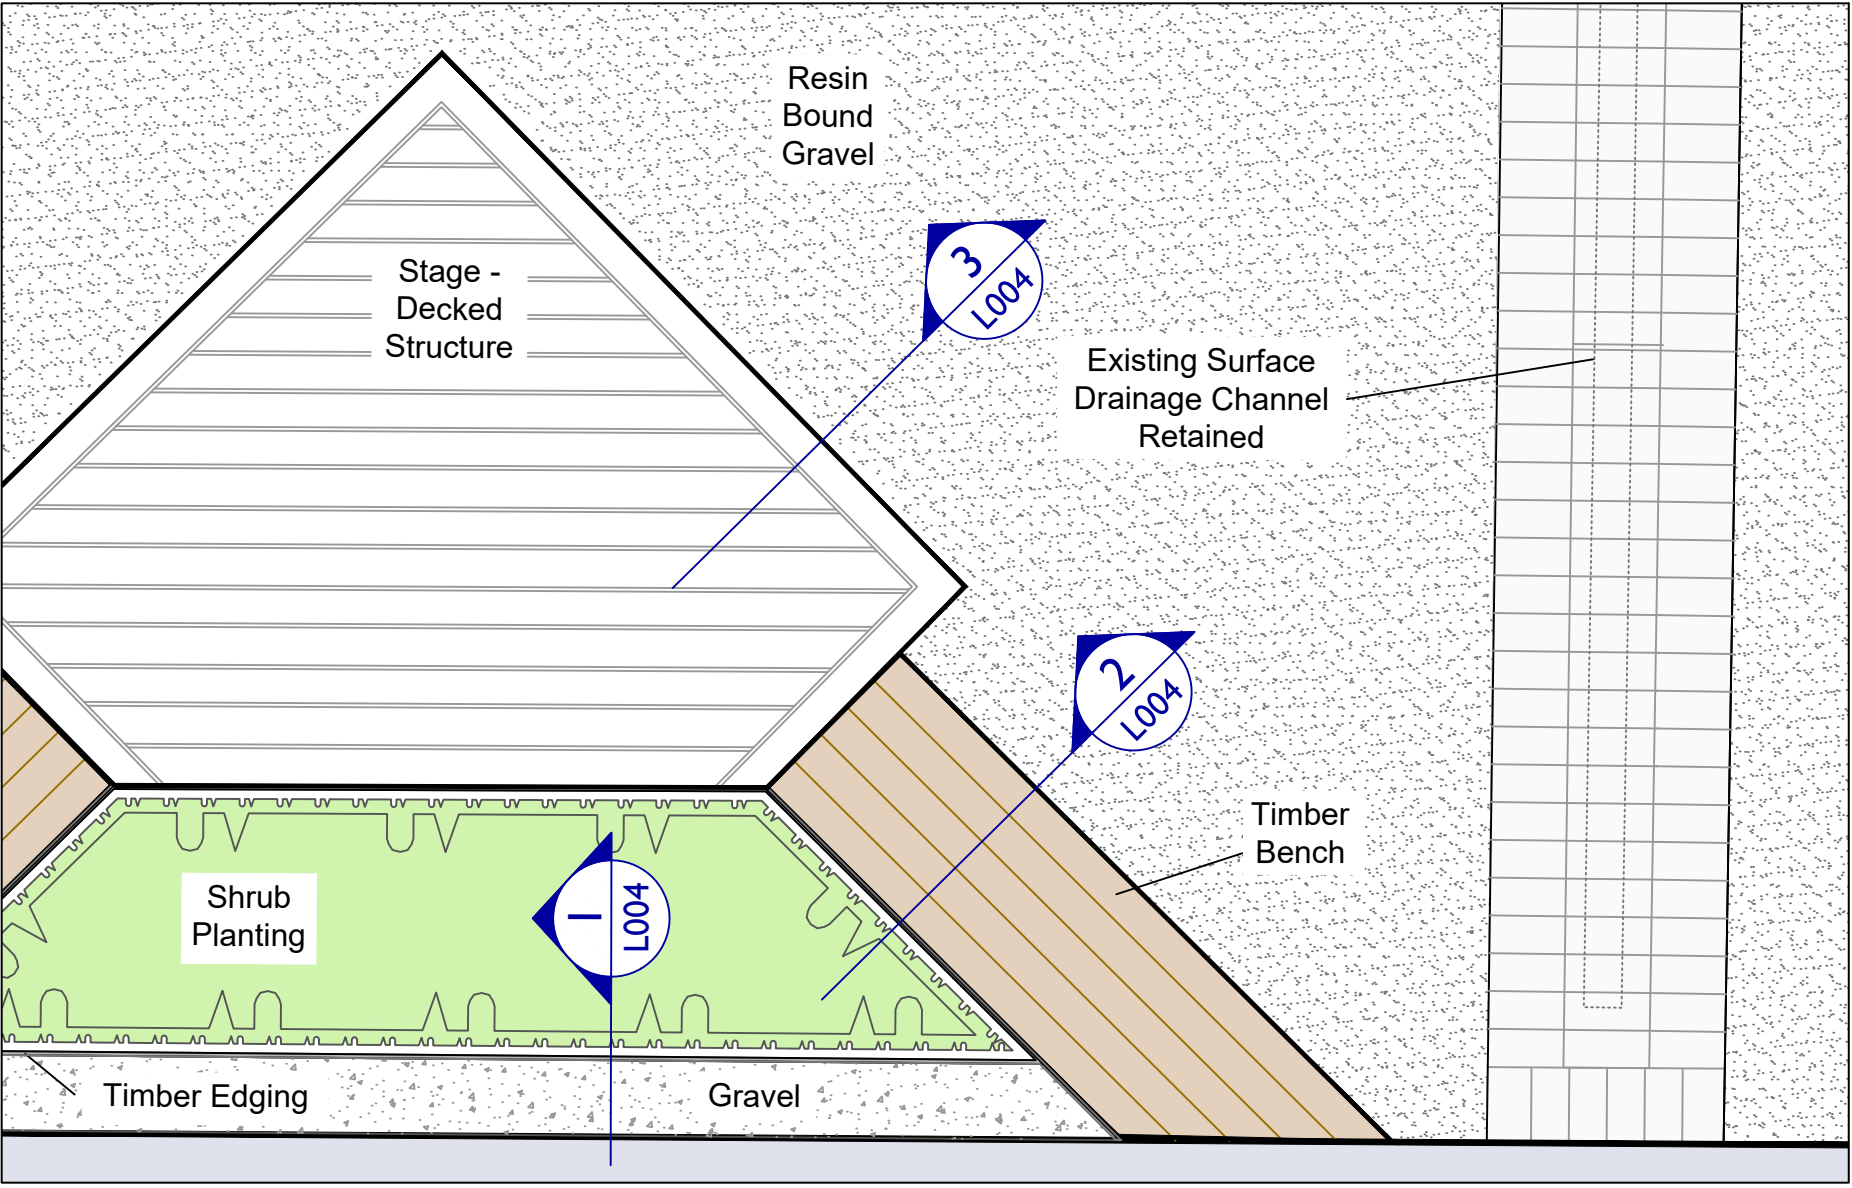


DETAILED AREA 1 (1:20)

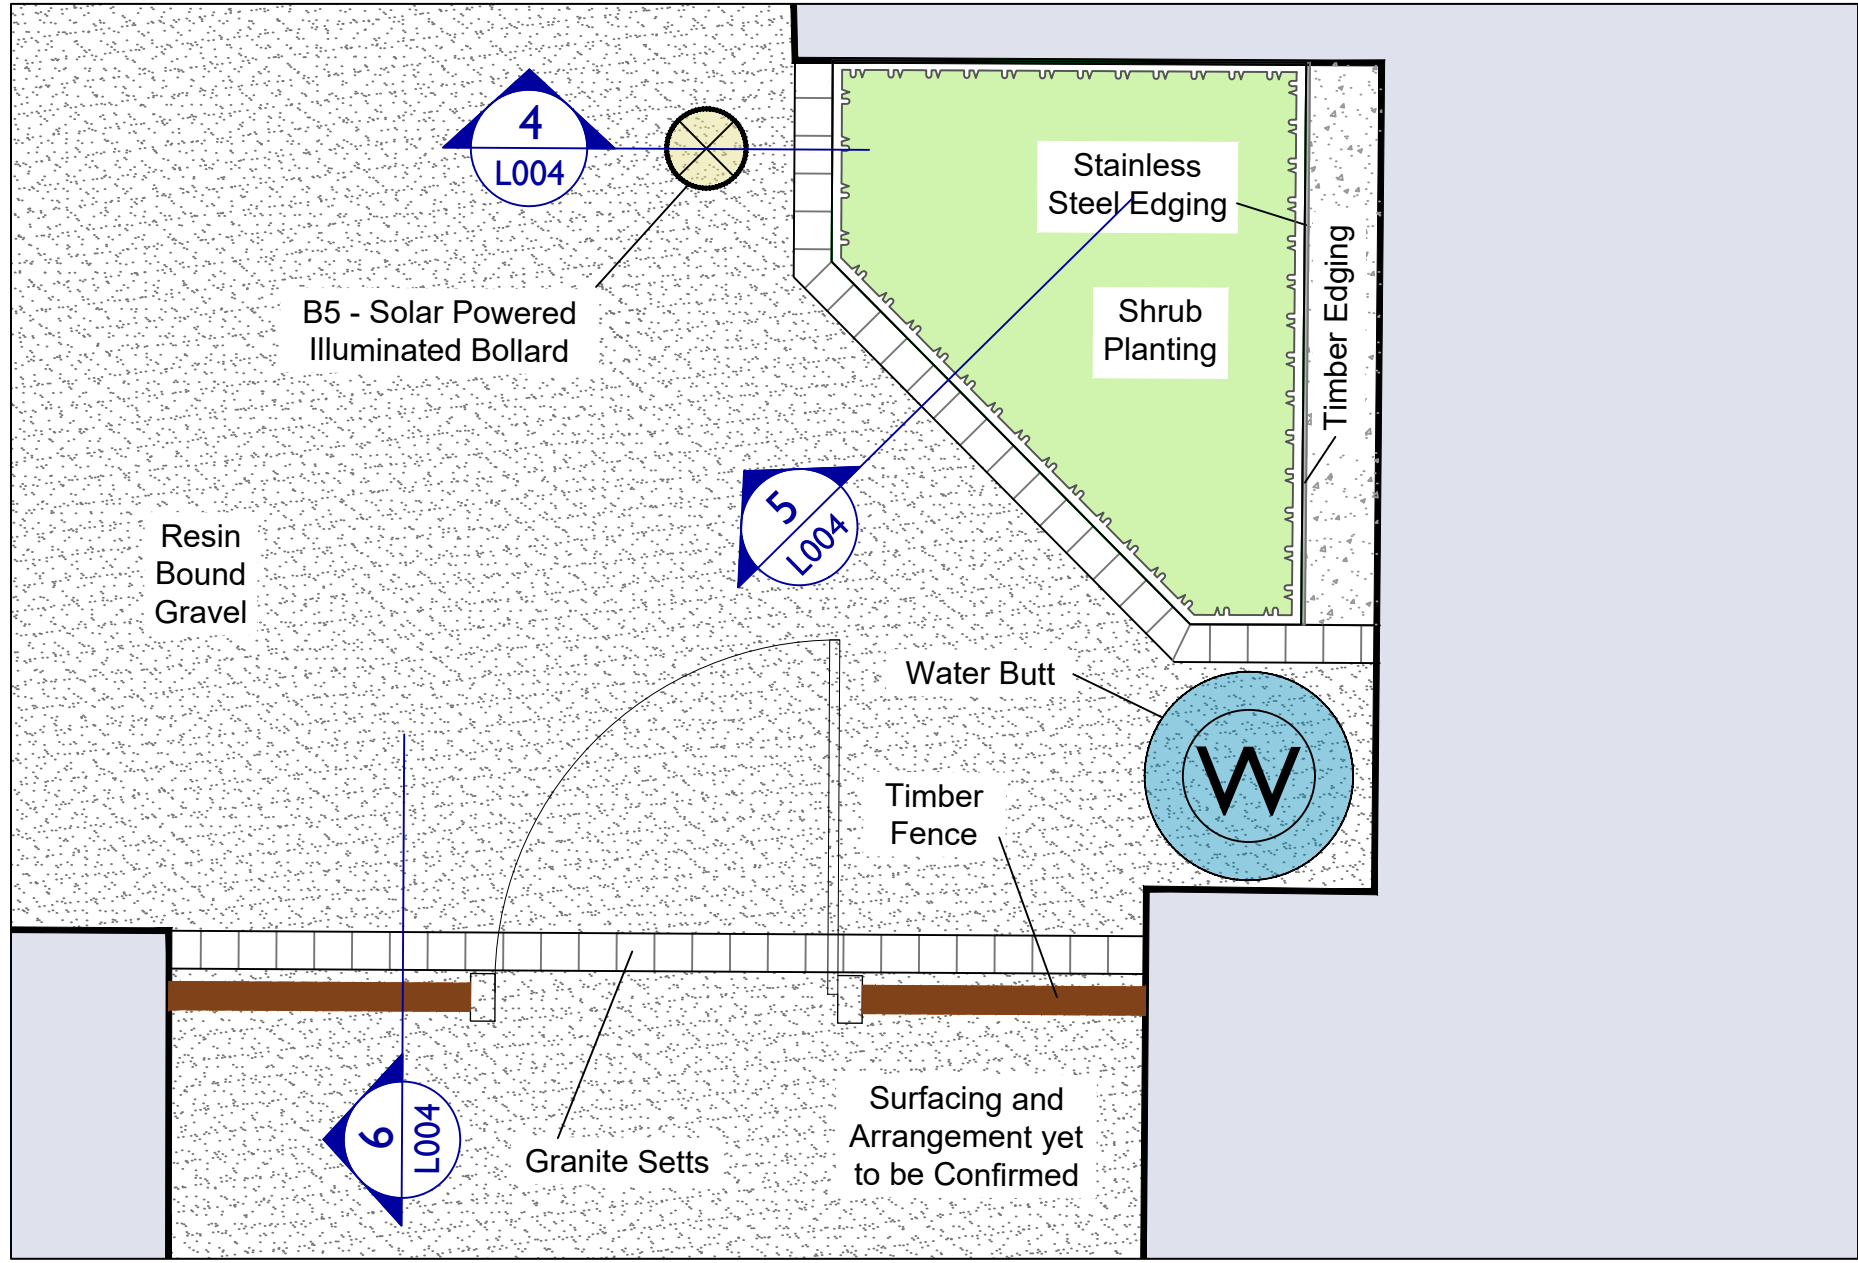


DETAILED AREA 2 (1:20)

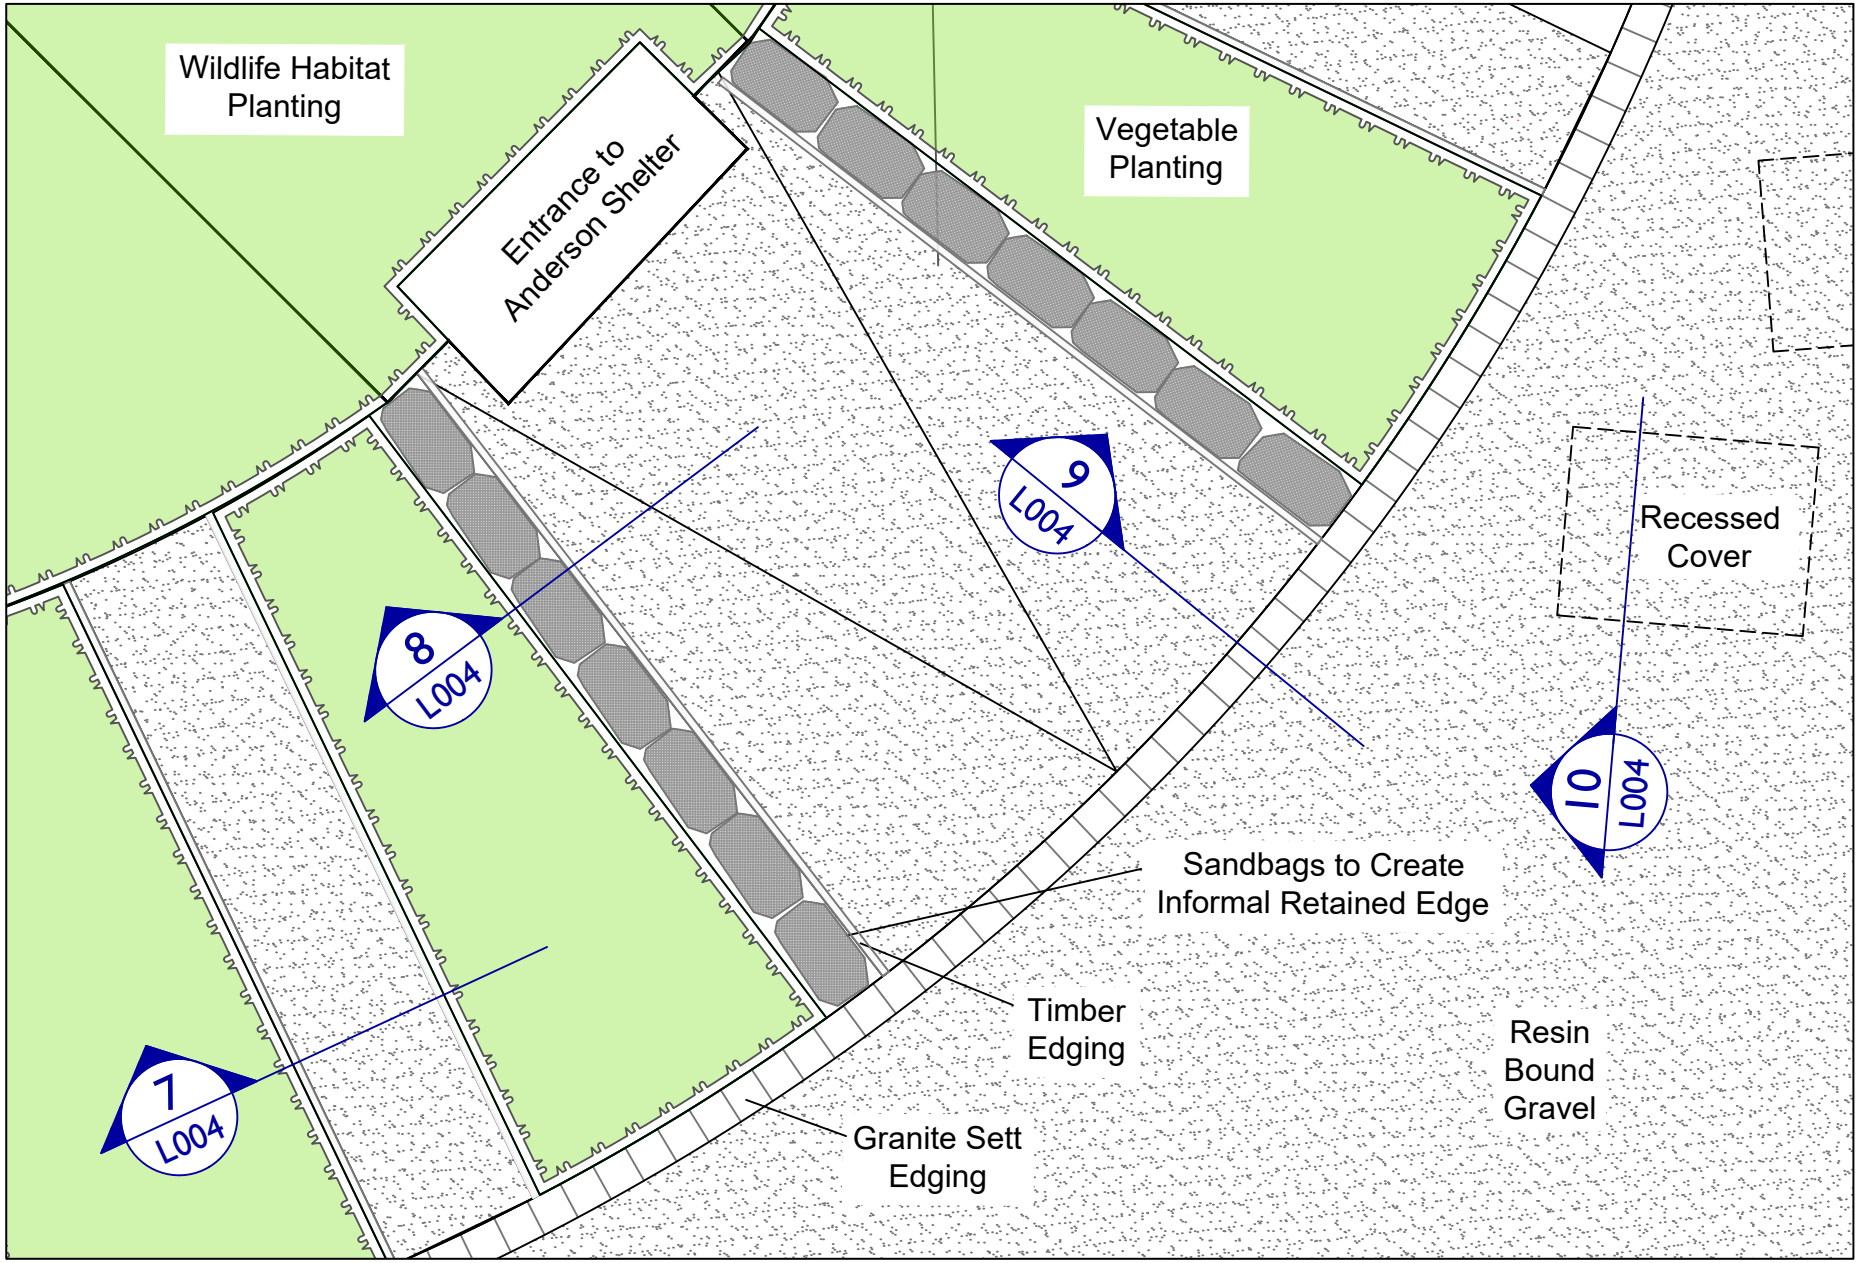


DETAILED AREA 3 (1:20)

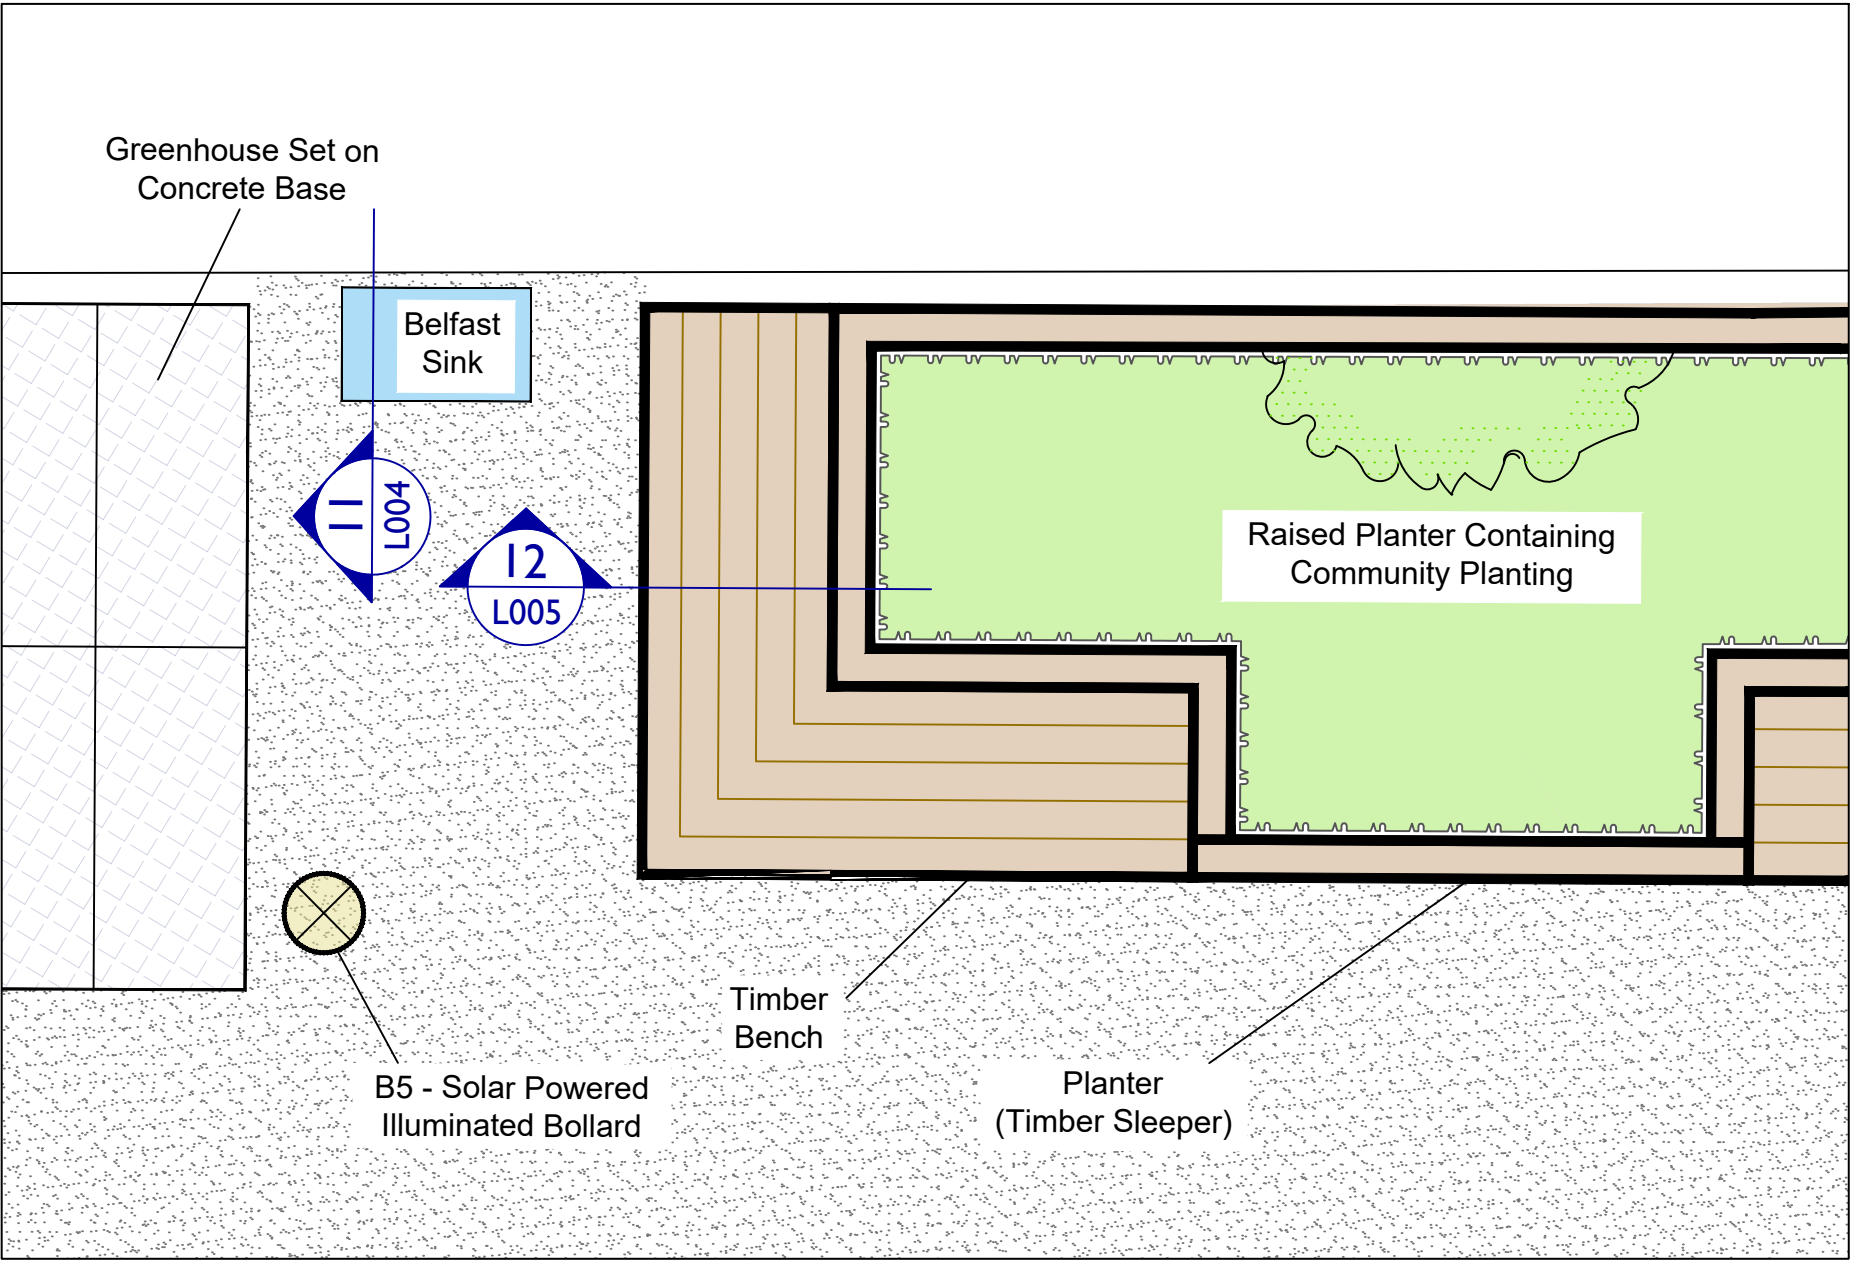

DETAILED AREA 4a (1:20)

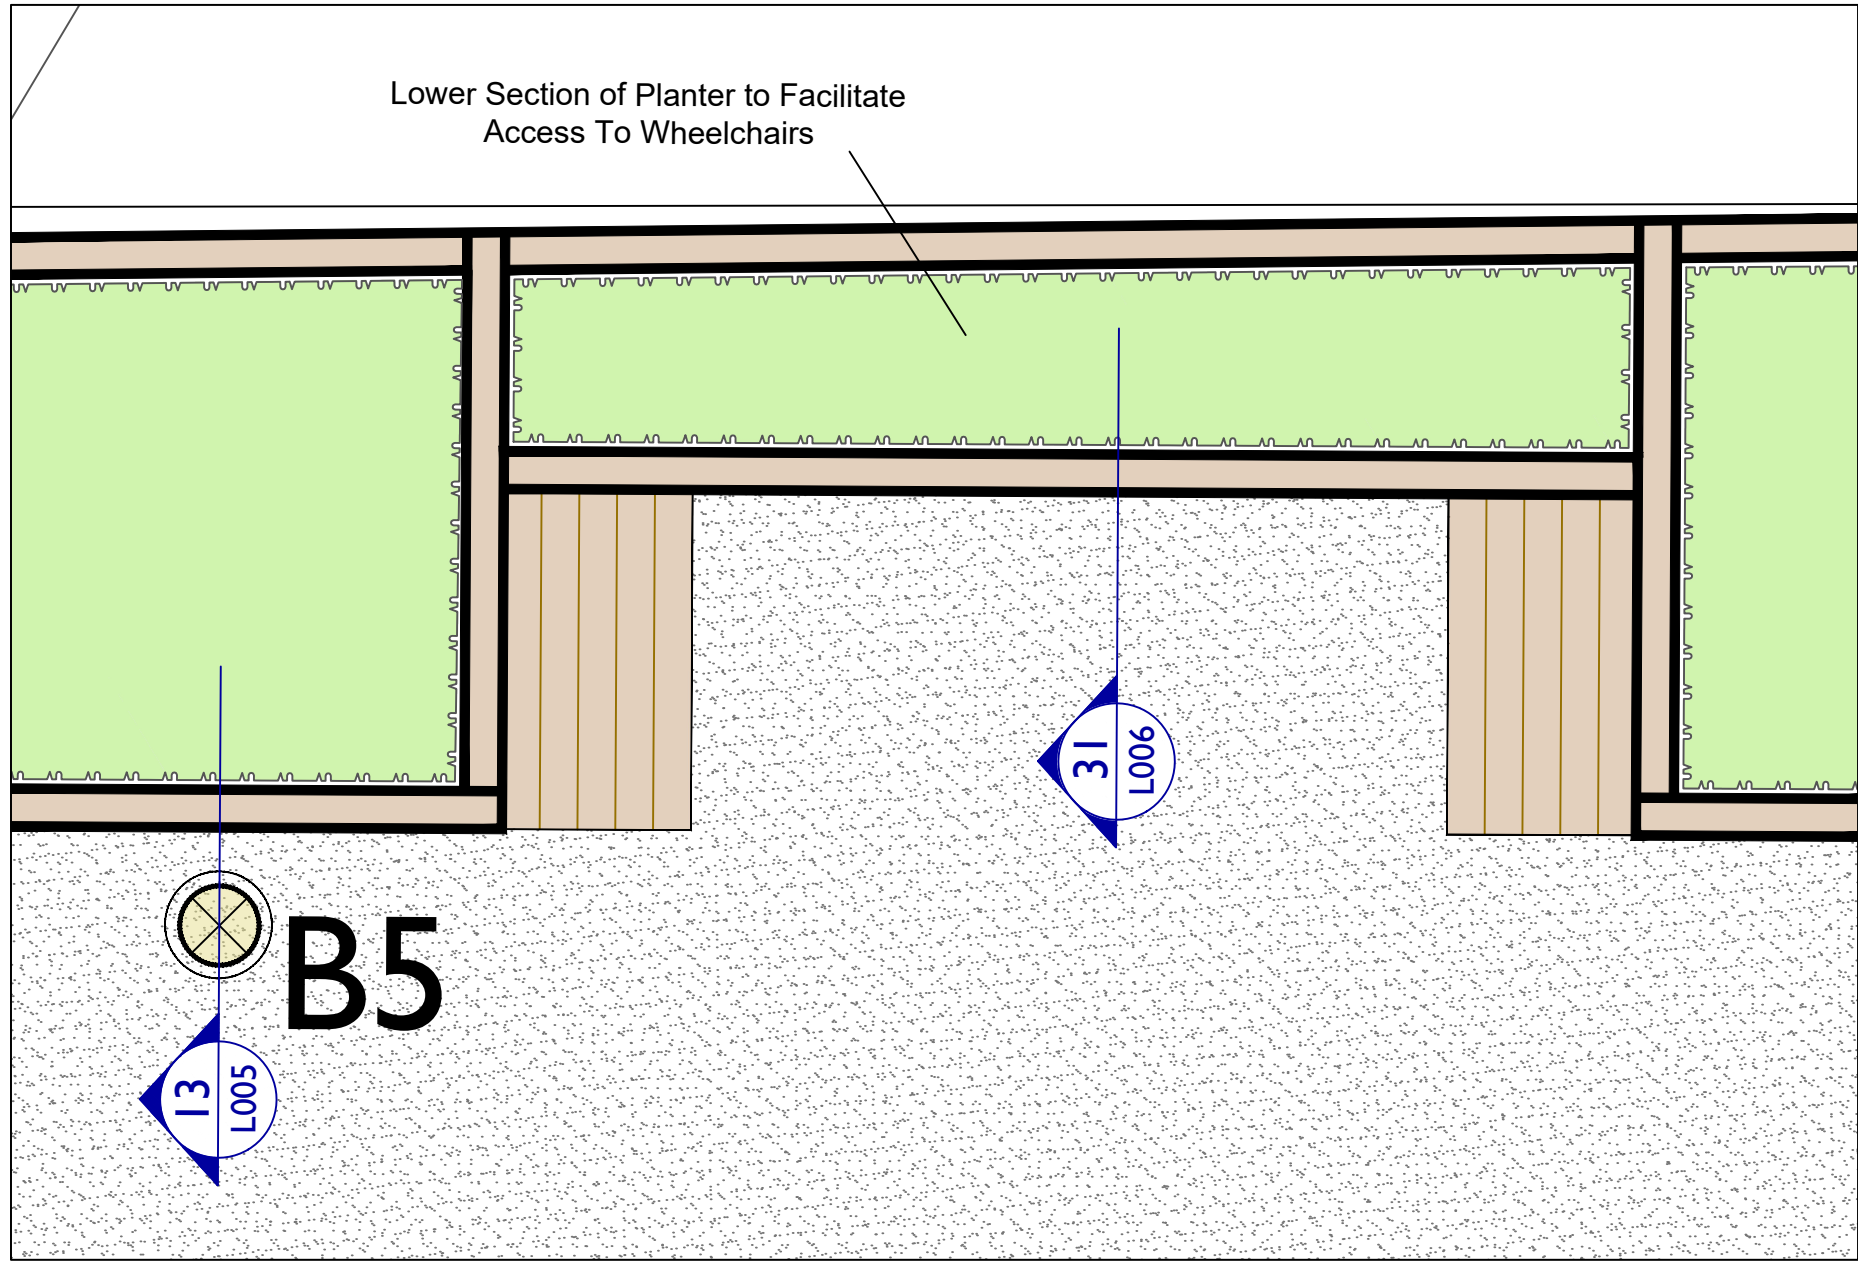

DETAILED AREA 4b (1:20)

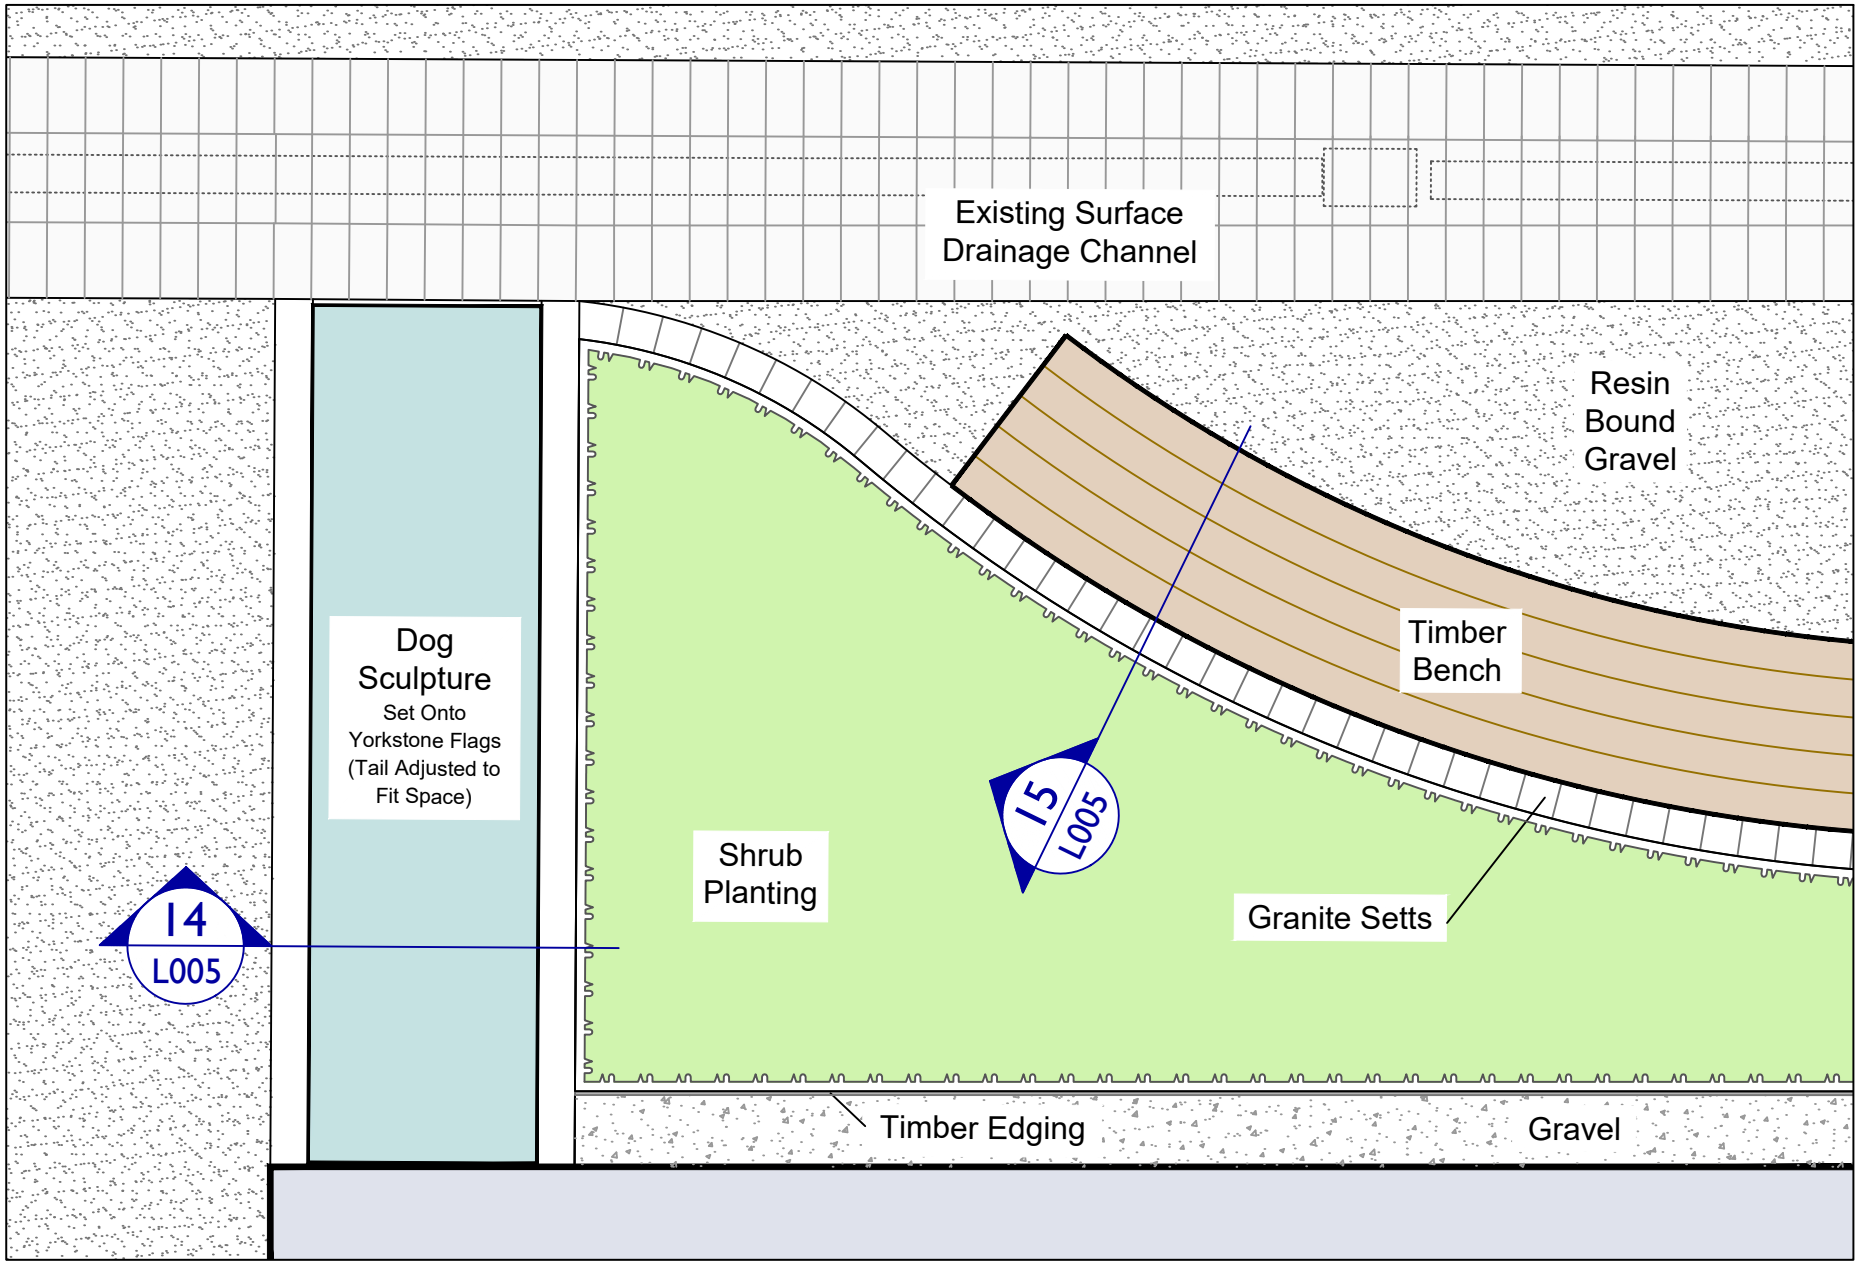

DETAILED AREA 5 (1:20)

FOR COMMENT

Rev	Drawn	Checked	Date	Description

RYDER
LANDSCAPE CONSULTANTS

1 Byron Close, Hawarden Chester CH5 3TE
TEL: 01244 538548 EMAIL: info@ryderlandscape.co.uk
www.ryderlandscape.co.uk Company Registration no: 6065464

Client

Wrexham County Borough Council

Project

Wrexham Museum

Drawing Title

Landscape Design
Detailed Areas
Education Garden

Drawn By: HC Date: 230922

Checked By: SR Date: 230929

Drawing Scale: 1:100 / 1:20 Sheet Size: A1

Drawing No. 000-RYD-XX-XX-DR-L- 101 Revision -