



KEY TO SYMBOLS

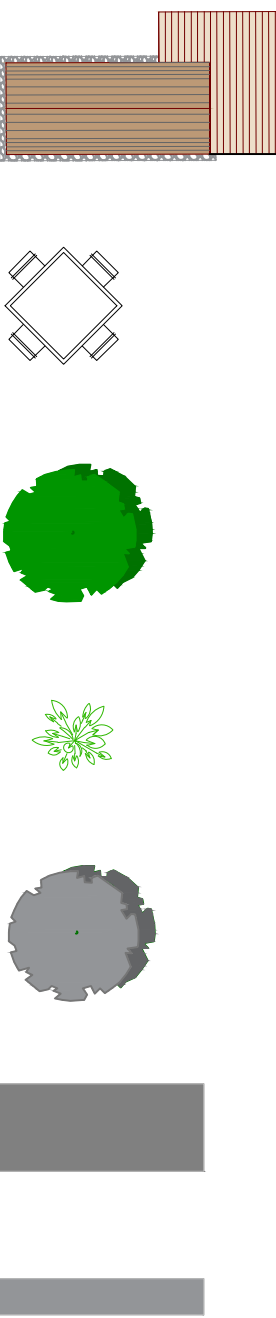

Revision Description

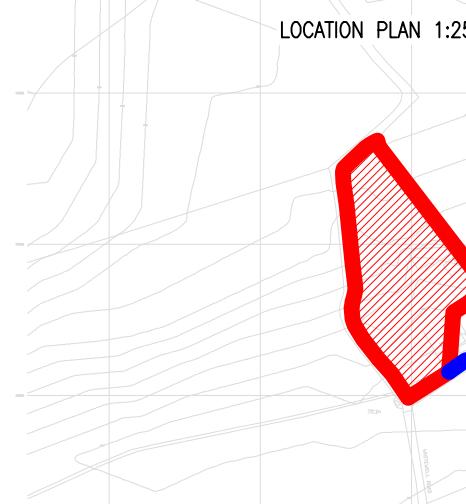

Project:
Whitewell Lodges - Client : Phil
Brook Barn, Church Lane, White
Shropshire, SY13 3AN

Drawing Title:
Site Layout Plan

Drawing Number:
200616-01-01

Revision: A
Date: 10.03.2025
Scale: 1:500
Drawn By: TA
CAD Dwg File:
Arch. Base Dwg:

Issue Status:
Full Planning App

NORTH

