



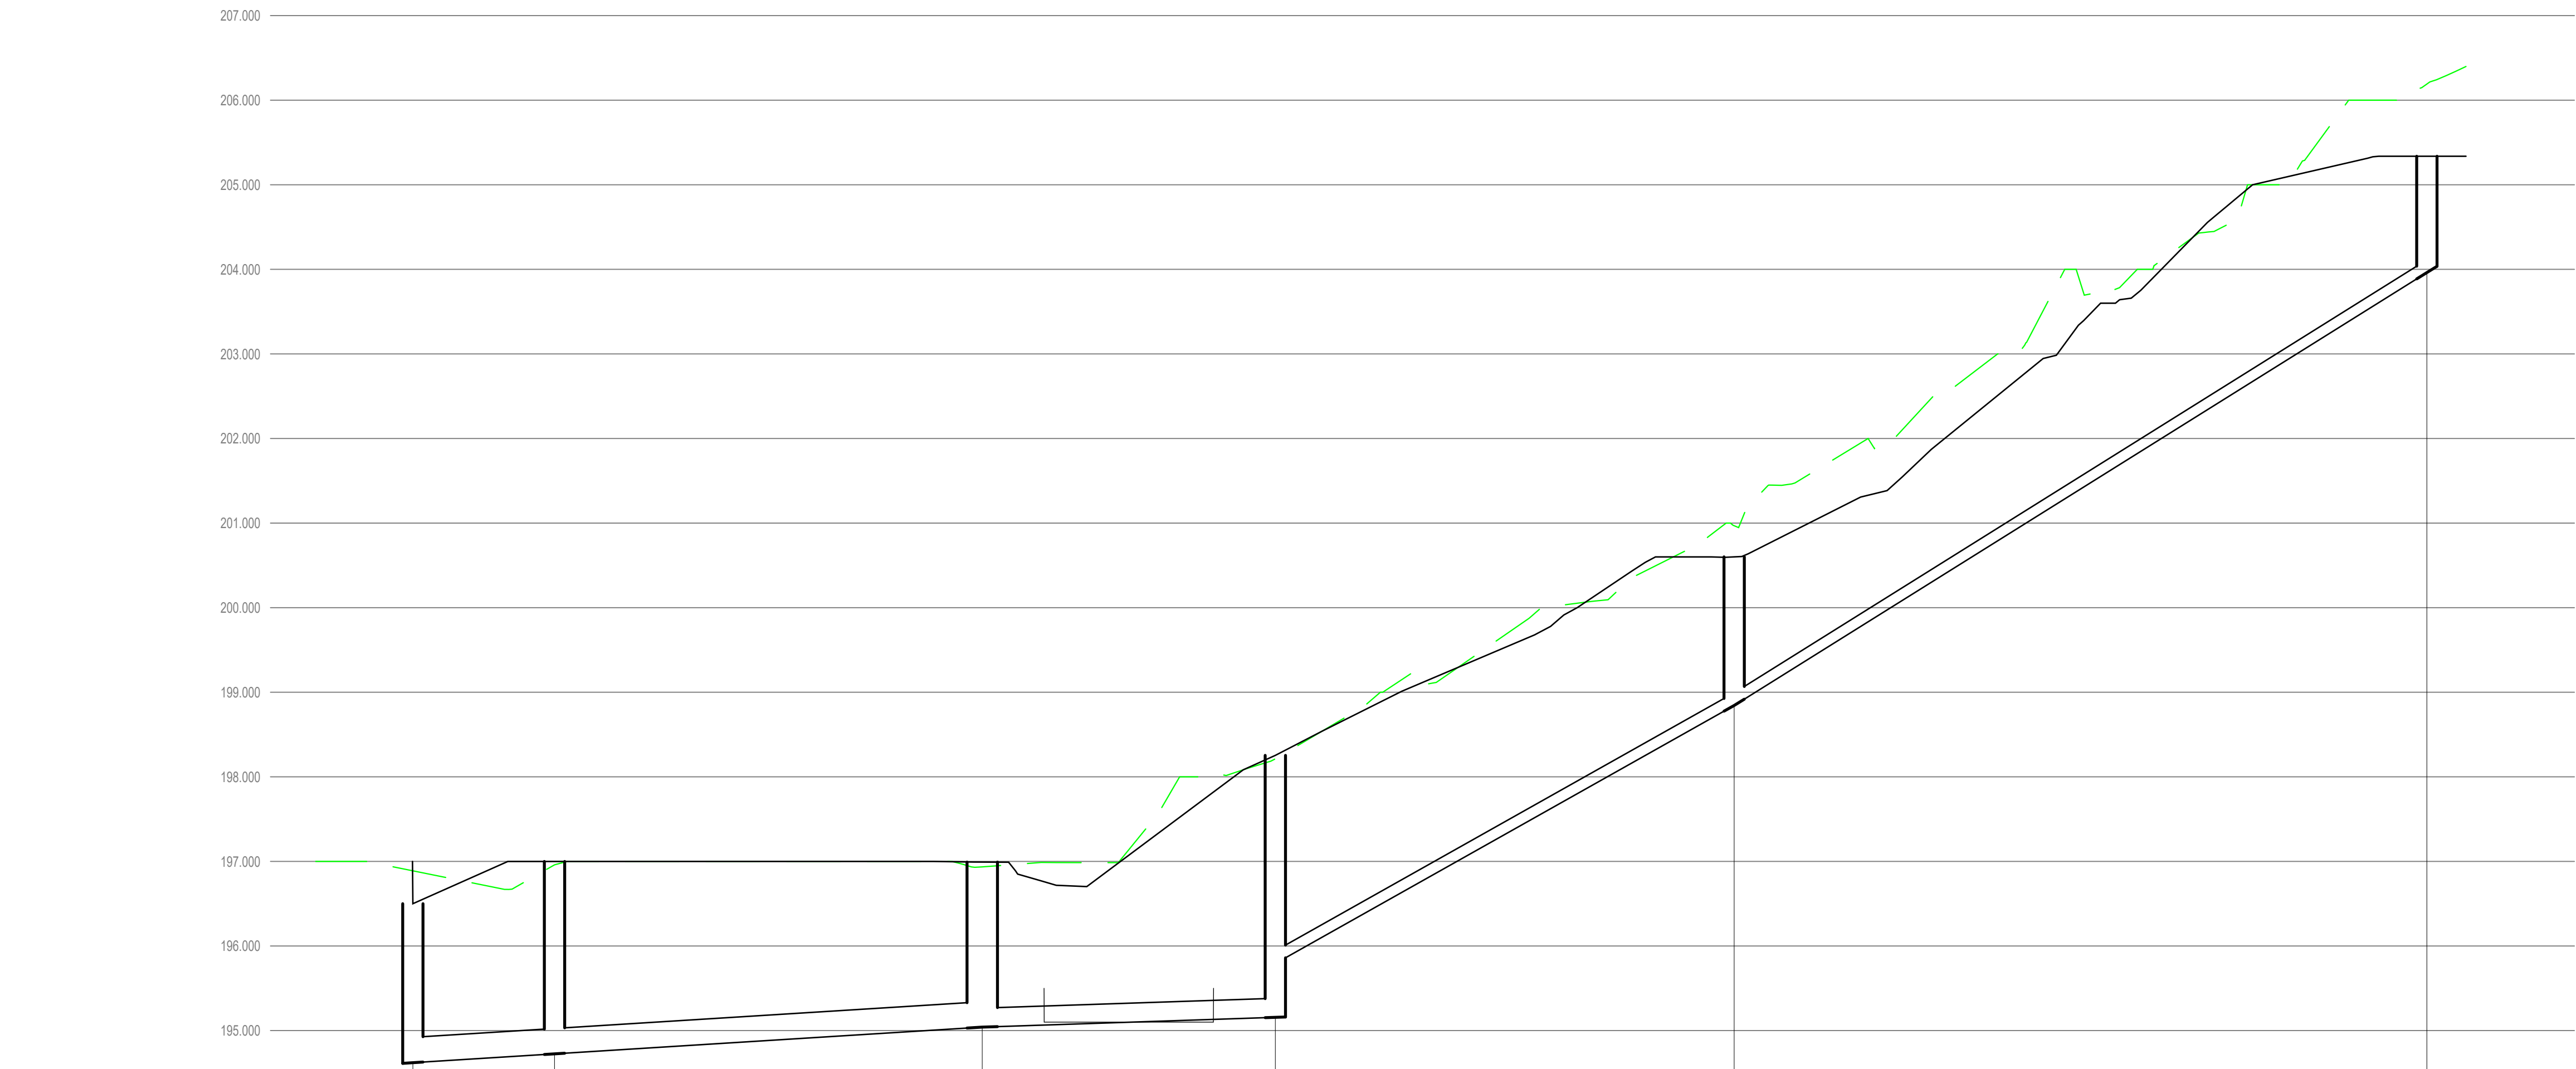

Datum: 194.000M AOD

MANHOLE REF	EXS1	S1	S2	S3	S4	S5
CHAINAGE (m)	0.000	8.374	33.656	50.982	78.103	19.049
MANHOLE COVER LEVELS APPROX (m)	196.500	196.999	196.992	198.253	200.600	203.337
SURFACE WATER SEWER INVERT LEVELS (m)	194.620	194.725	195.041	195.156	198.843	203.962
PIPE SIZE AND GRADIENT MATERIAL AND BEDDING	300Ø 1/80 UPVC PIPE BEDDING TYPE S		225Ø 1/150 UPVC PIPE BEDDING TYPE S		150Ø 1/9 UPVC PIPE BEDDING TYPE S	
MANHOLE DIAMETER (mm) AND TYPE	Type 2 1200	Type 2 1200	Type 2 1800	Type 2 1200	Type 2 1200	Type 2 1200

PROPOSED SURFACE WATER DRAINAGE LONGITUDINAL SECTION (EXS1 - S5)
SCALE: V - 1:250 H: 1:50

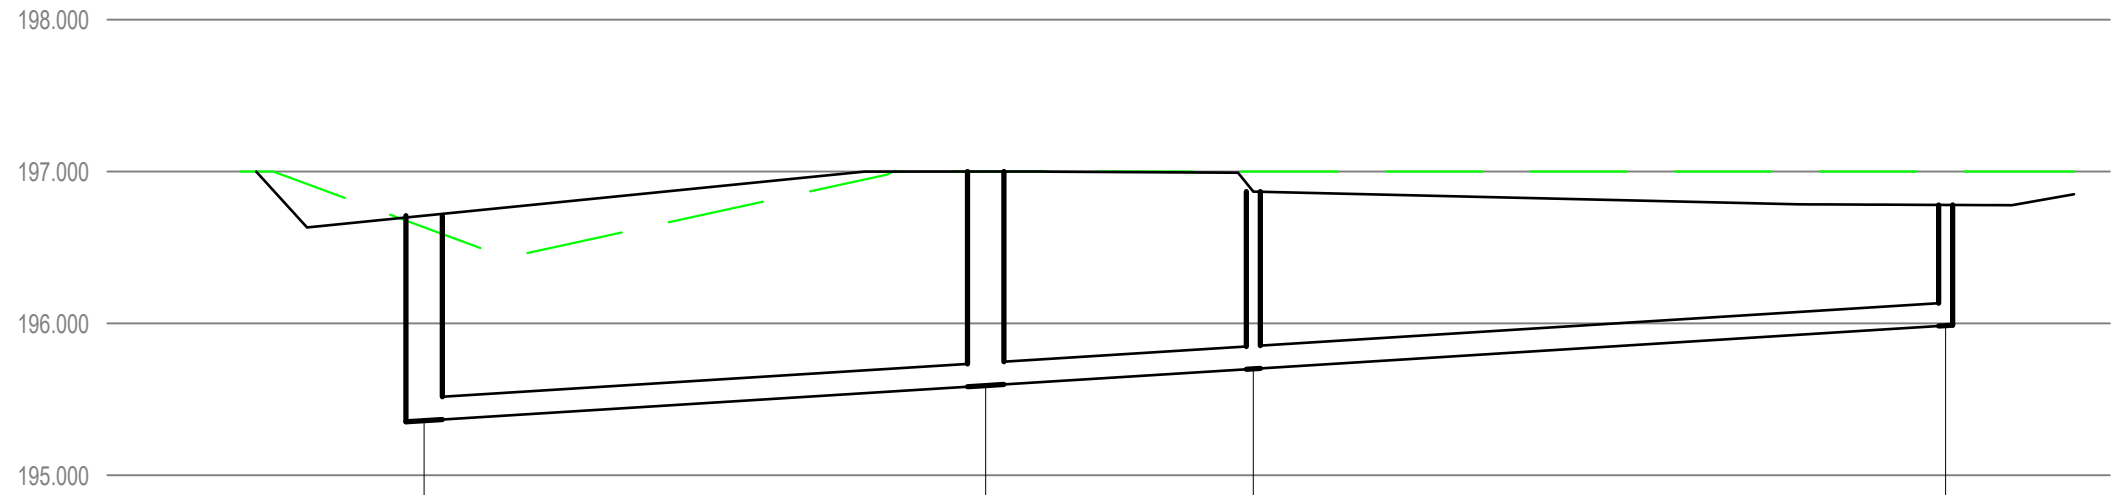

Datum: 194.000M AOD

MANHOLE REF	EXF1	F1	F2	F3
CHAINAGE (m)	0.000	18.493	27.306	50.103
MANHOLE COVER LEVELS APPROX (m)	196.709	197.000	196.868	196.780
FOUL SEWER INVERT LEVELS (m)	195.359	195.590	195.700	195.985
PIPE SIZE AND GRADIENT MATERIAL AND BEDDING	150Ø 1/80 UPVC PIPE BEDDING TYPE S			
MANHOLE DIAMETER (mm) AND TYPE	Type 2 1200	Type 2 1200	Type 3 400	Type 3 400

PROPOSED FOUL SEWER DRAINAGE LONGITUDINAL SECTION (S6 - S16)
SCALE: V - 1:250 H: 1:50

NOTES

- DO NOT SCALE FROM THIS DRAWING.
- ALL LEVELS IN METERS UNLESS NOTED OTHERWISE ON DRAWING.
- THIS DRAWING IS TO BE READ IN CONJUNCTION WITH ALL OTHER RELEVANT ENGINEER'S AND ARCHITECT'S DRAWINGS AND RELEVANT SPECIFICATION CLAUSES.
- PLEASE REFER TO ARCHITECTS DRAWINGS FOR FINAL BUILDING LOCATION.

KEY

- DENOTES PROPOSED SURFACE
- - - DENOTES EXISTING SURFACE

FOR TENDER
ISSUE

Revisions.					
Revision	Made by	Date	Checked	Description	
C01	M.J	31.10.2023	I.R	UPDATED LAYOUT AND UPDATED TO TENDER ISSUE	

Bingham Rawlings Partnership Limited
Consulting Civil & Structural Engineers
The Stables
1 Grosvenor Road Wrexham LL11 1BS
Telephone:(01978) 353522
Fax:(01978) 355177
e-mail : consult@brp2000.co.uk



Project		BRYMBO HERITAGE PROJECT								
Drawing Title		PROPOSED DRAINAGE LONG SECTIONS SHEET 1								
Architect		TACP ARCHITECTS								
Client		BRYMBO HERITAGE TRUST								
Scale 1/250 @ A1		4866 0012				Revision				
Drawn M.Jones						C01				
Date 31.10.2023										
Checked I.Rowlands										