


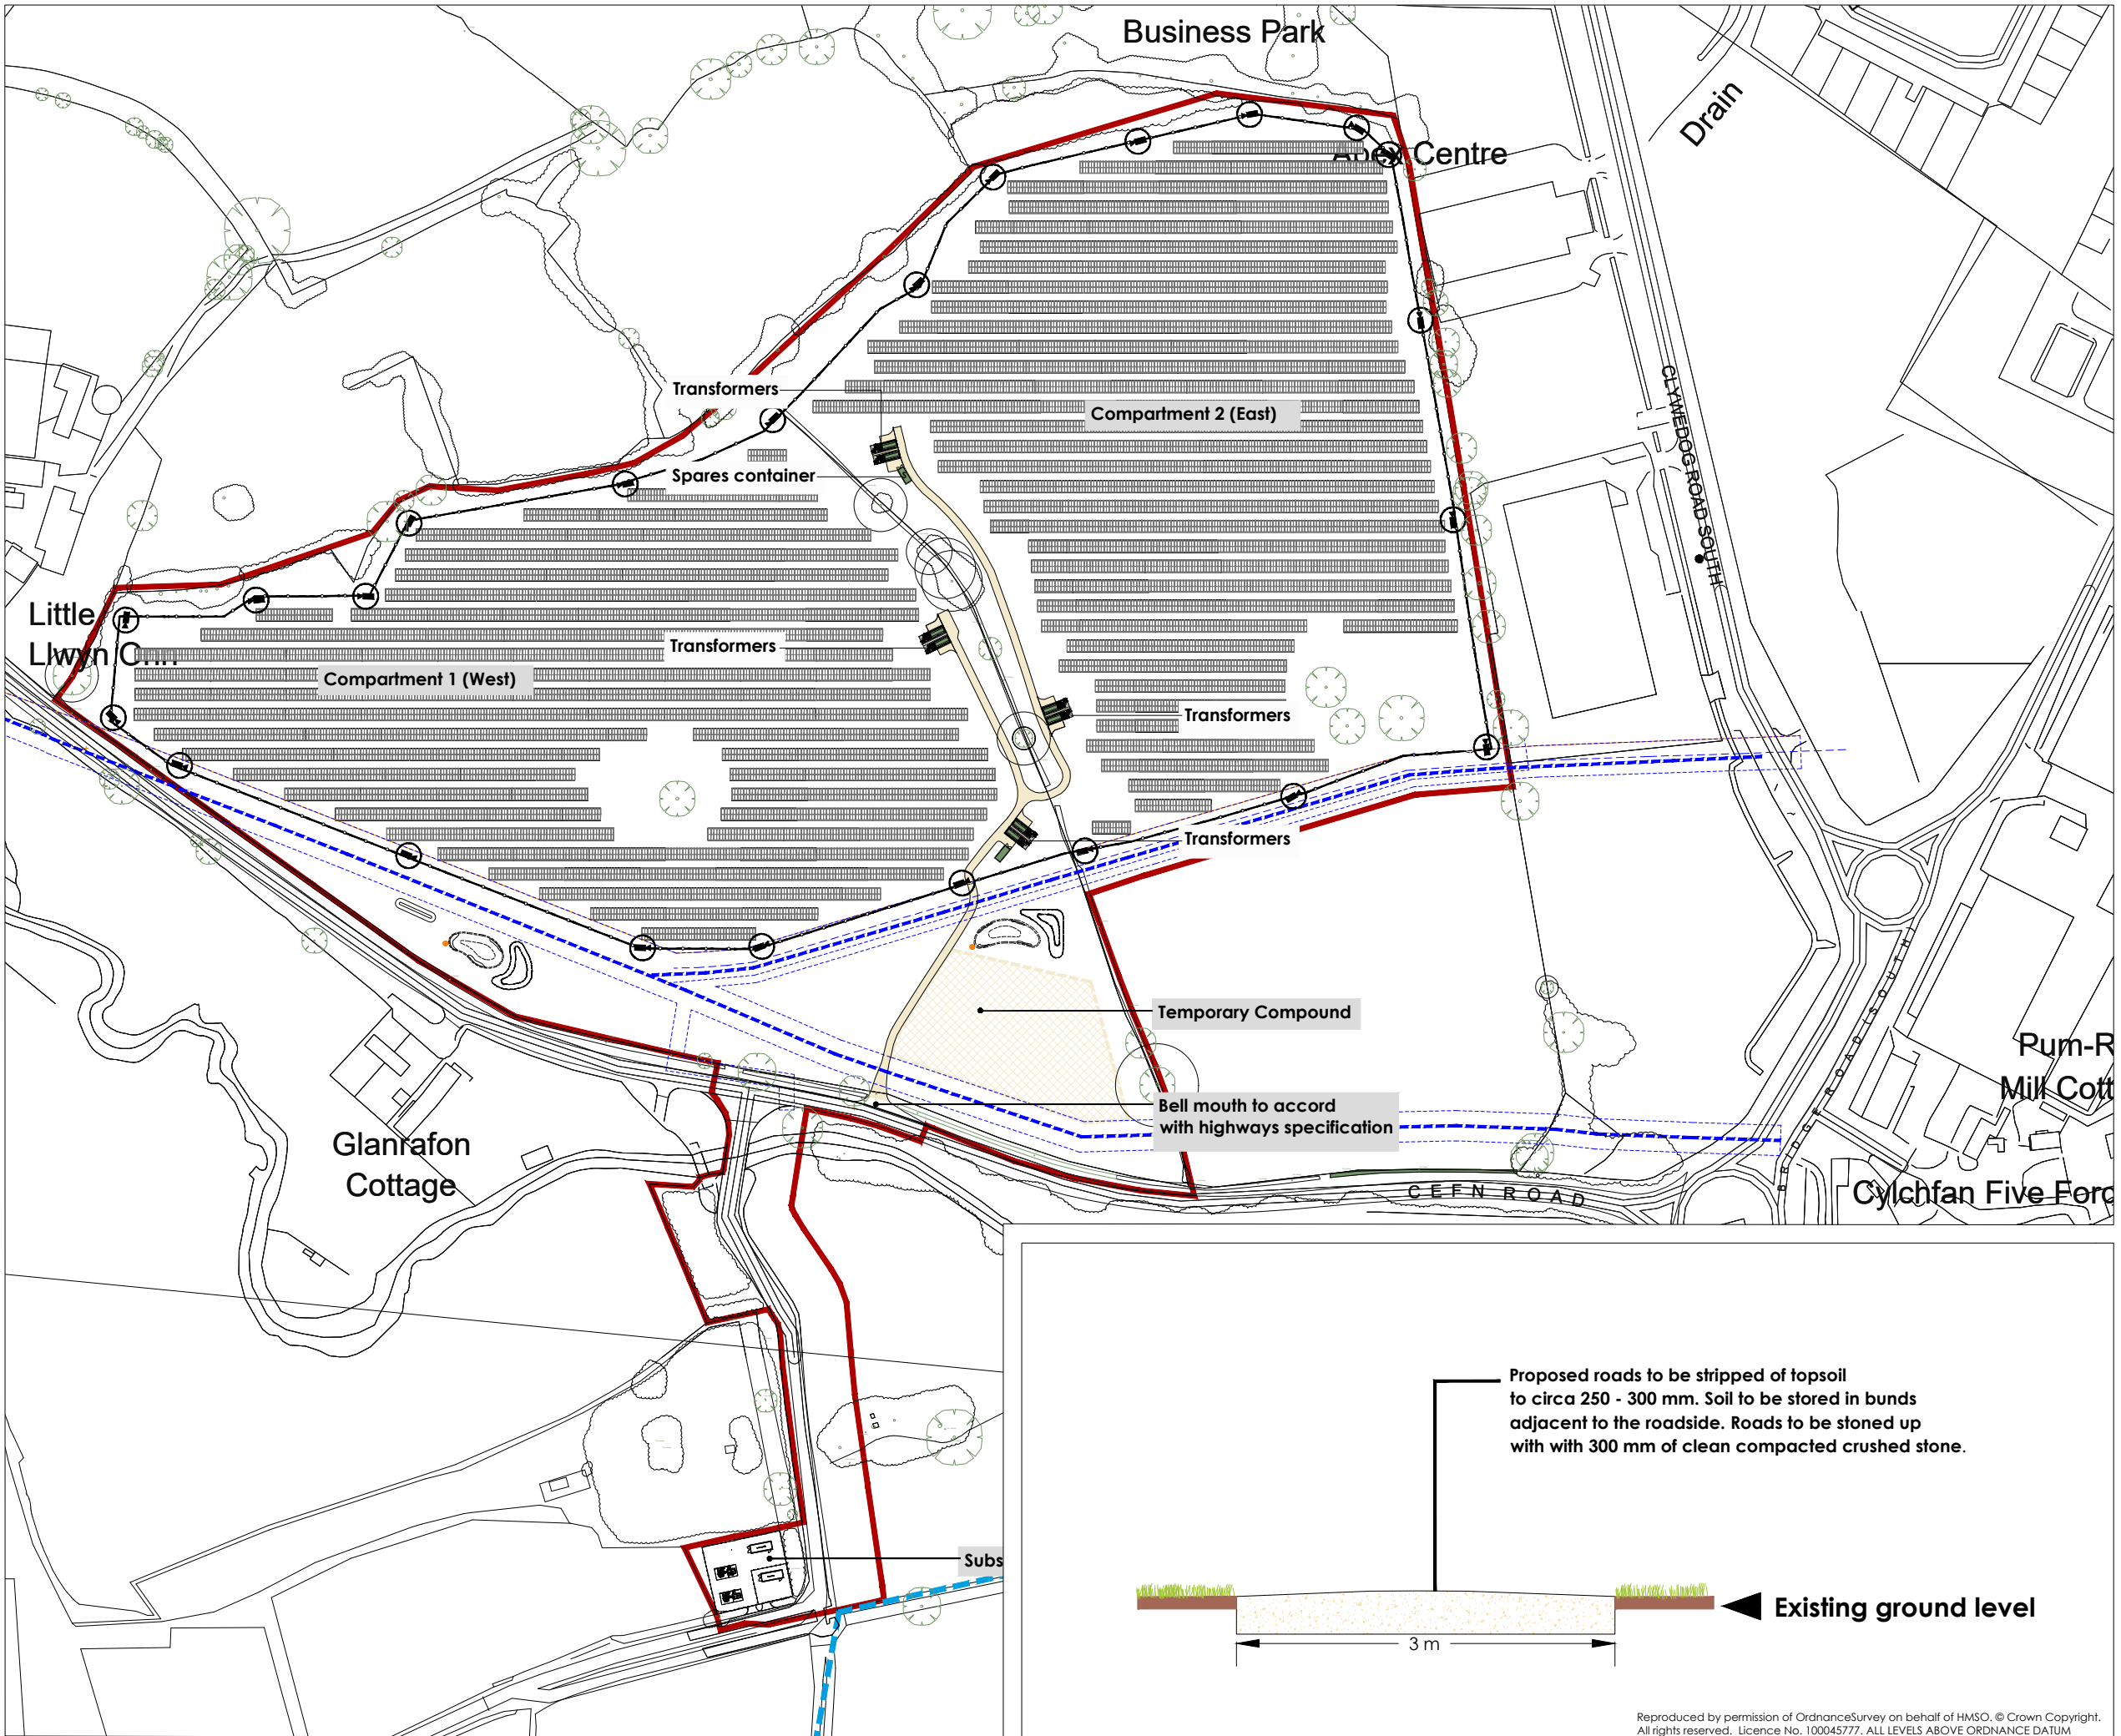

Reproduced by permission of OrdnanceSurvey on behalf of HMSO. © Crown Copyright. All rights reserved. Licence No. 100045777. ALL LEVELS ABOVE ORDNANCE DATUM

rev:	date:	details:
 The Old Dairy Yanworth Cheltenham Gloucestershire GL54 3LQ tel: 01285 721072		
client: Innova Renewables Development Ltd		
project: Cefn Park		
title: Hard details & surfaces drawing		
scale: 1:2500	date: 19/02/24	drawn by: JLB
checked by:	checked by:	size: A3
Project ref: 704	dwg no: CE/704/02	rev: