




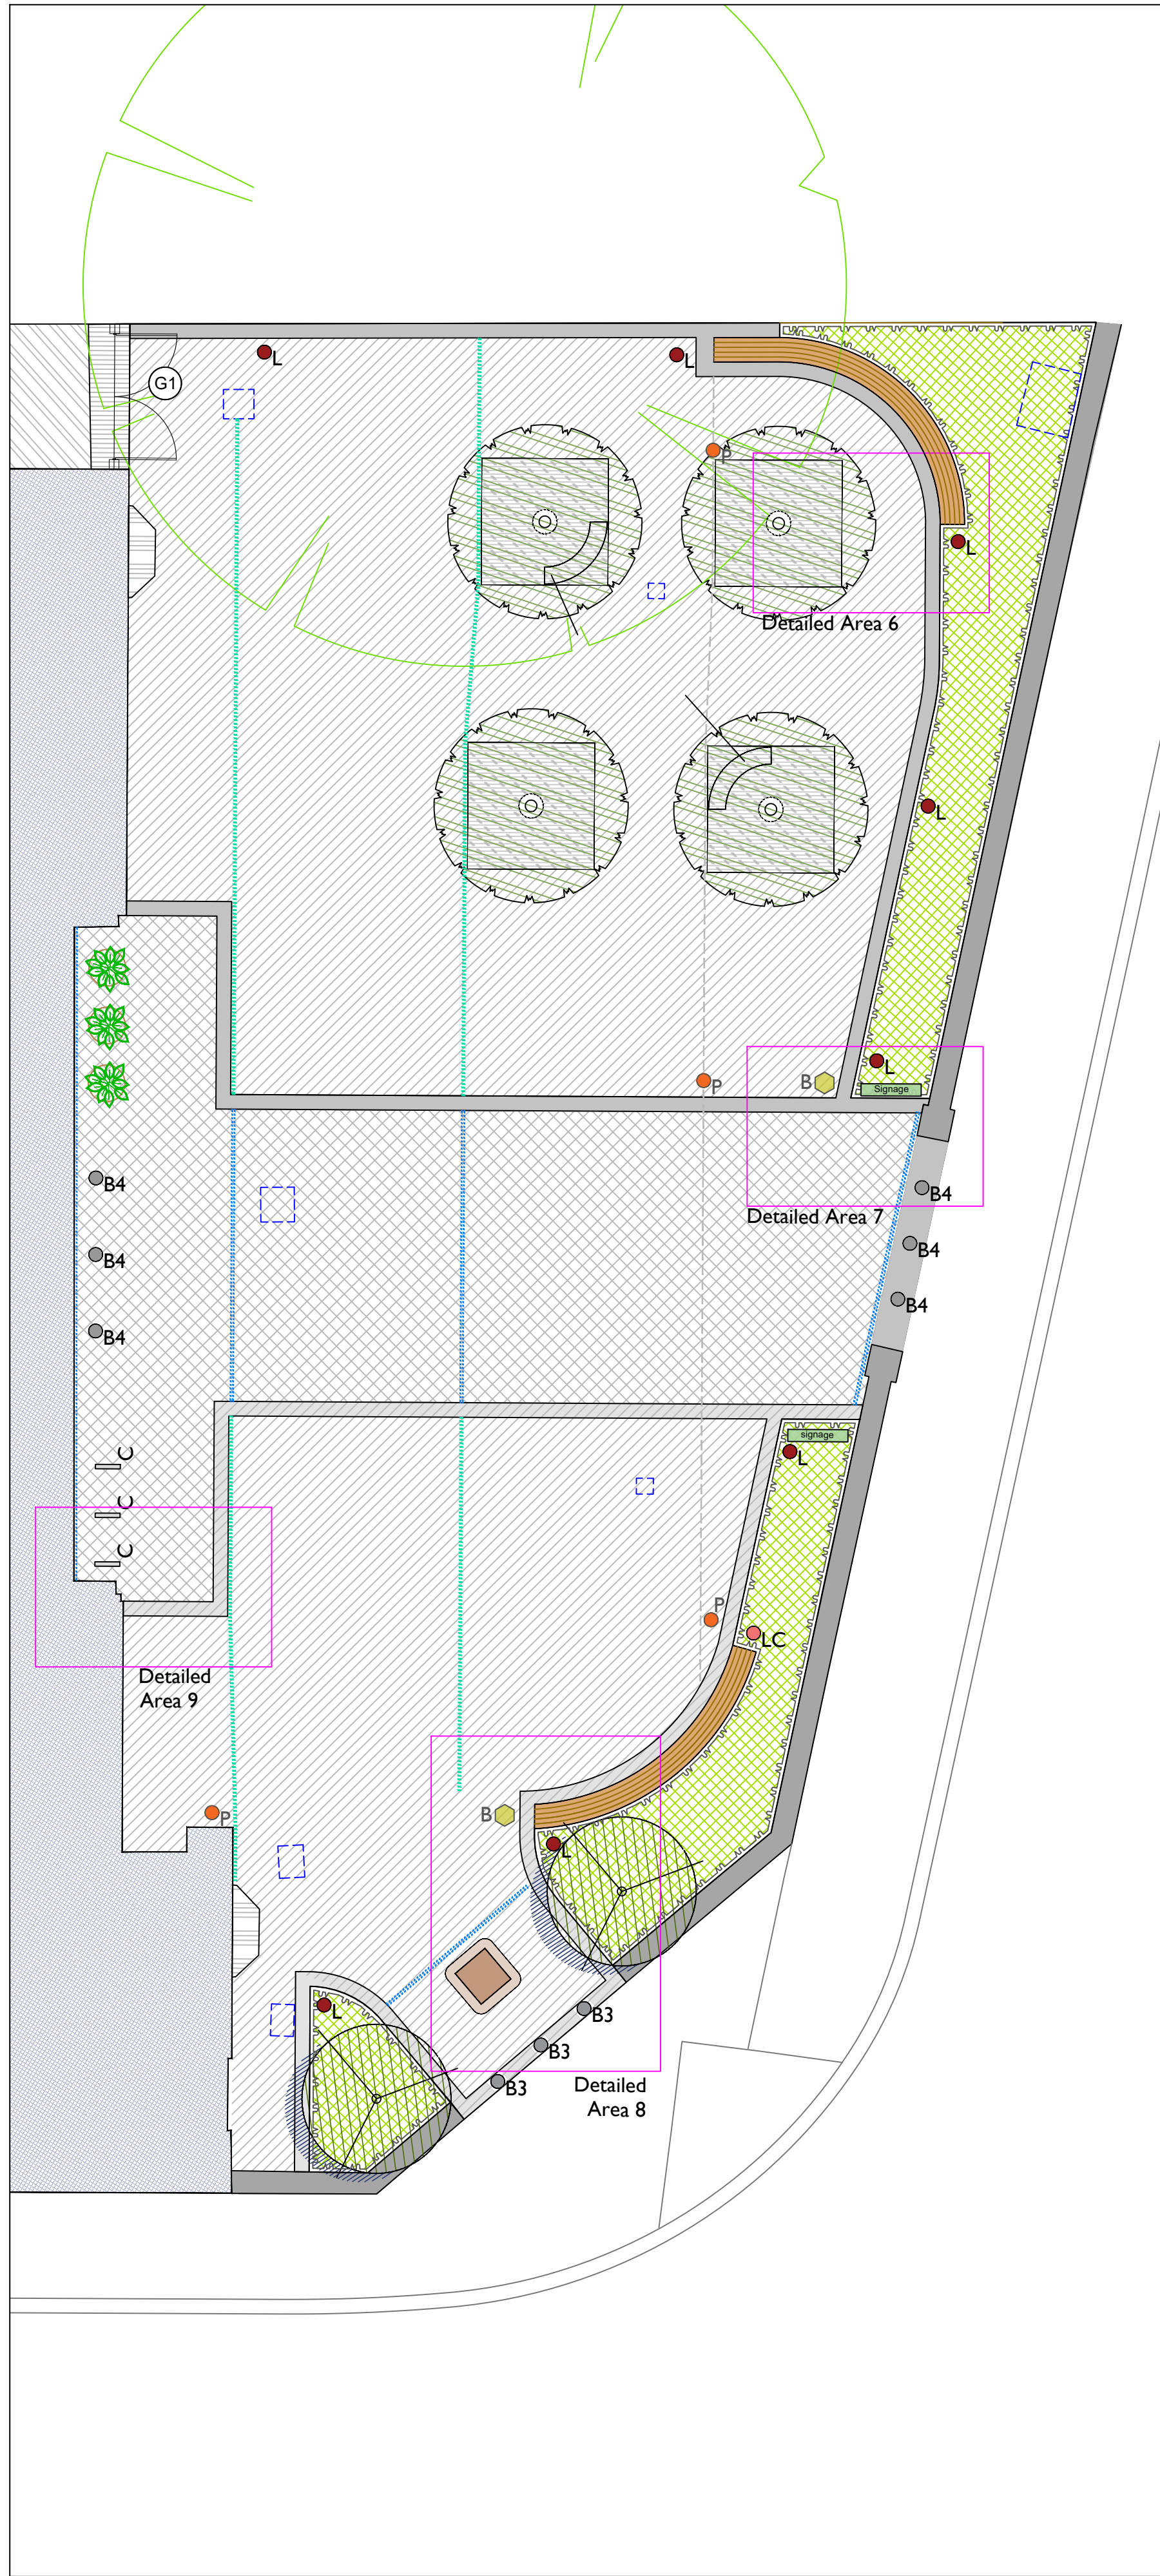


DETAILED AREA LOCATION PLAN (1:100)

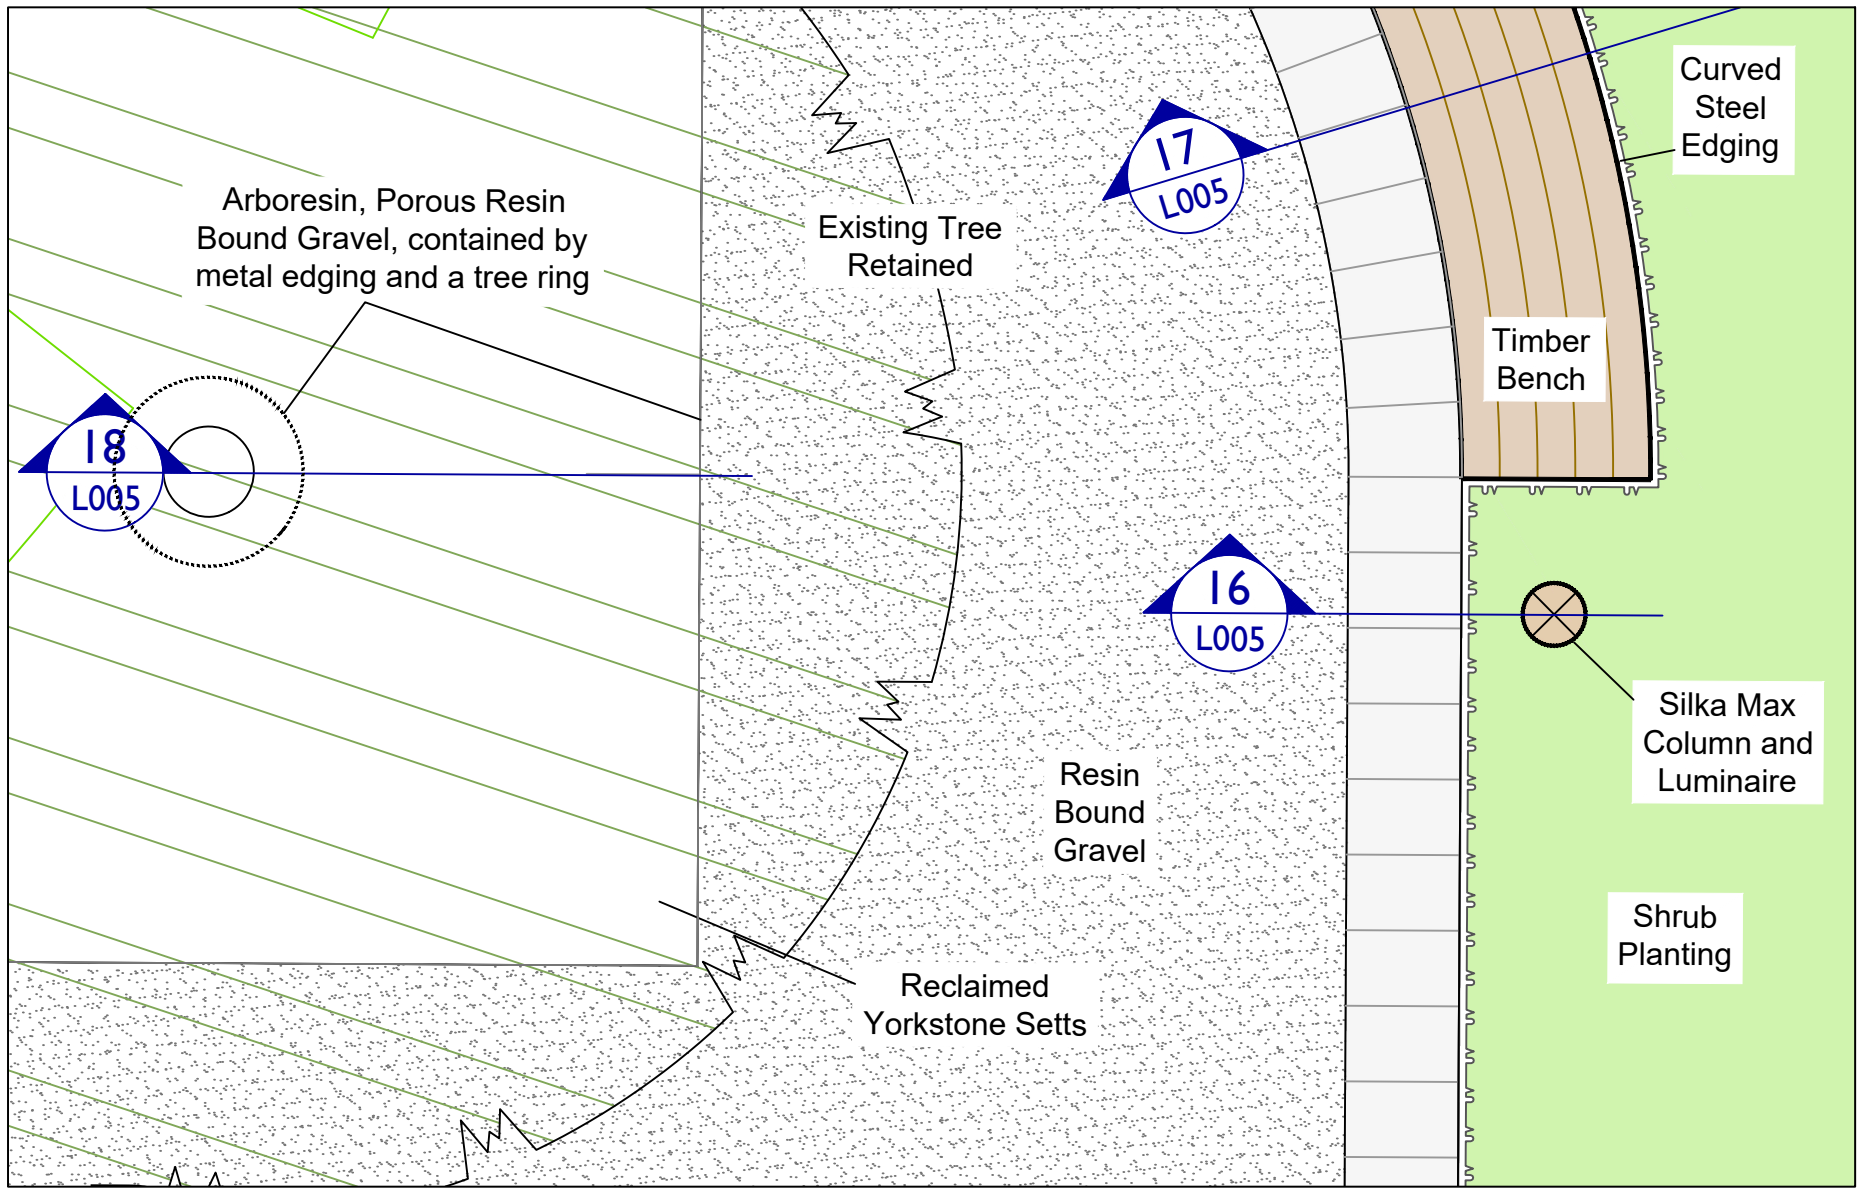


DETAILED AREA 6 (1:20)

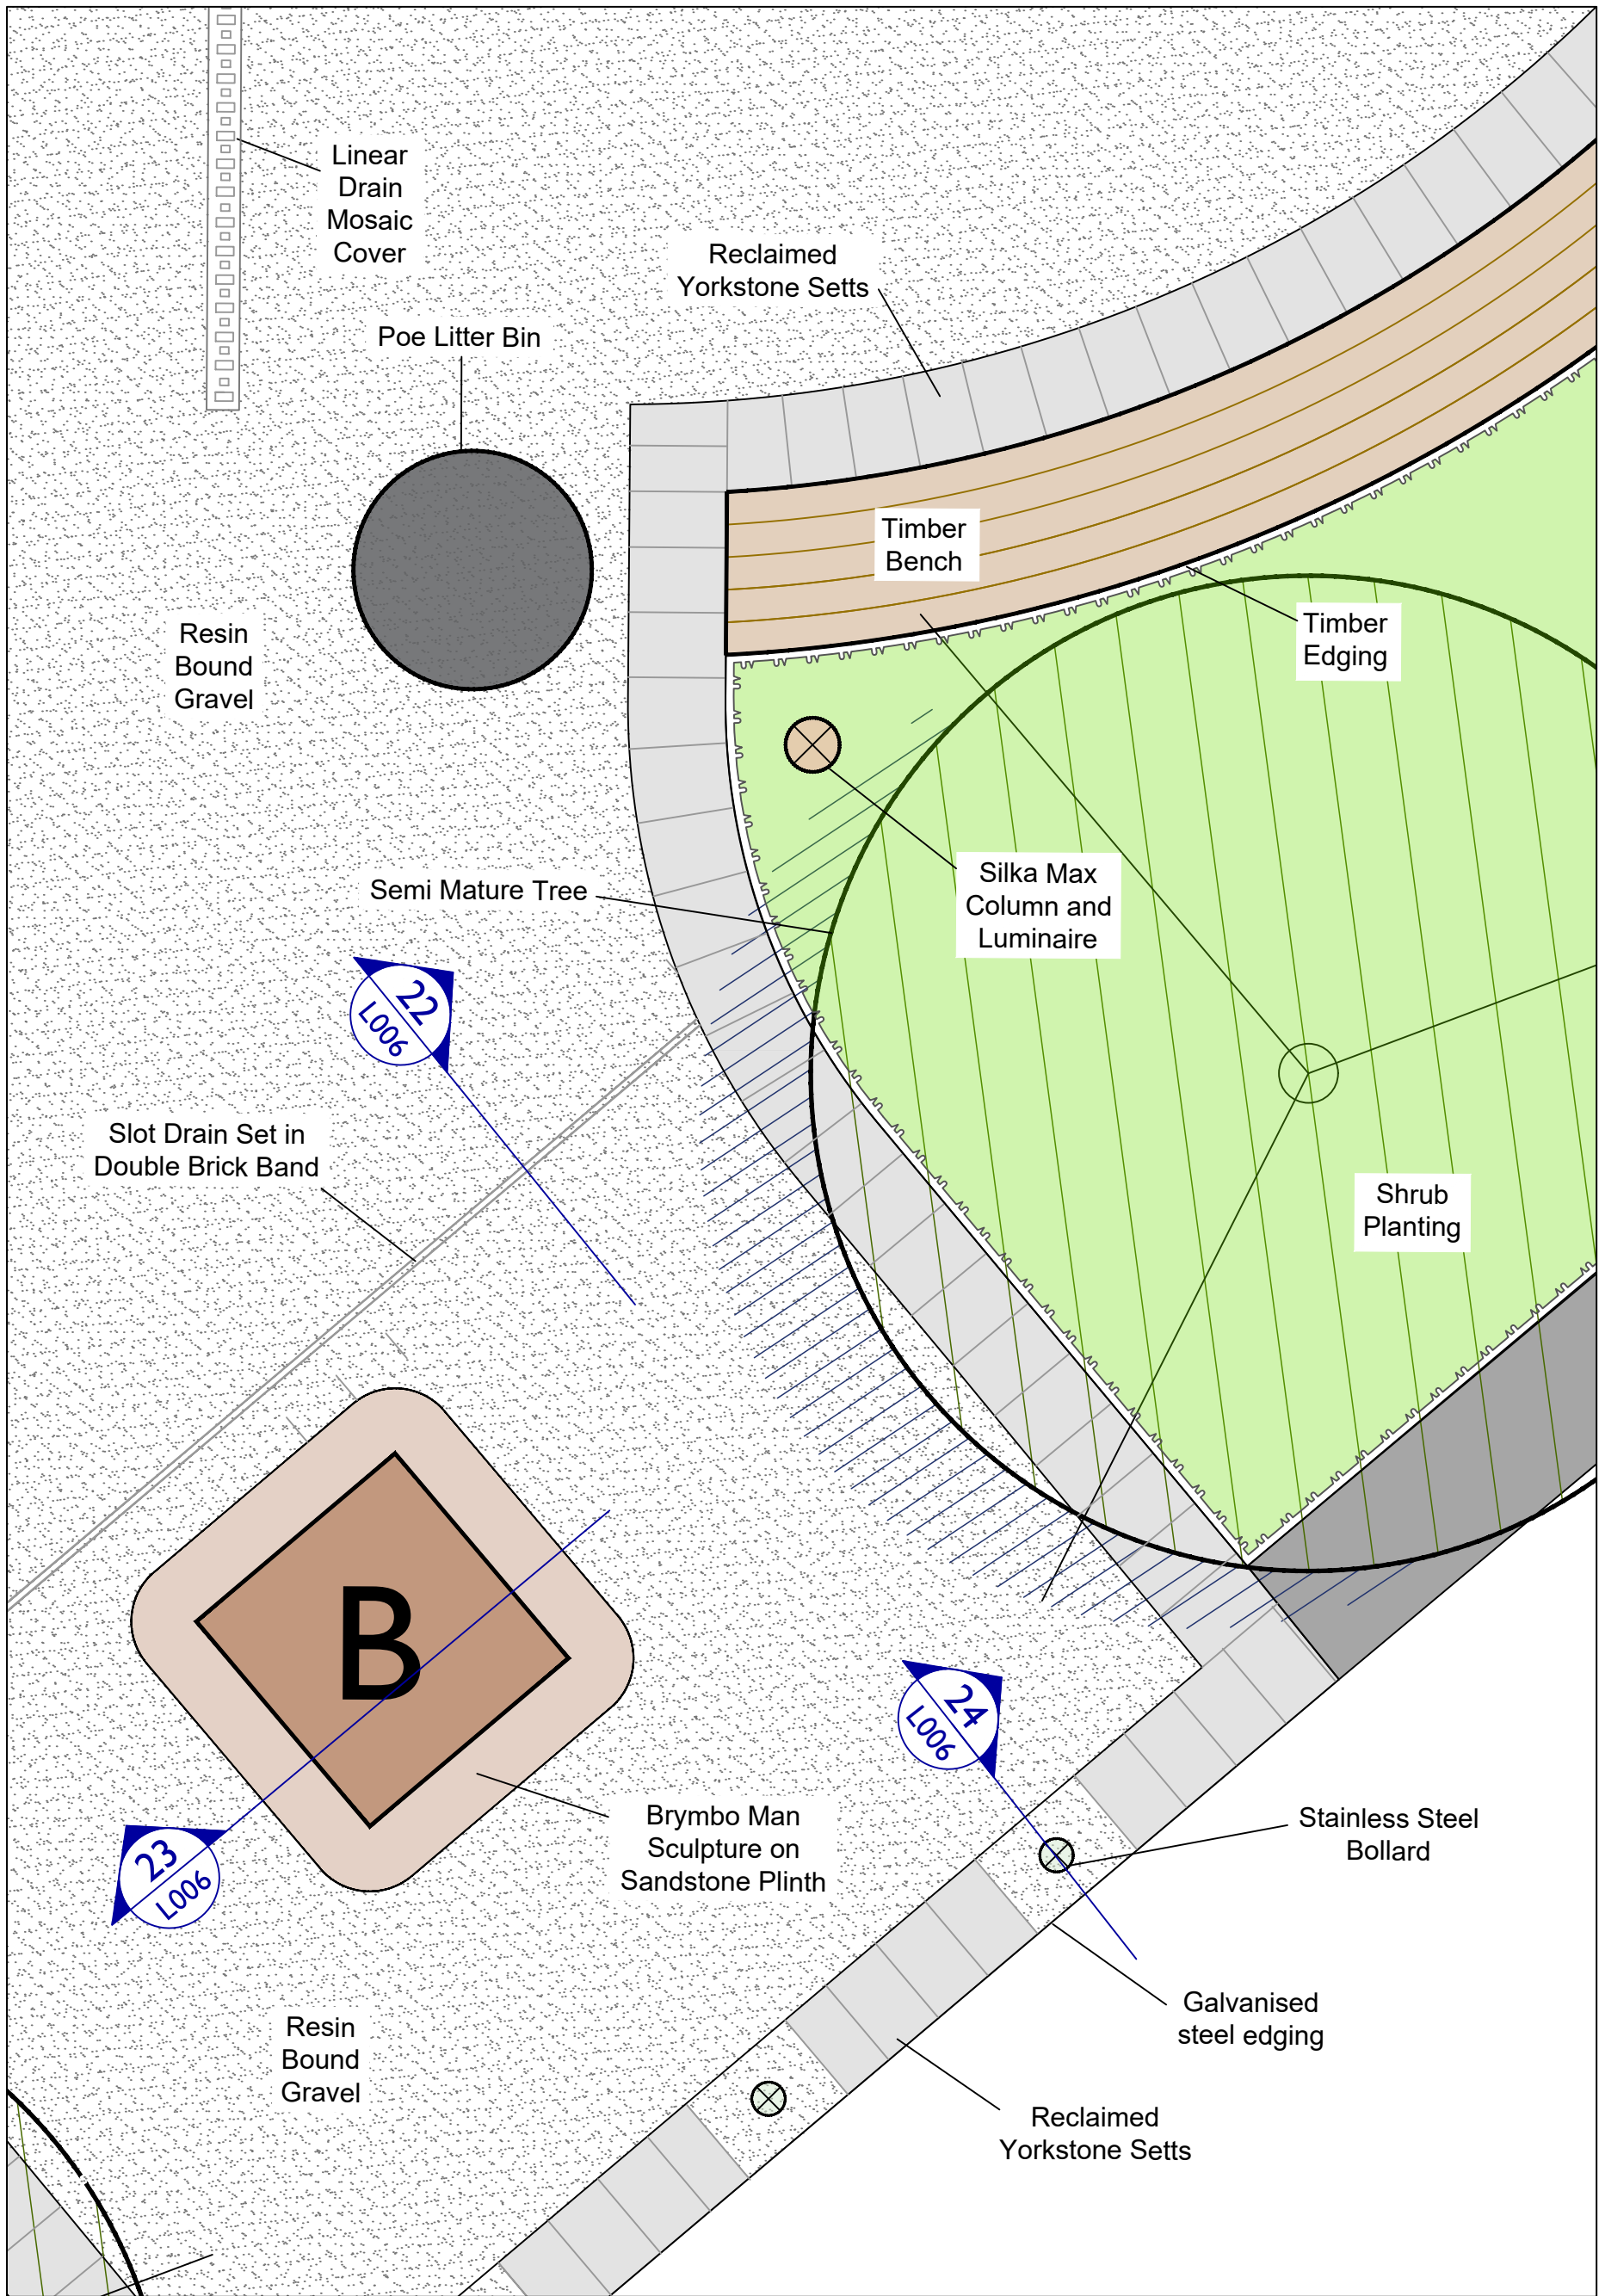

DETAILED AREA 8 (1:20)

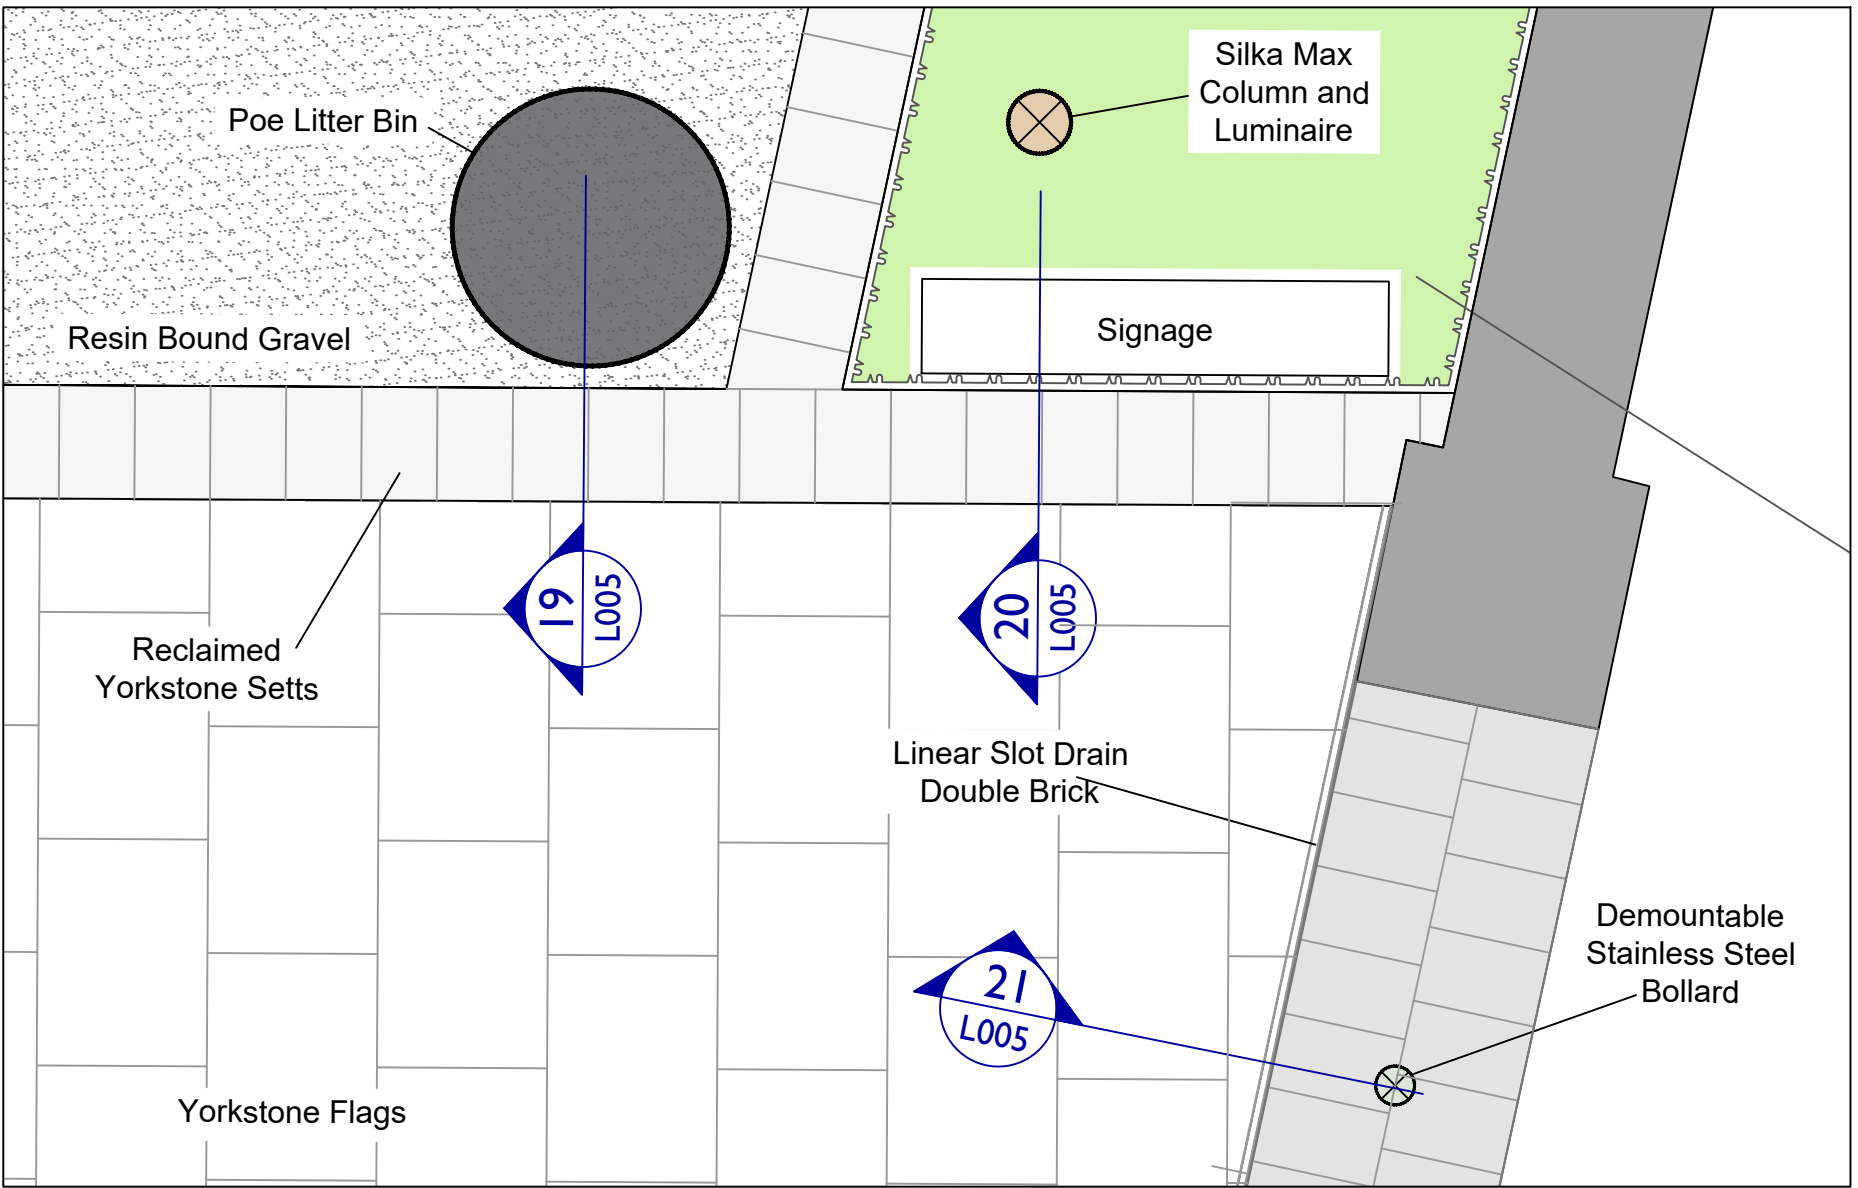

DETAILED AREA 7 (1:20)

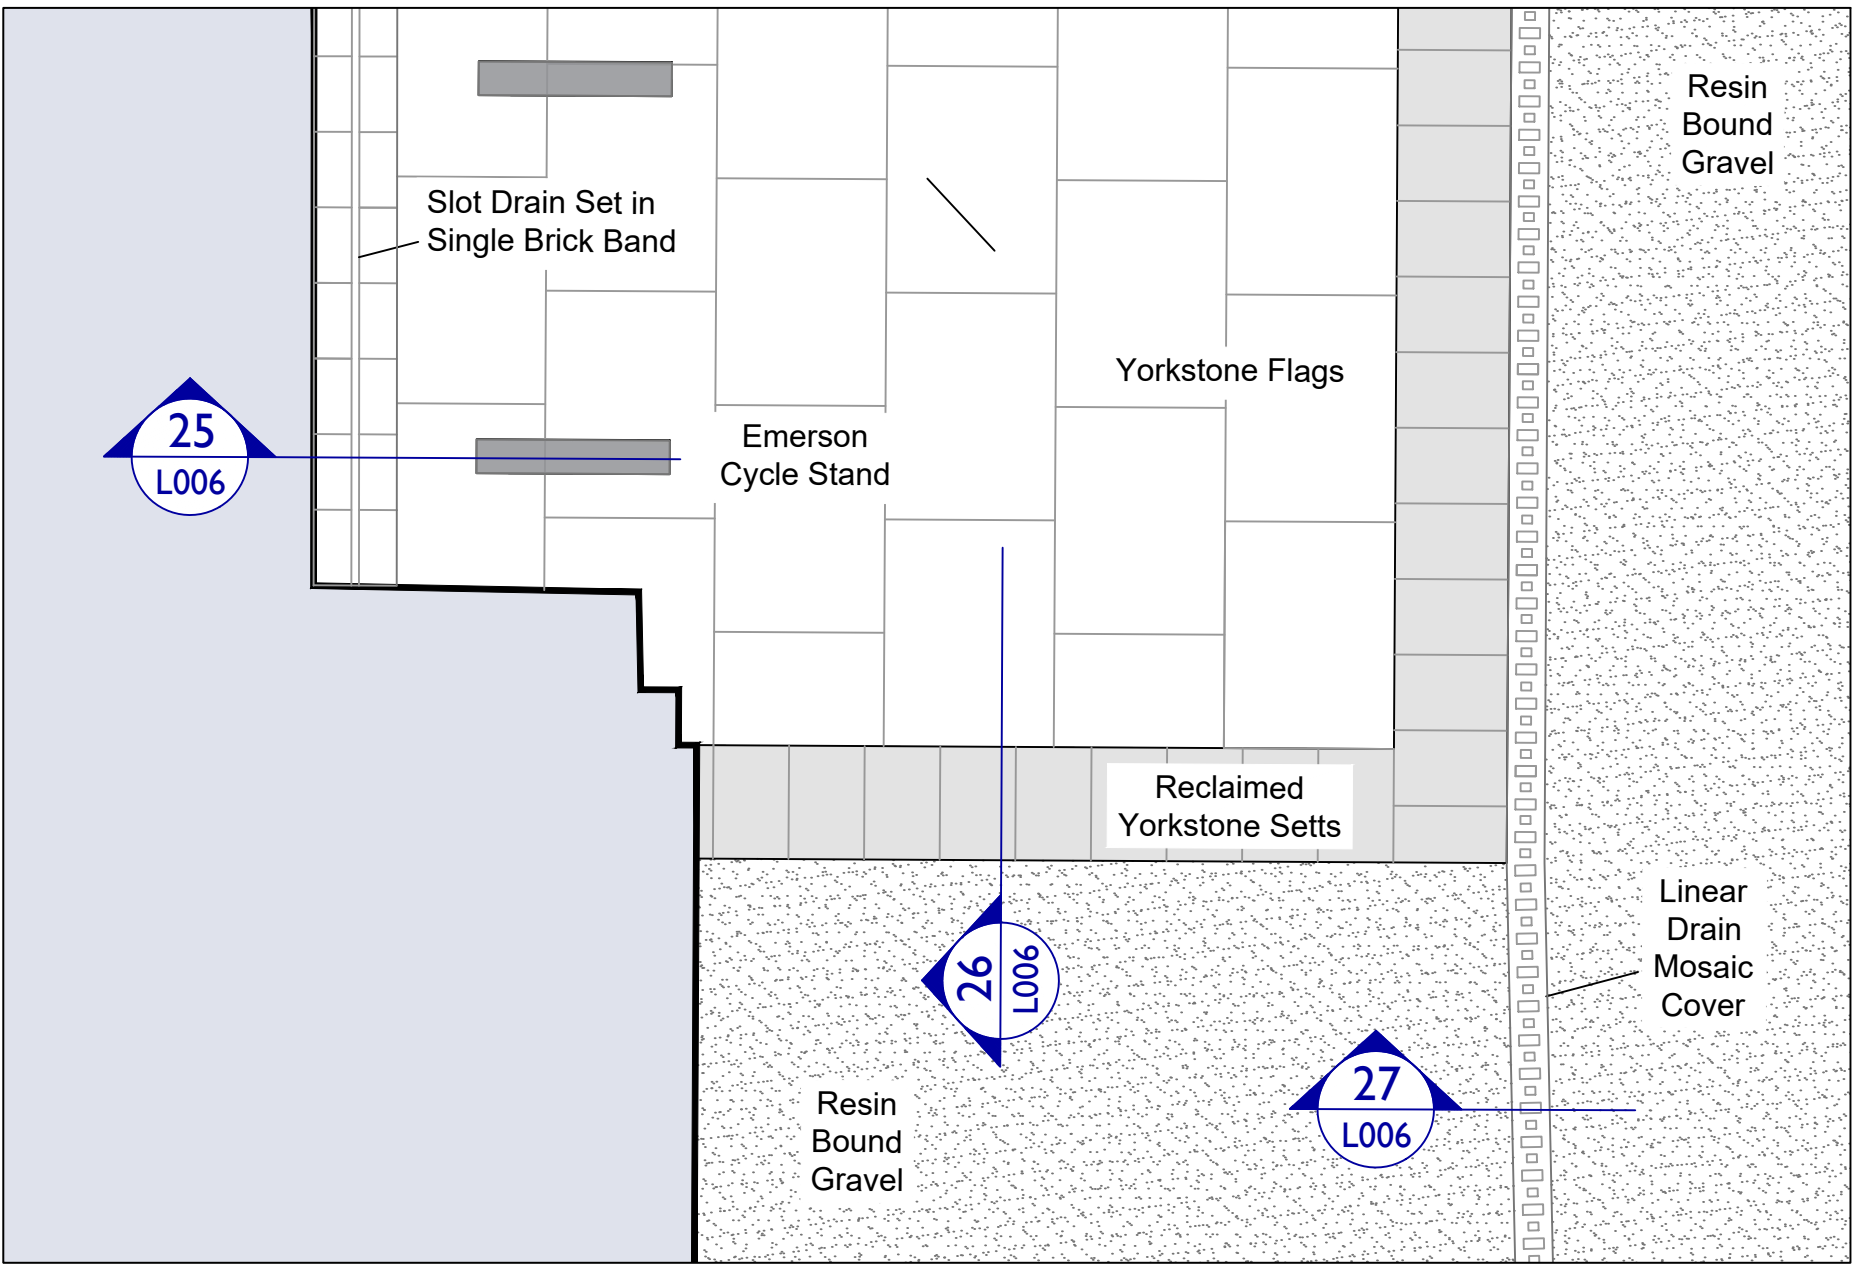

DETAILED AREA 9 (1:20)

RYDER
LANDSCAPE CONSULTANTS

1 Byron Close, Hawarden Chester CH5 3TE
TEL: 01244 538548 EMAIL: info@ryderlandscape.co.uk
www.ryderlandscape.co.uk Company Registration no: 6065464

Client

Wrexham County Borough Council

Project

Wrexham Museum

Drawing Title

**Landscape Design
Detailed Areas
Main Entrance**

Drawn By: **HC** Date: **230922**

Checked By: **SR** Date: **230929**

Drawing Scale: **1:100 / 1:20** Sheet Size: **A1**

Drawing No. **000-RYD-XX-XX-DR-L- 102** Revision **-**

FOR COMMENT

Rev	Drawn	Checked	Date	Description