




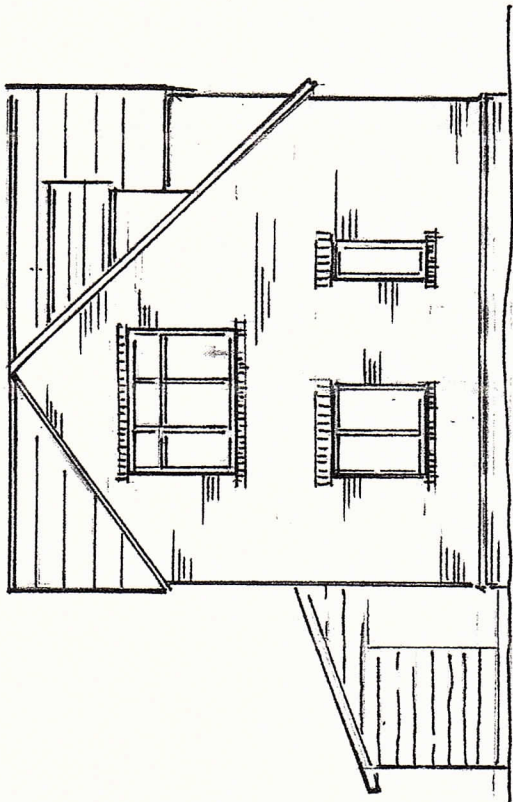


PROP S/W SIDE

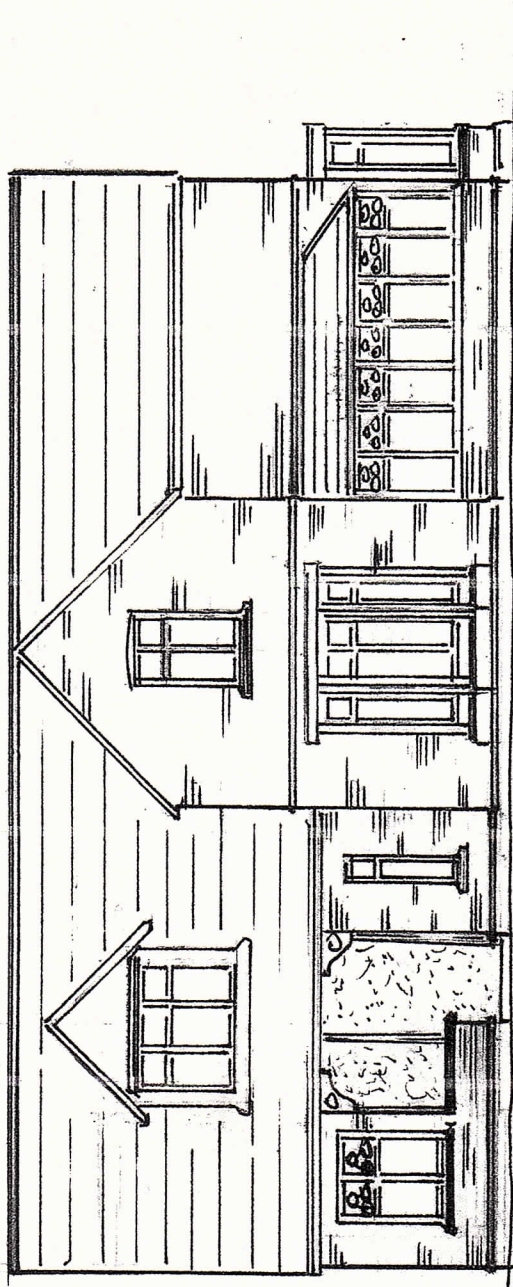

PROP EXTENSION S/E

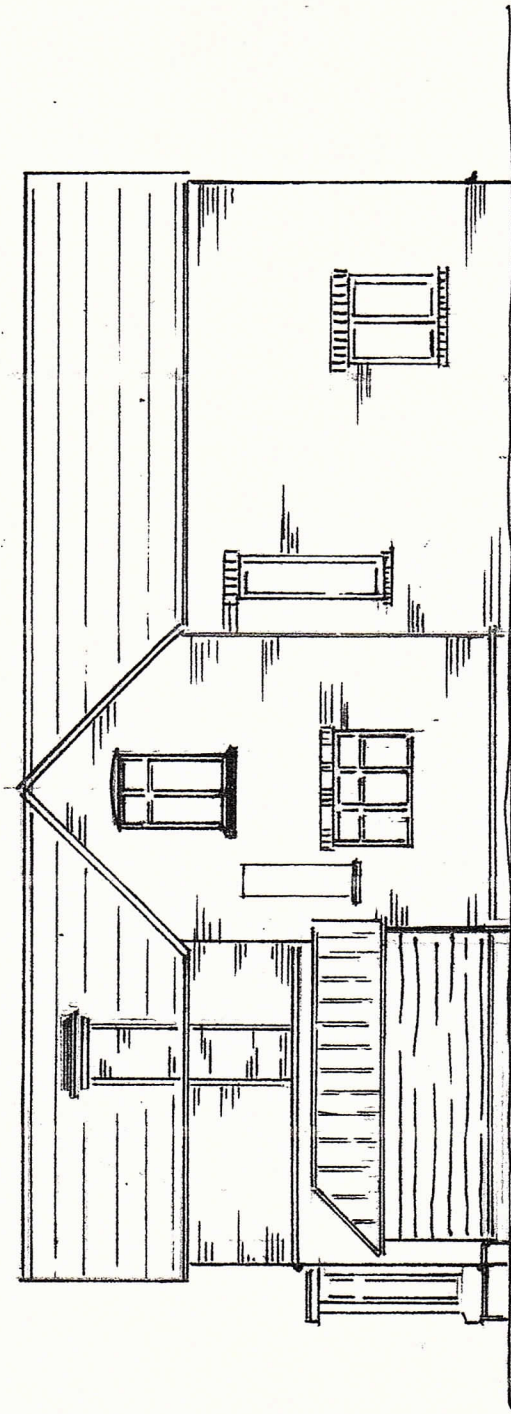

PROP EXTENSION N/W

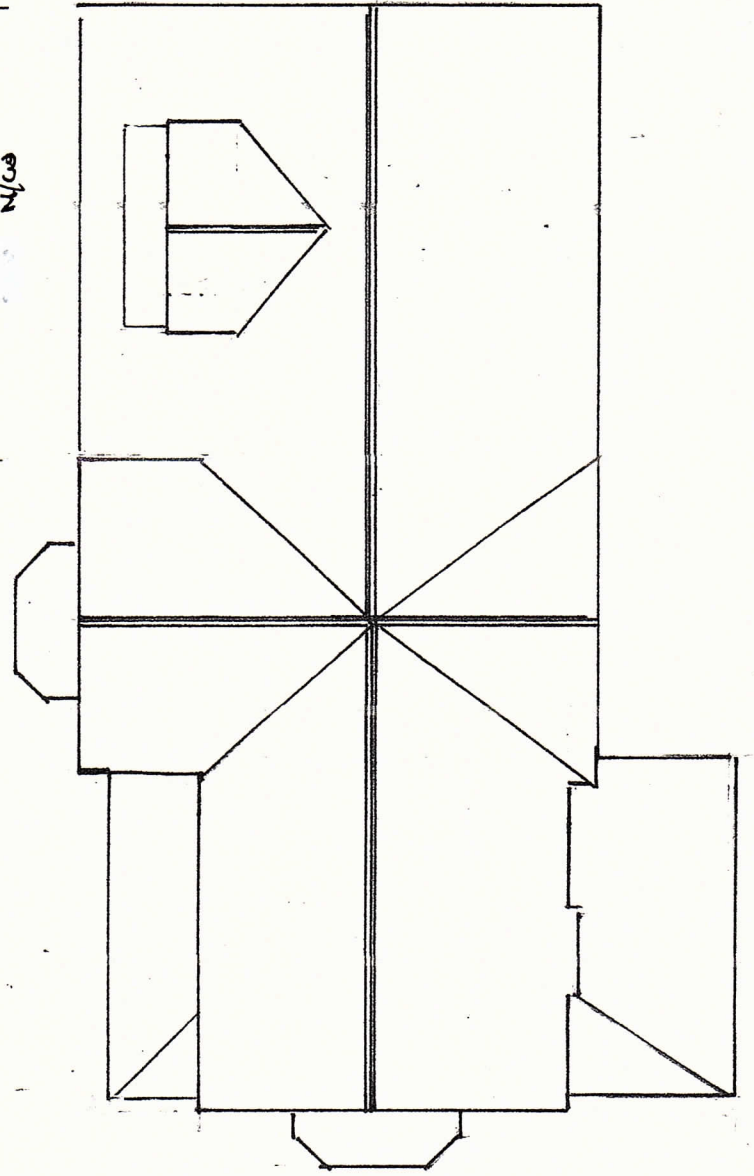

BRICKWORK TO MATCH EYES
STONE CILLS TO S.E ELEVATION
TO MATCH EYES
SLATE ROOF
DORMER GABLE + CHIMNEY IN LEAD
PORCH RENDERED ROUGH CAST + PAINT FIN
TIMBER H.W CONDORS PAINT FIN

PROPOSED ELEVATIONS + ROOF

PLAN FROM LODGE
CROSS CANES LL130TP

SCALE 1-100