




NEW OFFICE ELEVATIONS

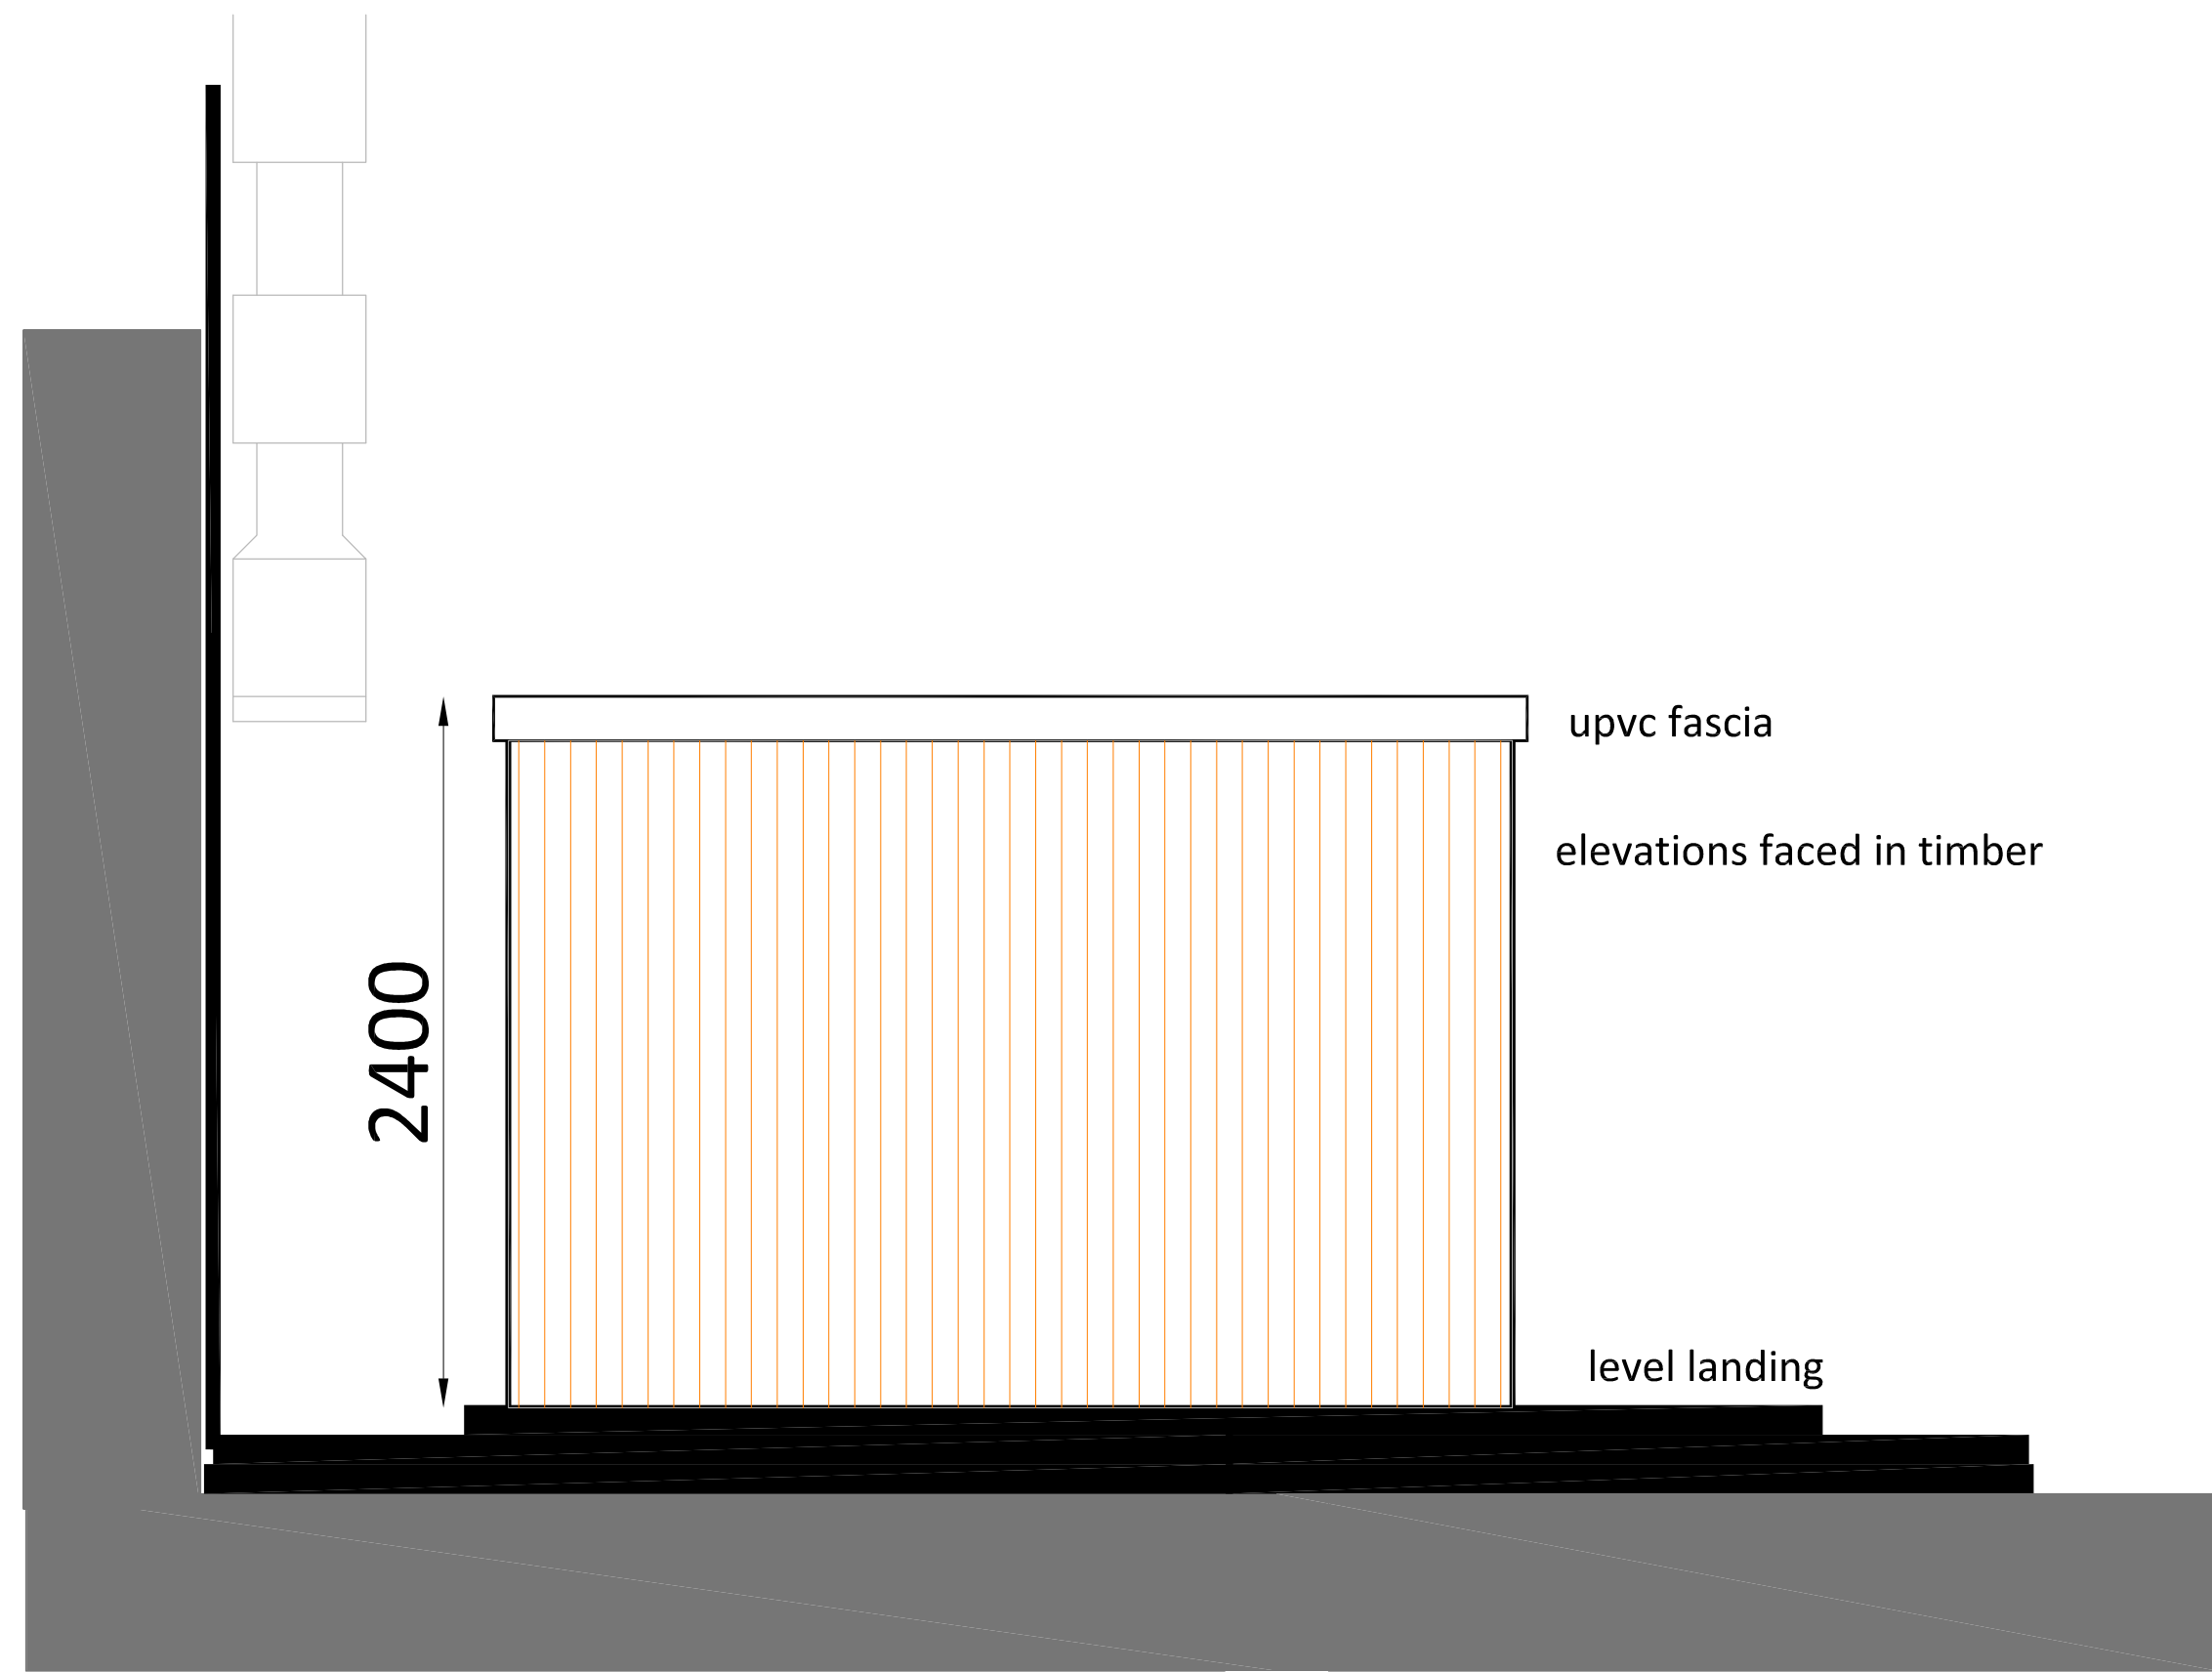

elevation 'D' side - east facing

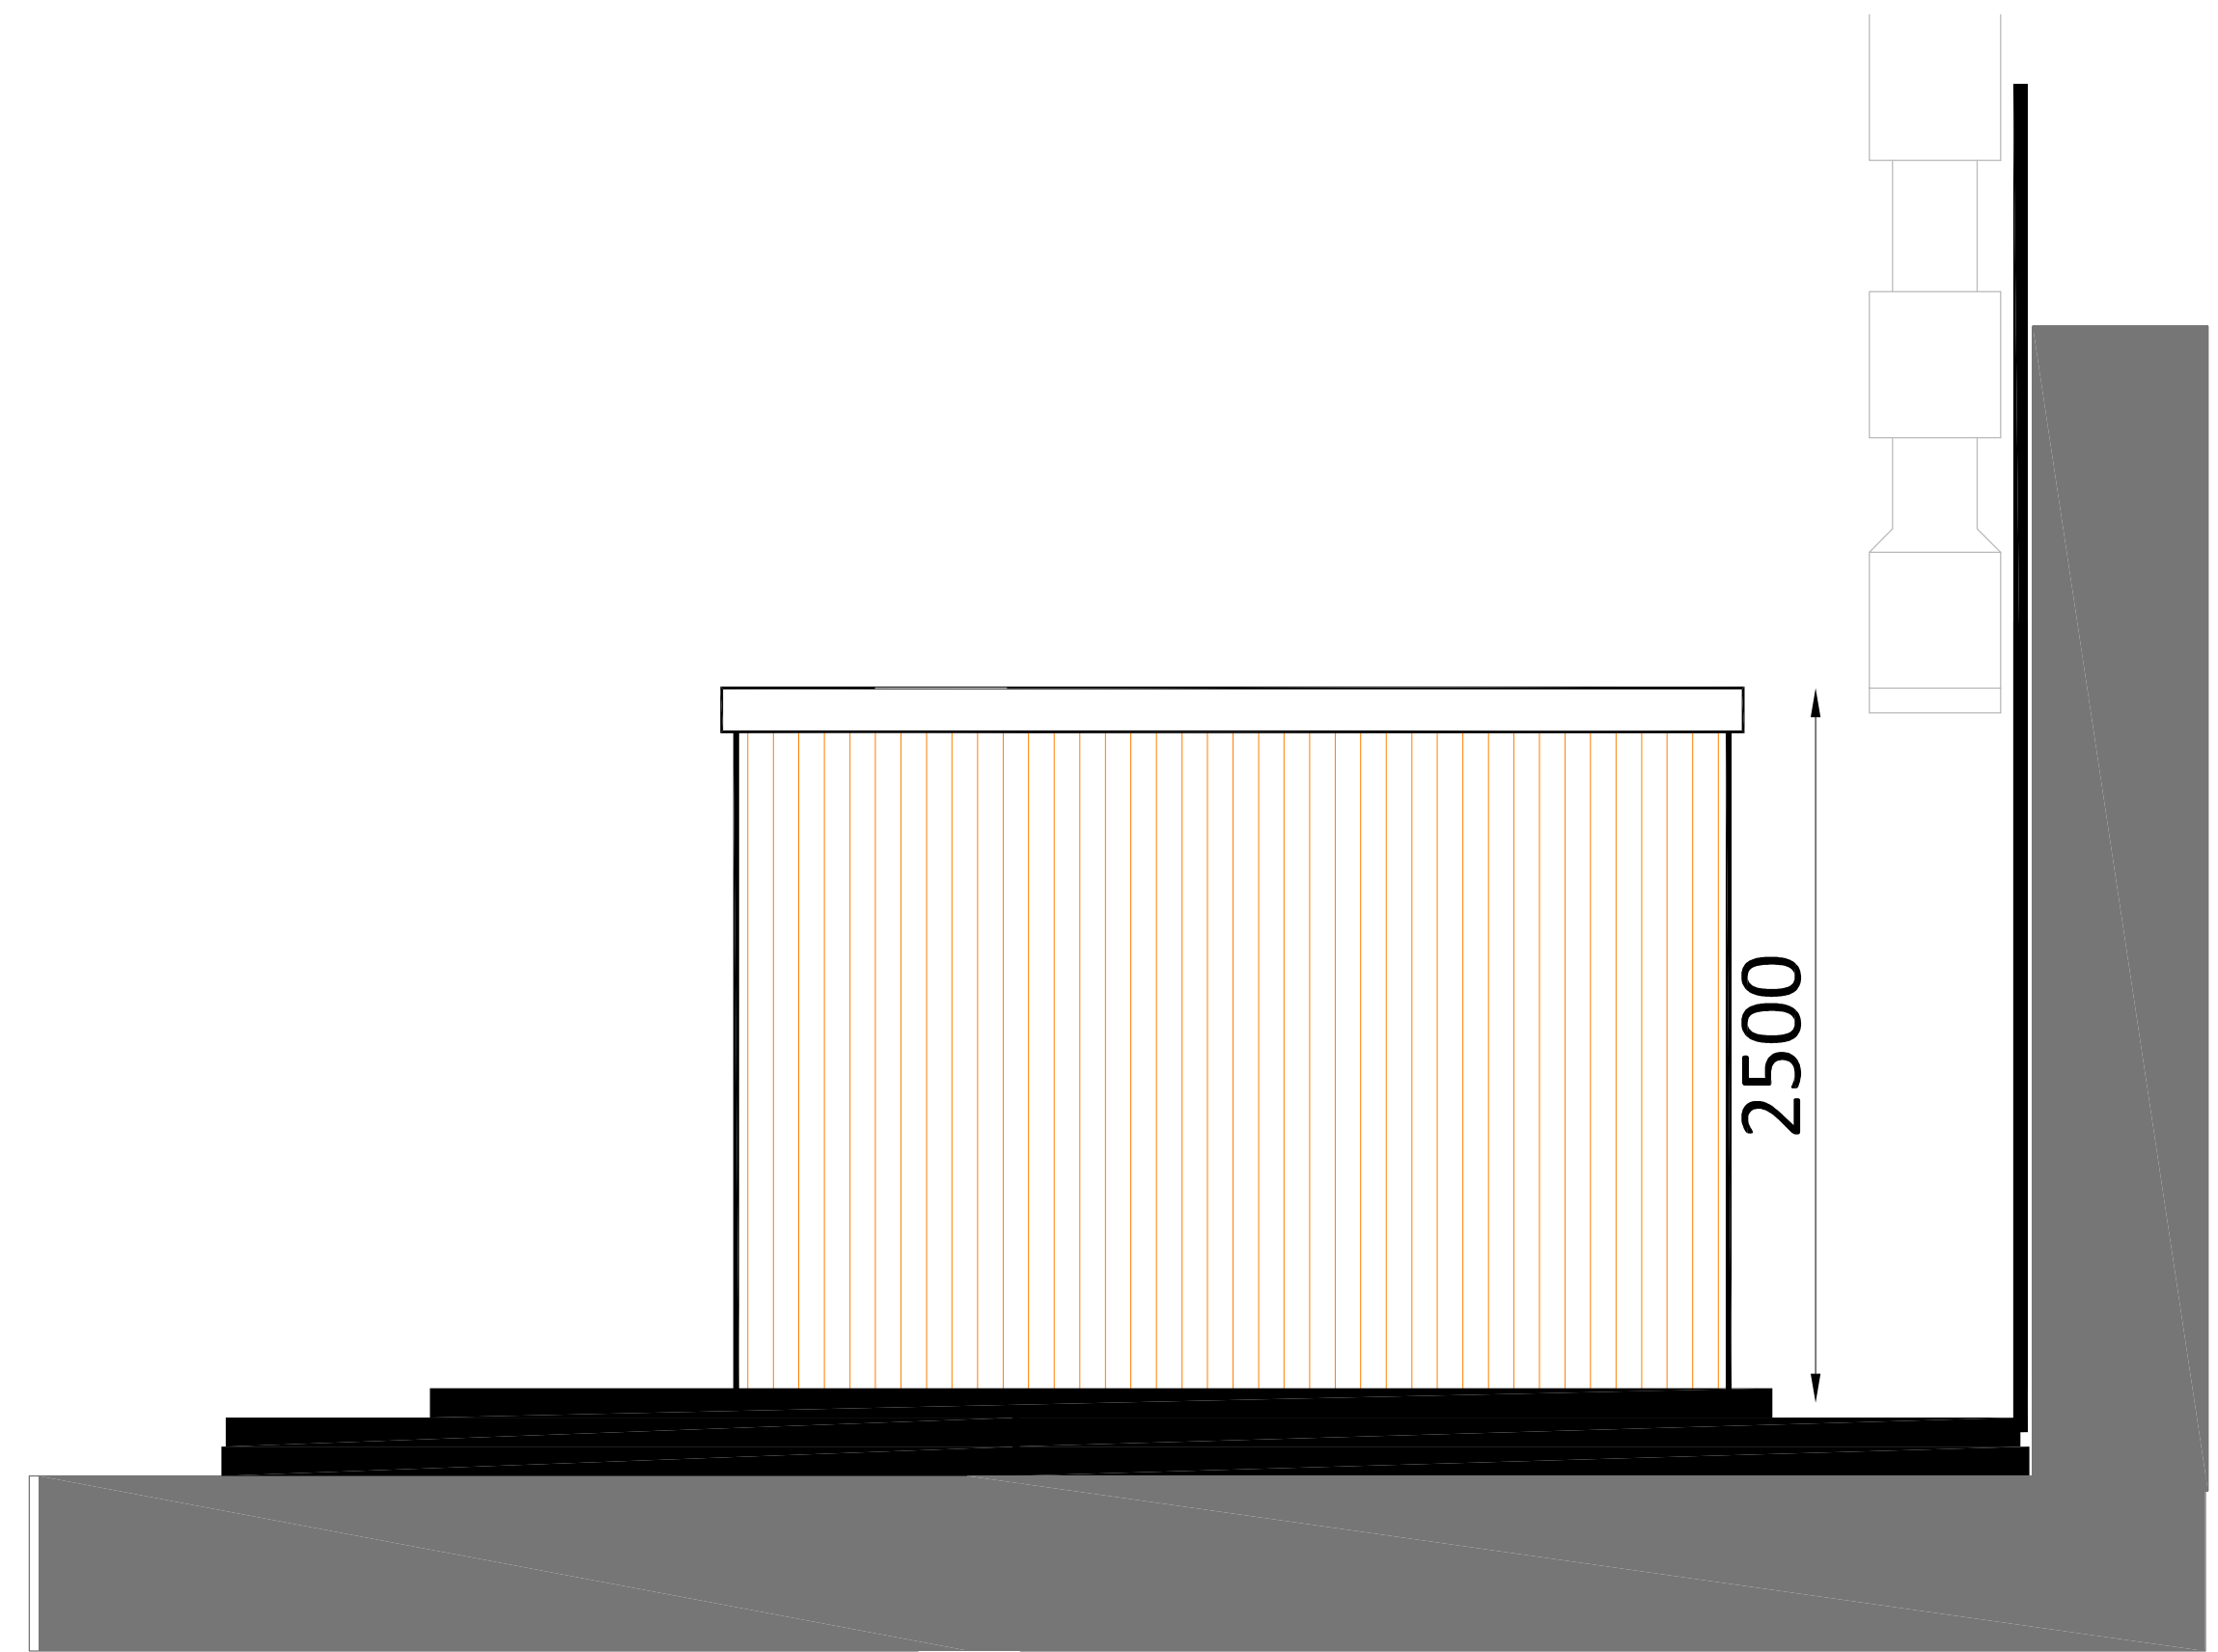


elevation 'C' side - west facing

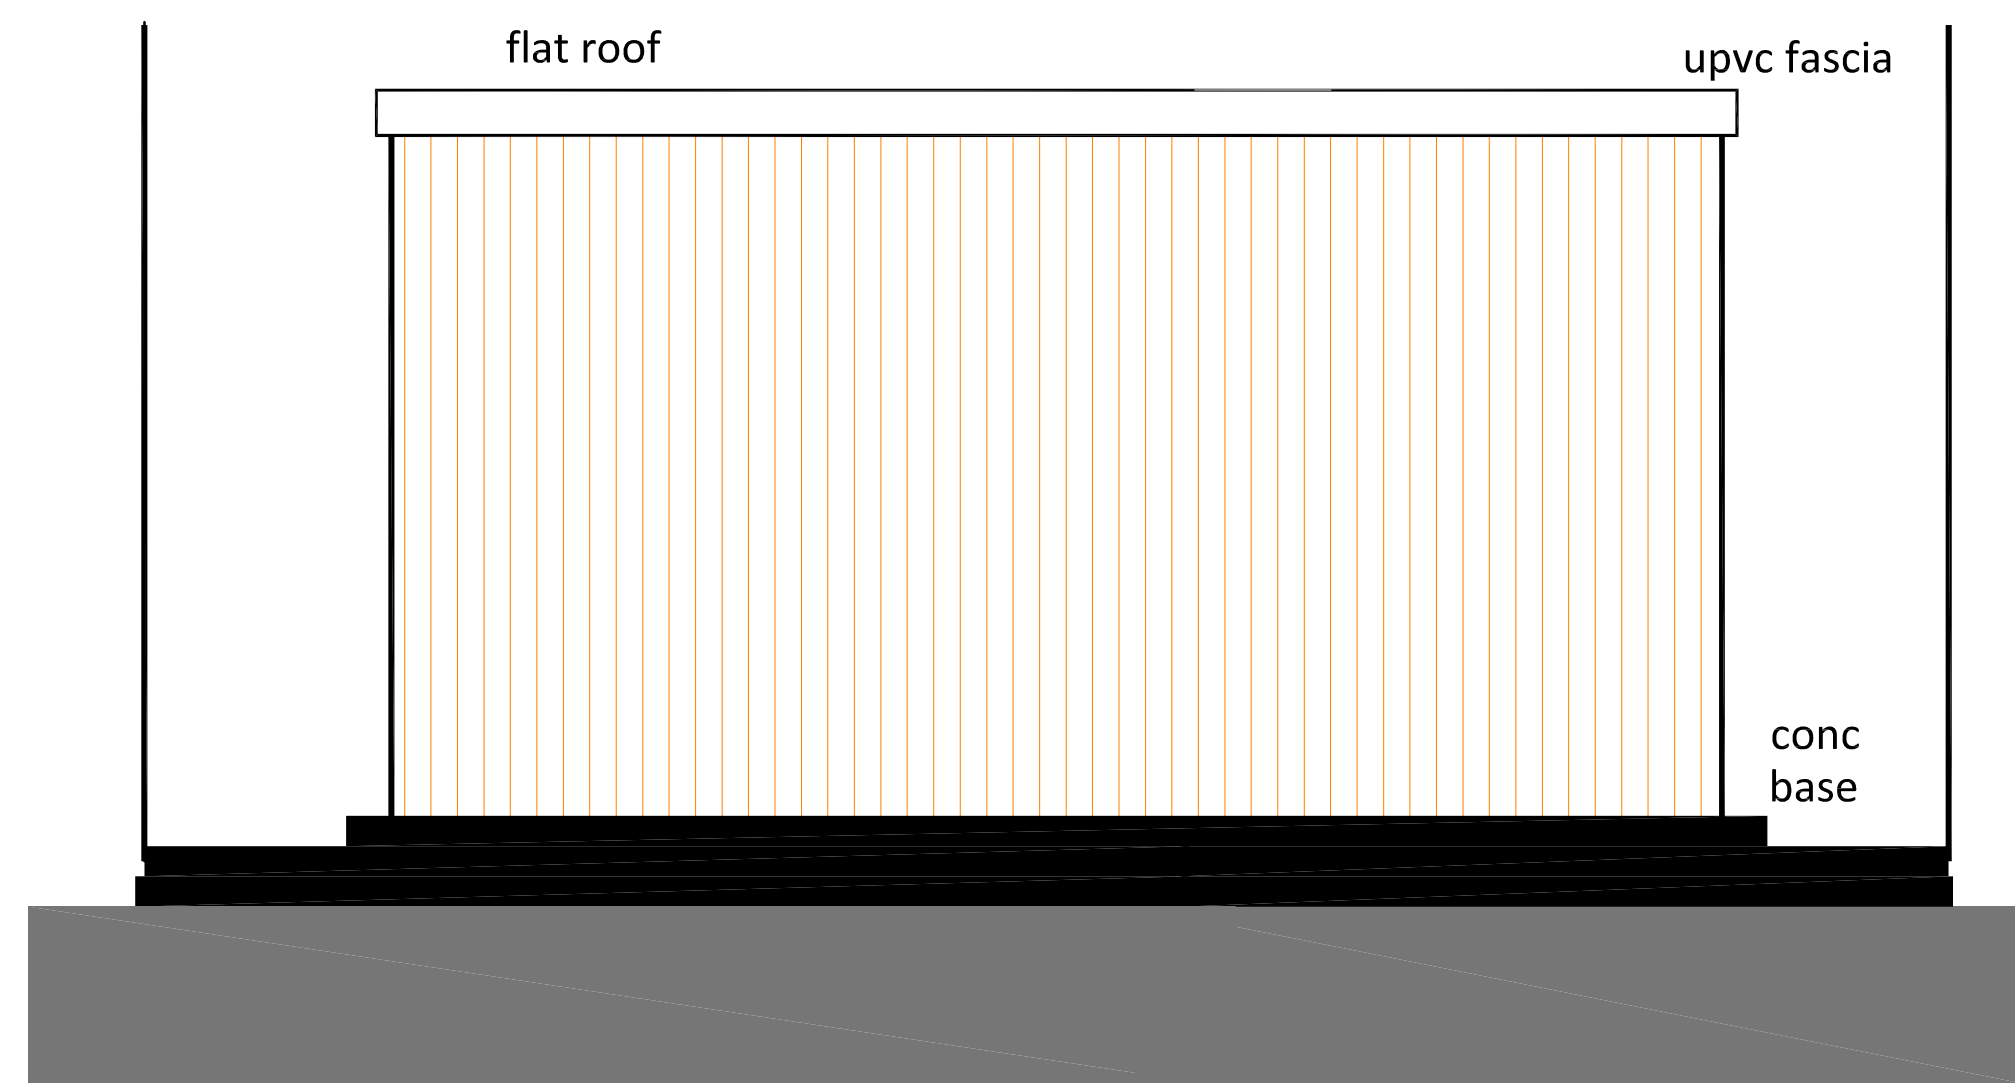

elevation 'B' rear - south facing

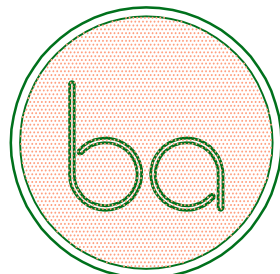

BA Property Consultants Ltd. First Floor 132 Market Street Hyde, Cheshire SK14 1EX tel. 0161 351 9777 fax: 0161 351 9666 web: www.bapropertyconsultants.co.uk			
site 'FAIRHOME' 1 & 3 FAIRY ROAD WREXHAM LL13 7PR FOR PRIORY GROUP			
project OFFICE ELEVATIONS			
date FEB24	rev.	scale 1to25 on A1 1to50 on A3	