
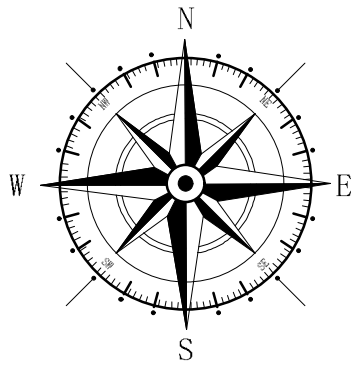


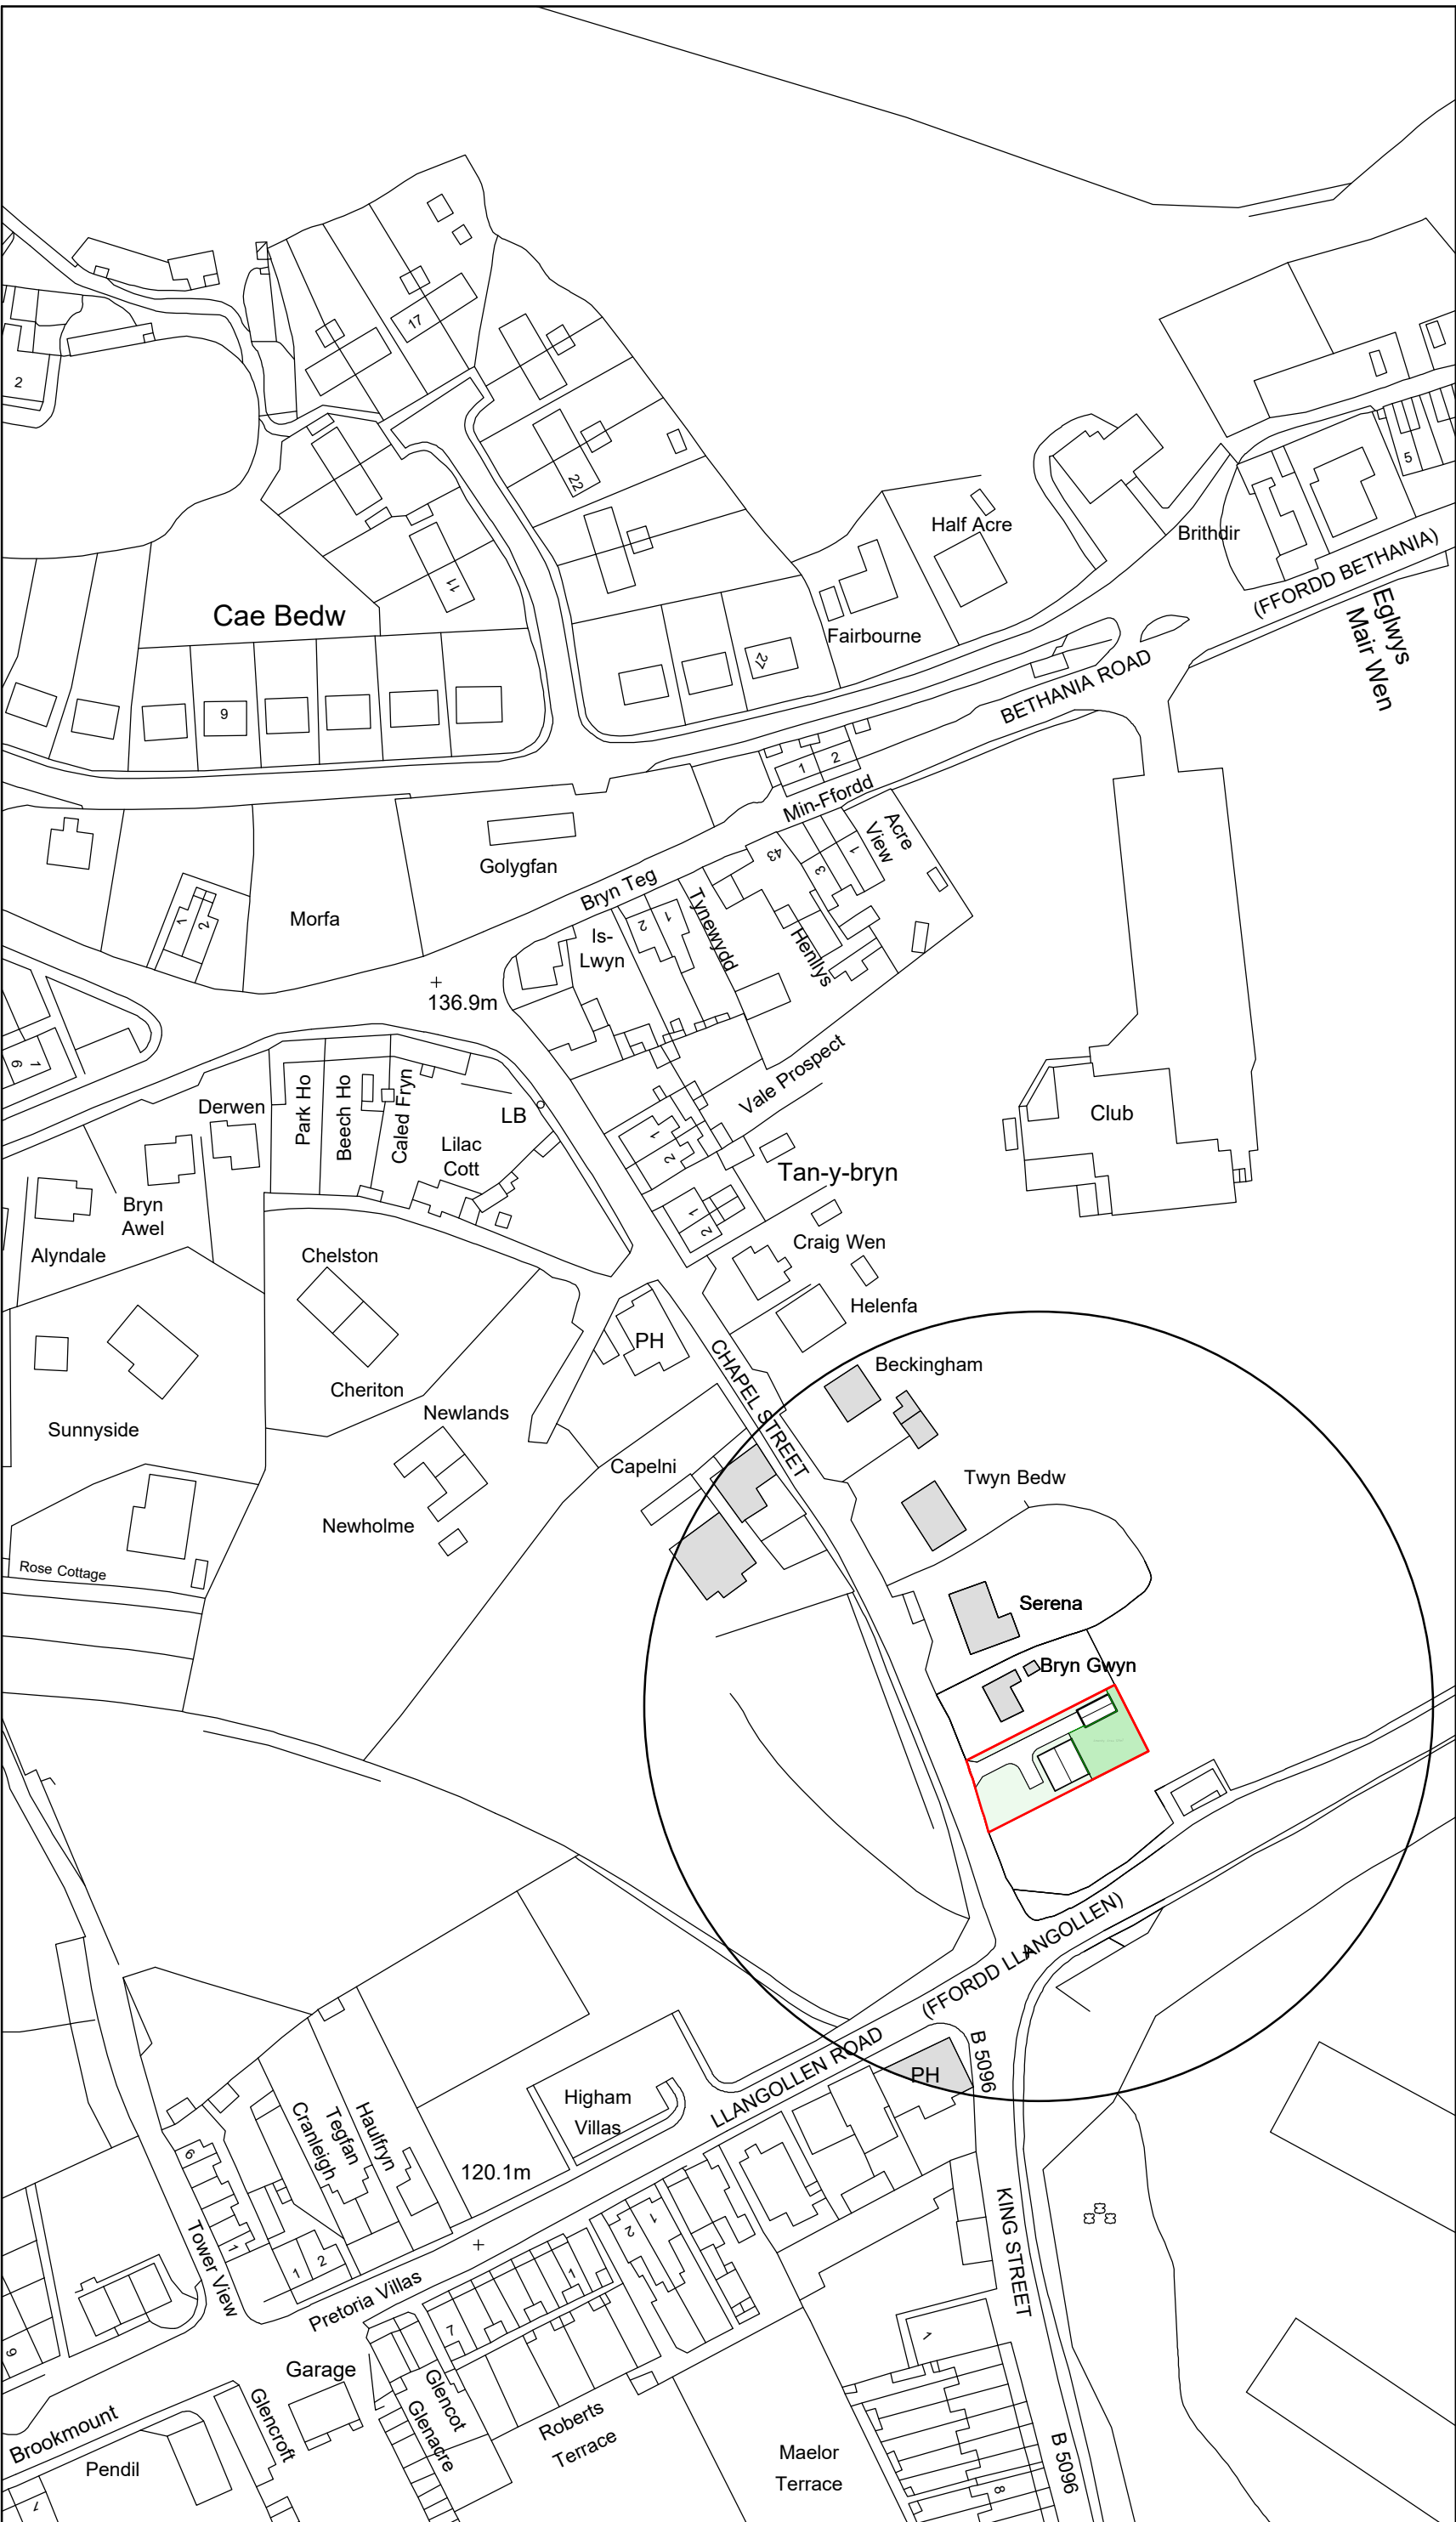

Key	
	Surrounding Buildings
	Application Site

Rev	Date	Detail	Initial

Project:
Proposed dwelling on land adjacent to Bryn Gwyn, Chapel Street, Acrefair Wrexham, LL14 3TB

Title: Site and Location Plan	Scale: (A2) 1:200 & 1:1250
----------------------------------	----------------------------------

Drawn By: S Hatherall	Date: Jan 2024
--------------------------	-------------------

Drawing No: J193/001	Sheet: 1 of 1
-------------------------	------------------

blueprint
architectural services

Office 3K4,
Redwither Business Tower,
Wrexham. LL13 9XT
Tel: 01978 356500
www.blueprintarchitectural.com
© copyright all rights reserved