
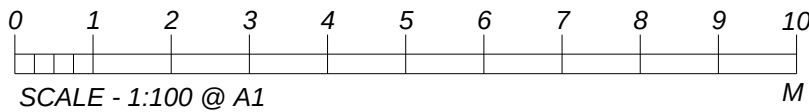
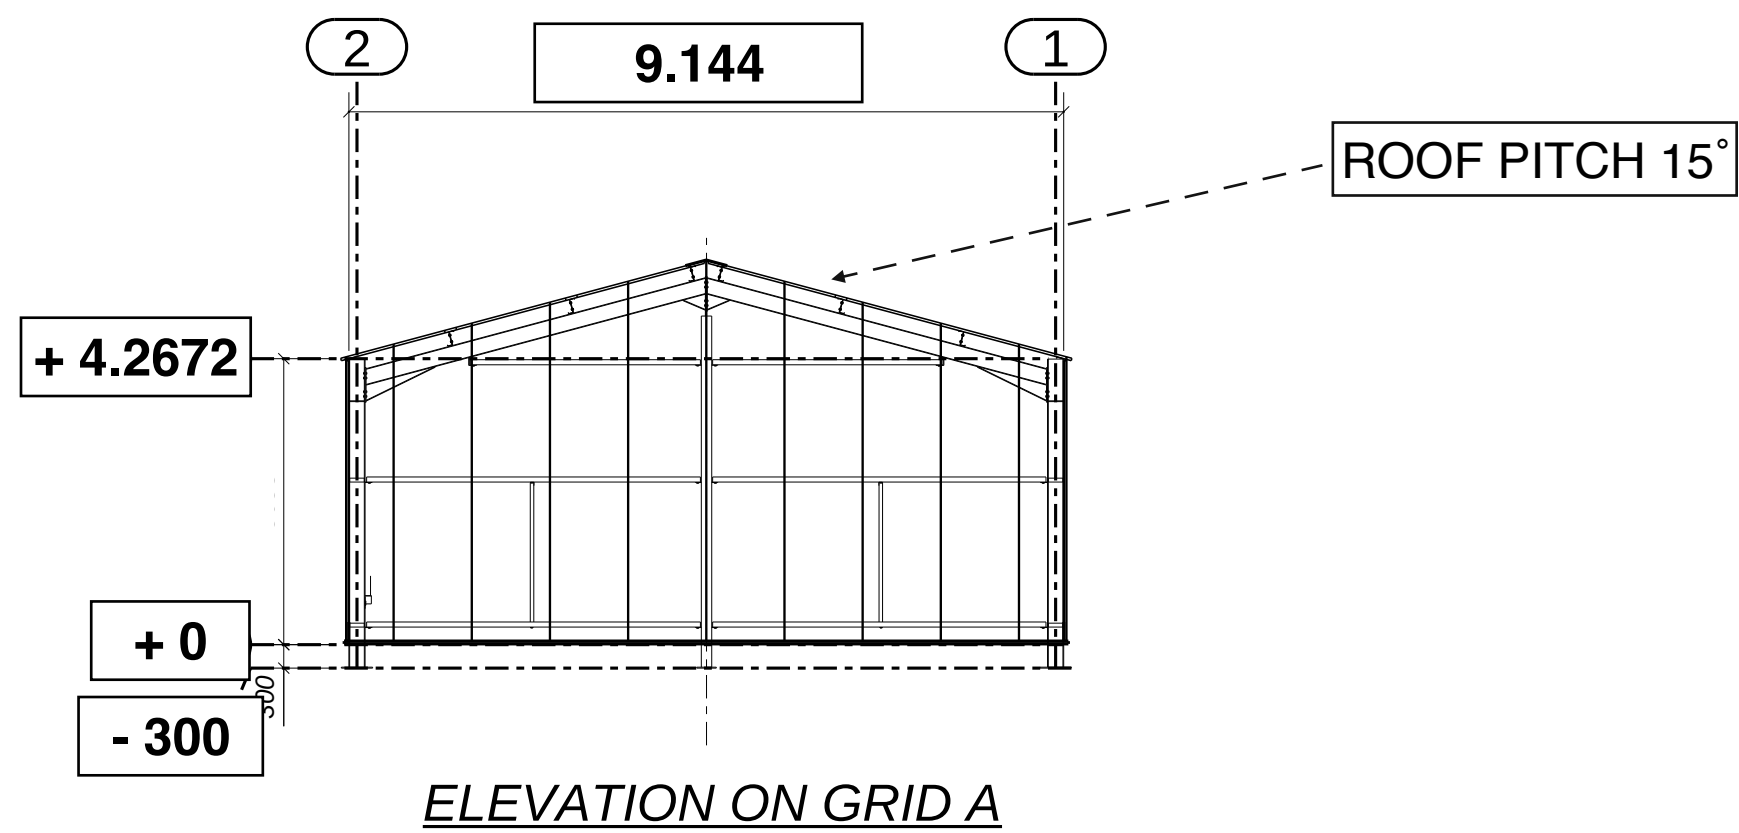
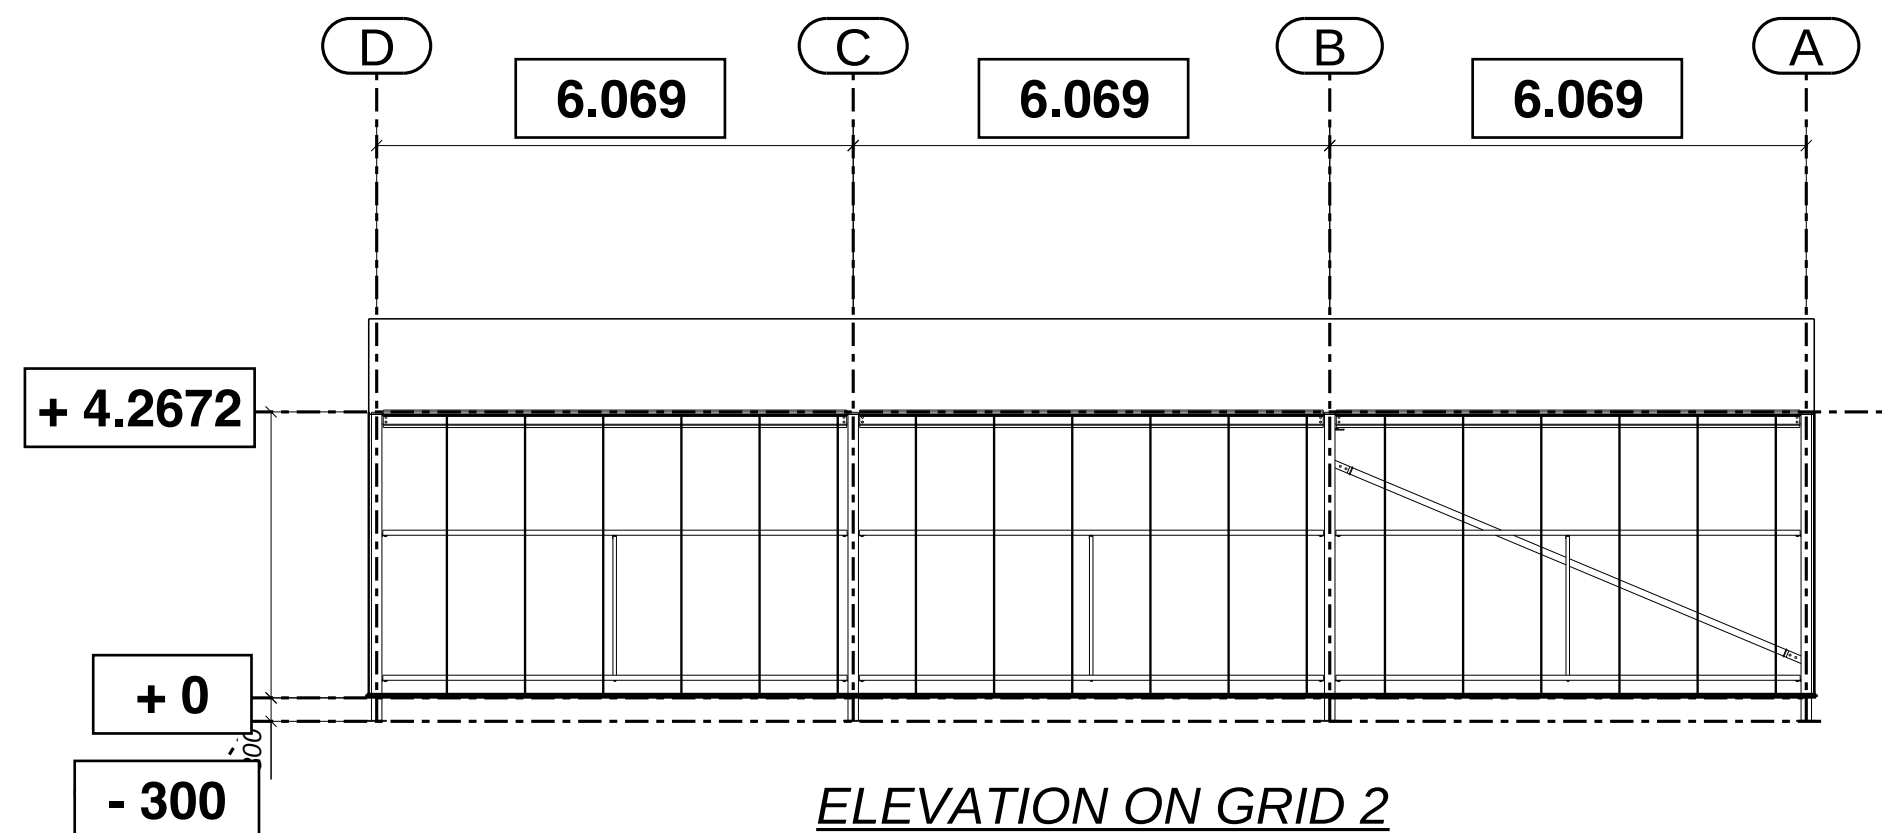
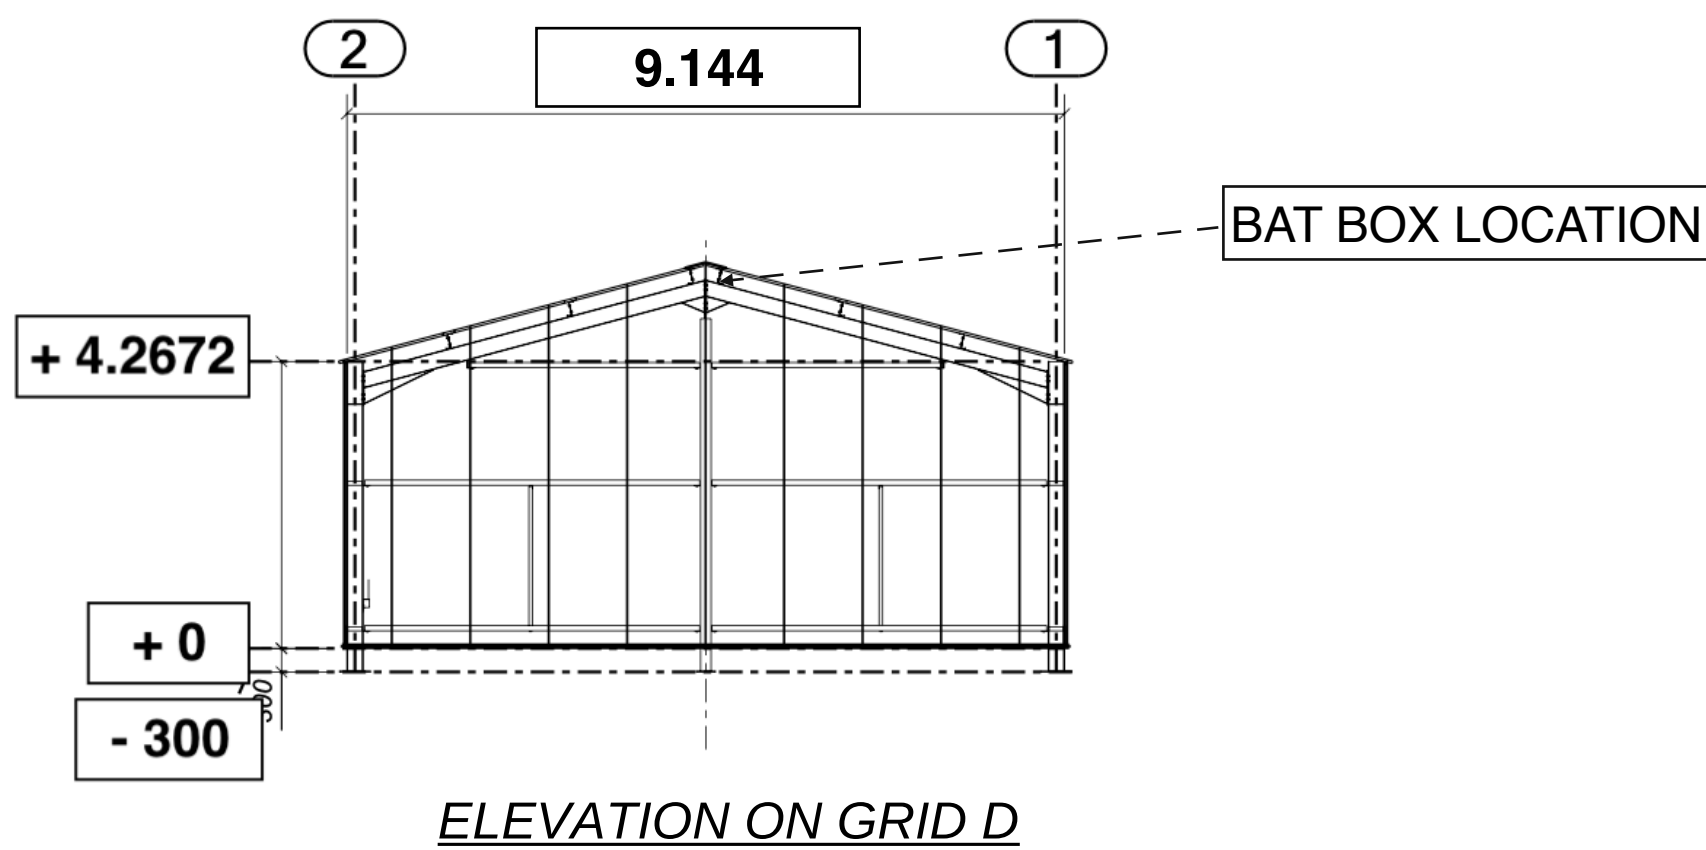
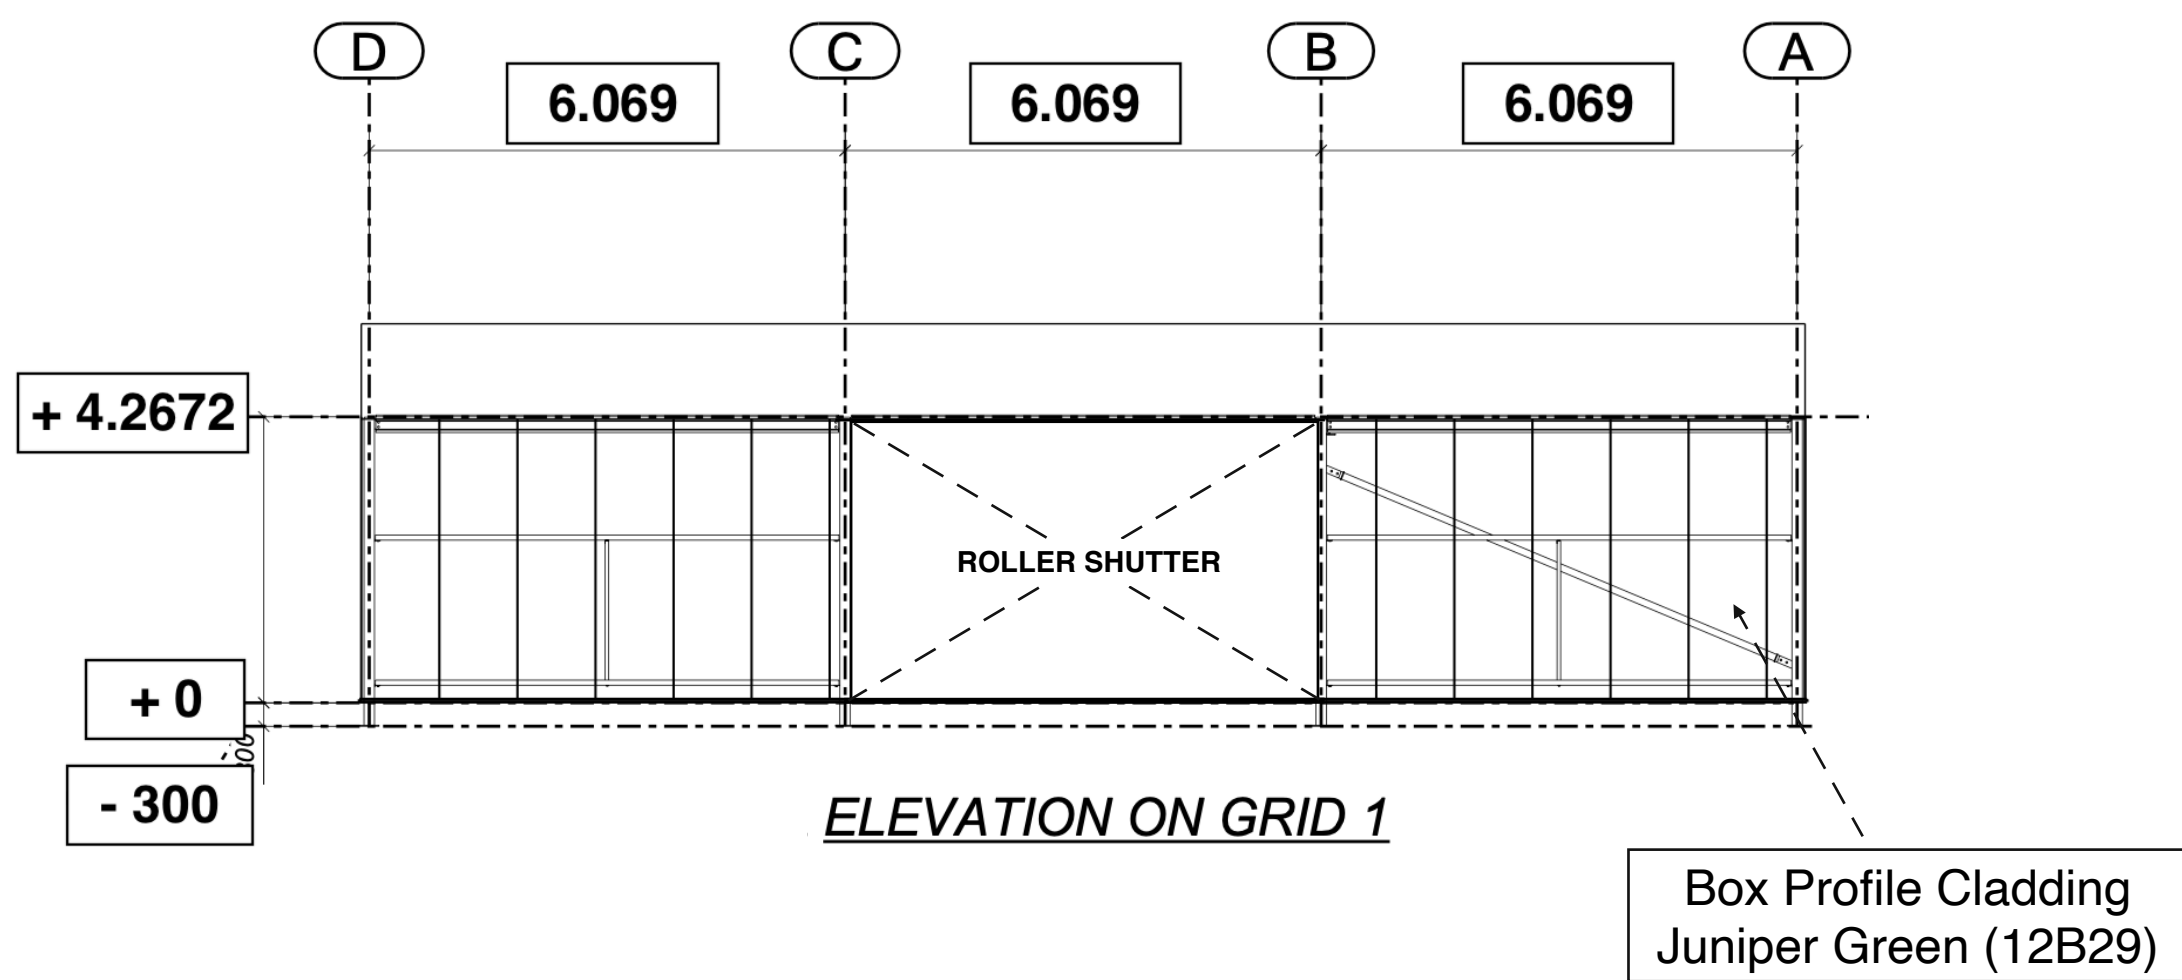


ROOF: NATURAL GREY FIBRE CEMENT SHEETS WITH 150MM OVERHANG
SIDE LAPS STITCHED @ MIN 450MM CENTRES.
6 No. GRP ROOFLIGHTS @ 1750LG INCORPORATED INTO ROOF AS SHOWN!
RIDGE & VERGE FLASHINGS COLOUR: JUNIPER GREEN (12B29).

VERTICAL CLADDING - COLOUR: JUNIPER GREEN (12B29)

0.5MM PLASTISOL COATED BOX PROFILE WALL SHEETS
ALL ELEVATIONS CLAD DOWN TO FFL EXCEPT AT OPENINGS.
ALL FLASHINGS & TRIMS COLOUR: JUNIPER GREEN (12B29).

RAINWATER GOODS - COLOUR: BLACK
2 No. RUNS OF 170MM UPVC HALF ROUND GUTTER.
2 No. 110MM DIA UPVC DOWNPIPES TO GROUND LEVEL.

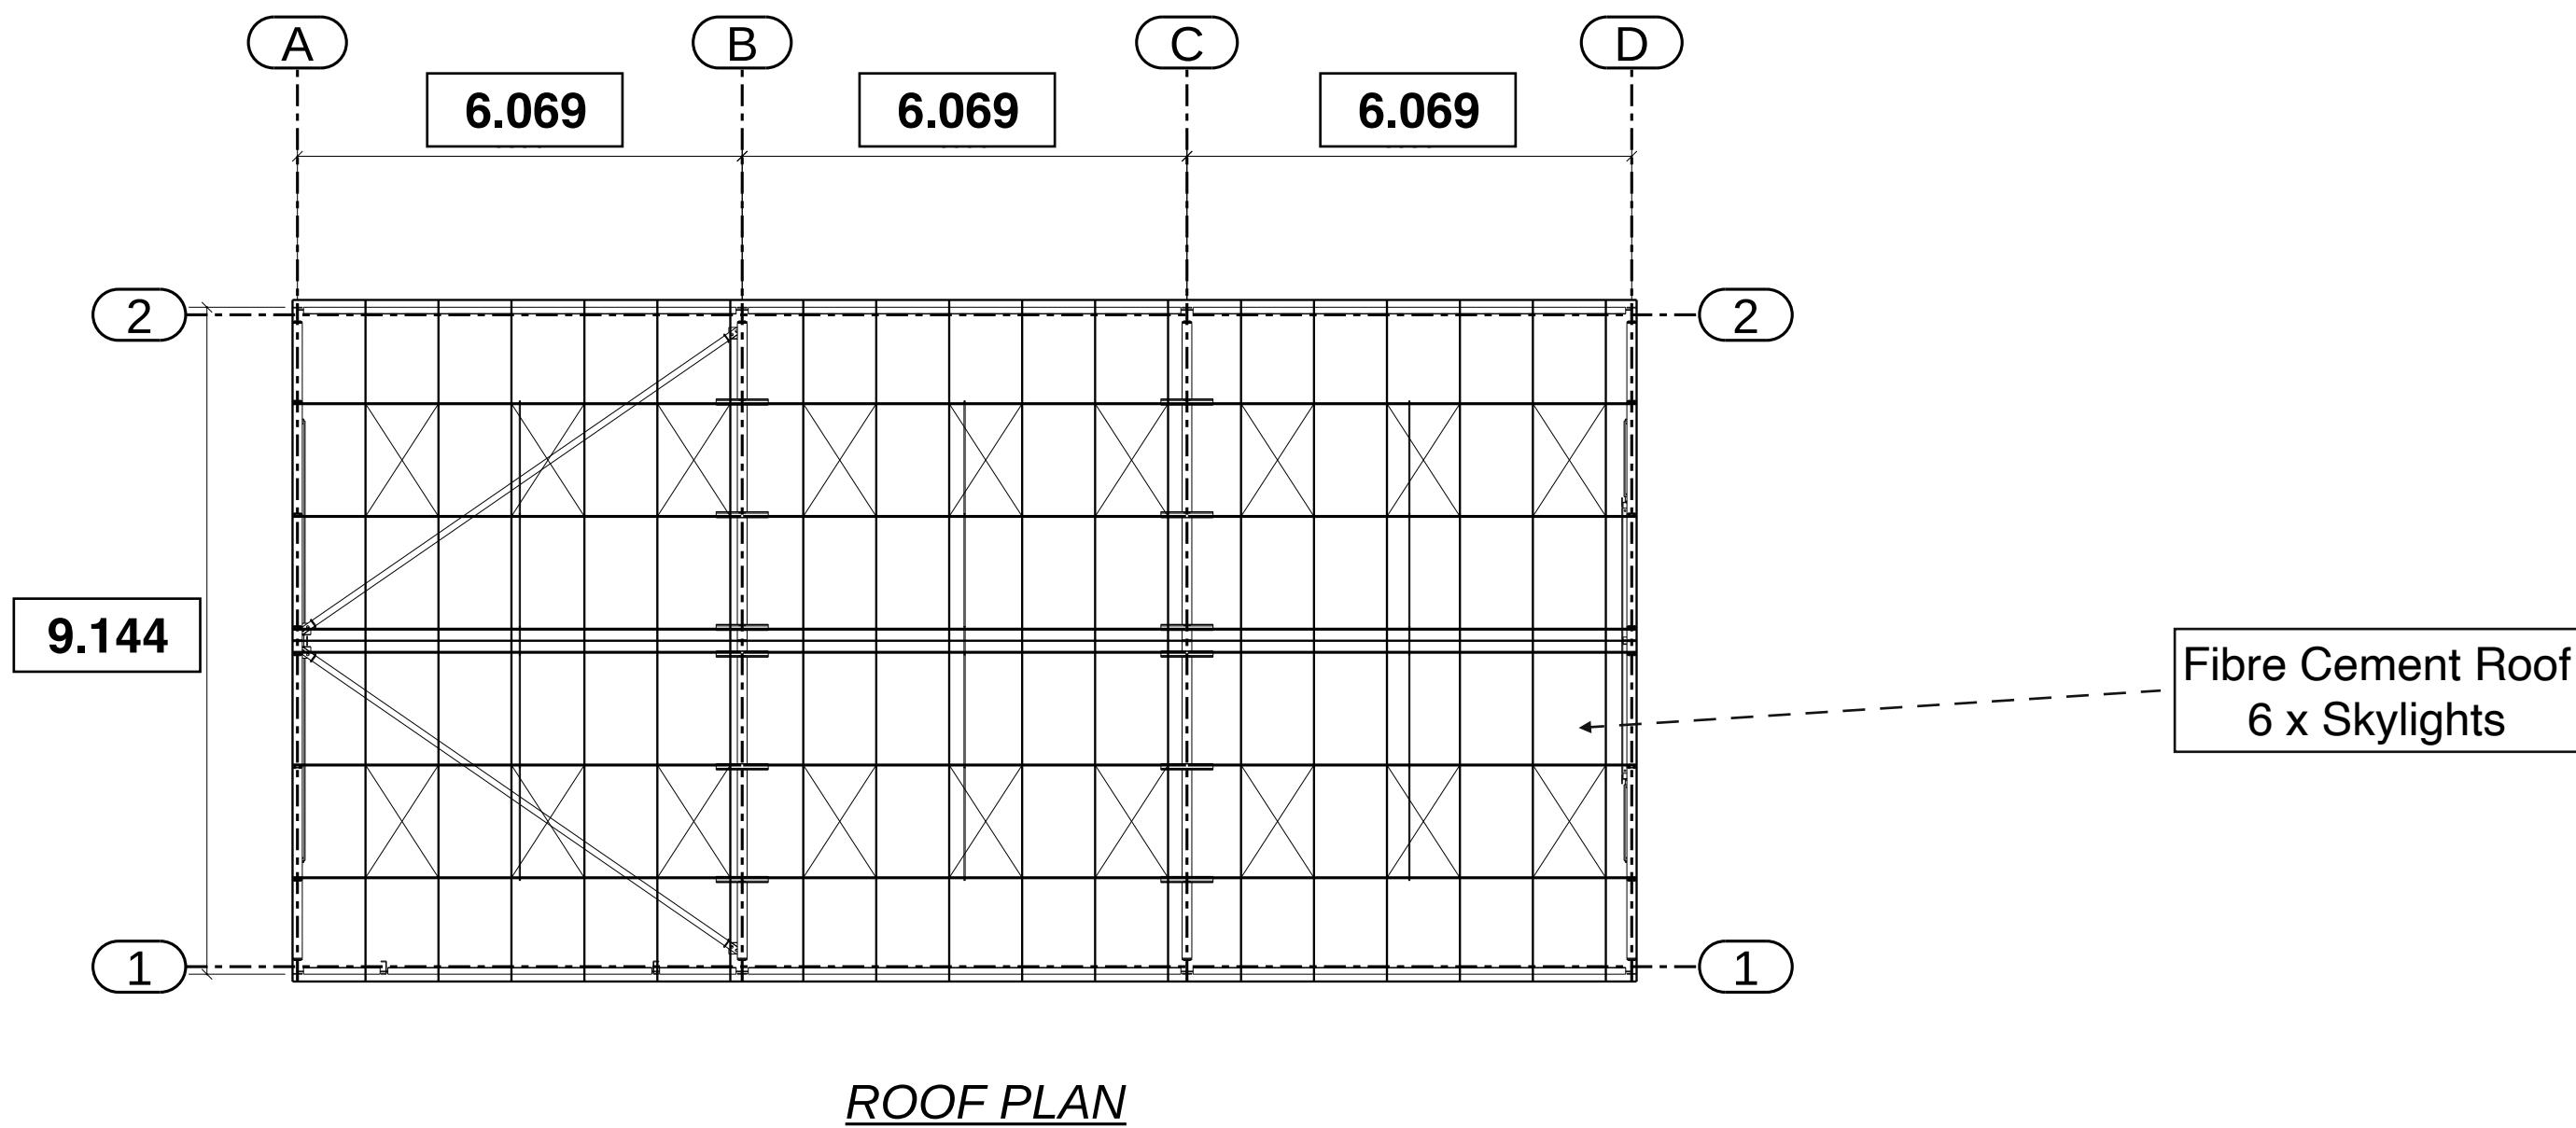

REV MARK	DESCRIPTION	By	Date	By	Date
		CREATED		CHECKED	
30ft x 60ft x 14ft STEEL PORTAL AGRICULTURAL SHED					
DIMENSIONS IN METERS - 9.144m x 18.288m x 4.267m					
DRAWING TITLE		PLANNING ARRANGEMENT			
CONTRACT		60' x 30' x 14' PORTAL			
MODELLED BY		ACO	ISSUE DATE		
CONTRACT NO		15344	SCALE 1:100		
DRAWING No		P-01	REVISION No.		