



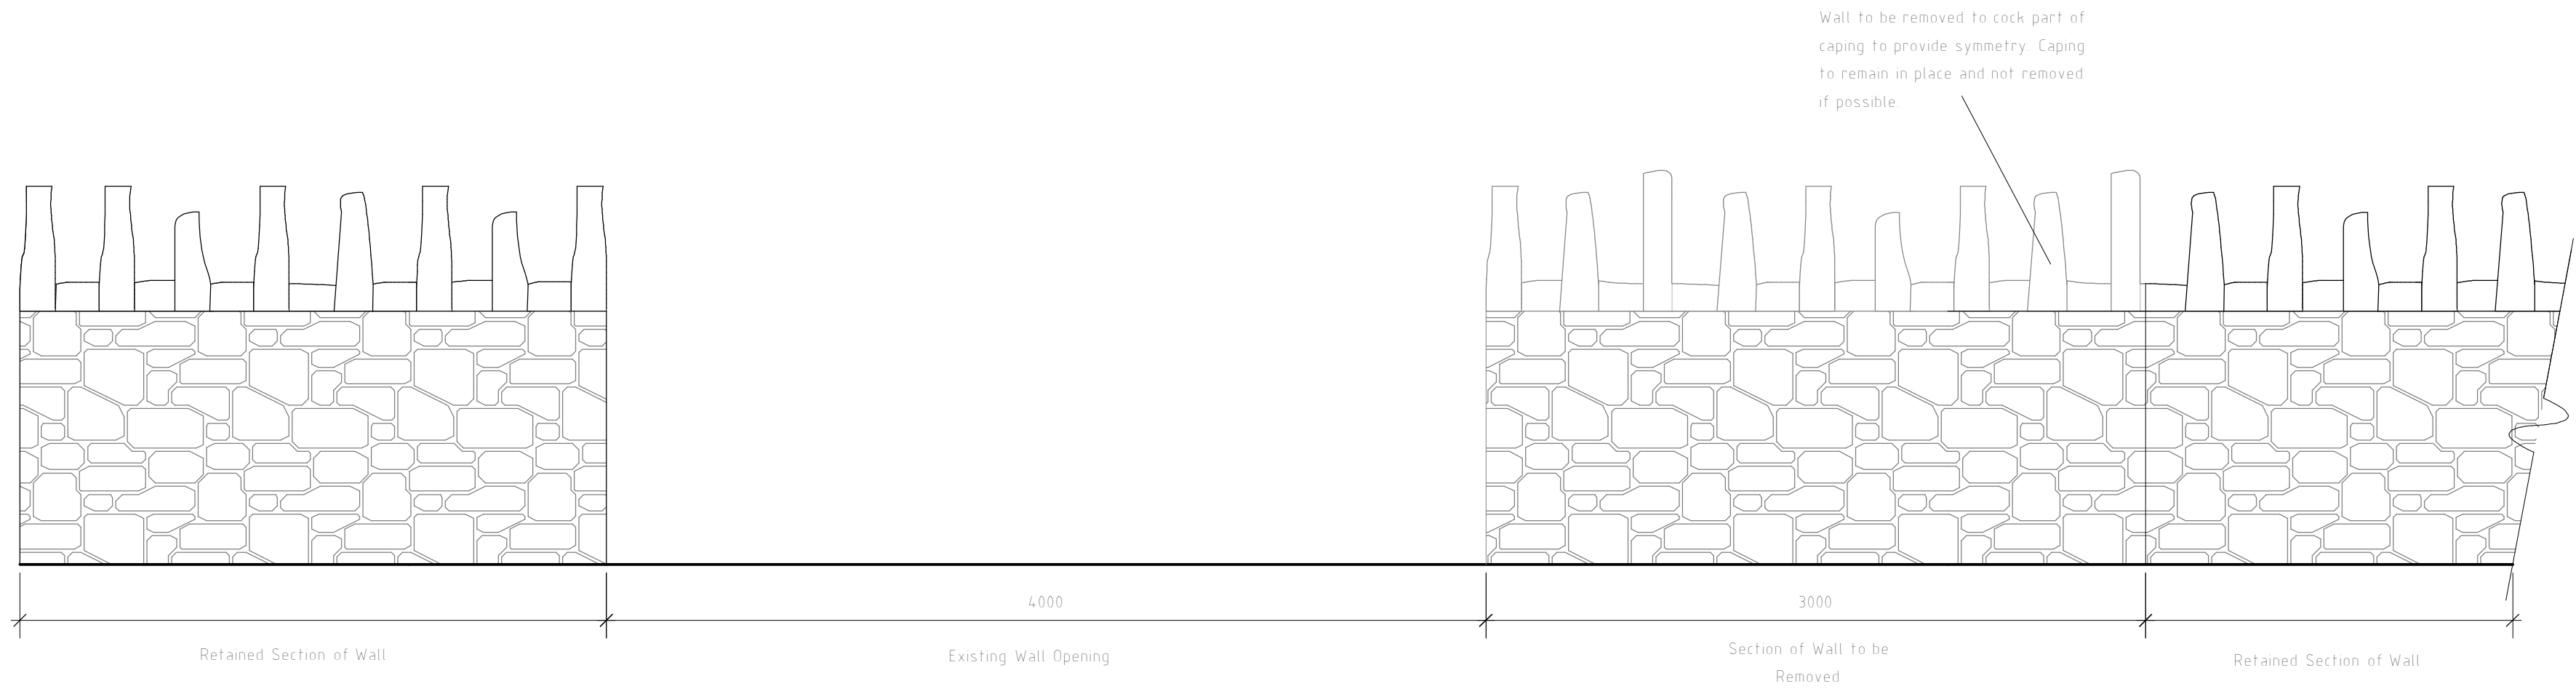

Elevation Detail 1:25

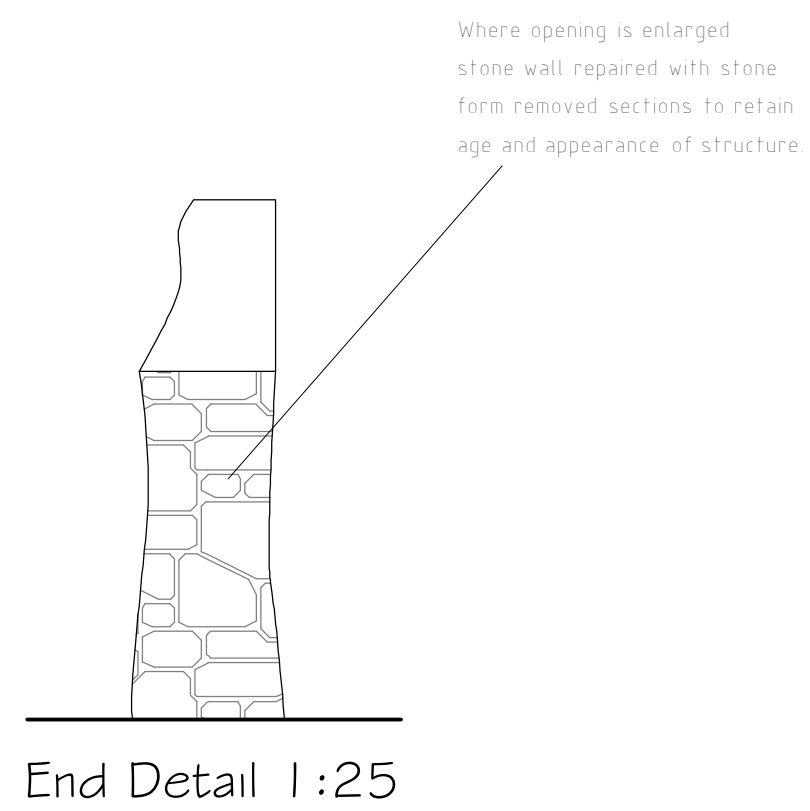

B	11/23	Design Changes	L F
A	11/23	Design Changes	L F
Rev	Date	Detail	Initial

Project:	
Proposed Dog Day Care Unit at, 17 Rhosberse Road, Coedpoeth, LL11 3BT	
Title:	Scale: (A2)
Wall Detail	1:25

Drawn By:	Date:
D.J.Edwards	Nov 2023
Drawing No:	Sheet:
H159/006	1 of 1





Office 3K4,
Redwither Business Tower,
Wrexham. LL13 9XT
Tel: 01978 356500
www.blueprintarchitectural.com
© copyright all rights reserved