
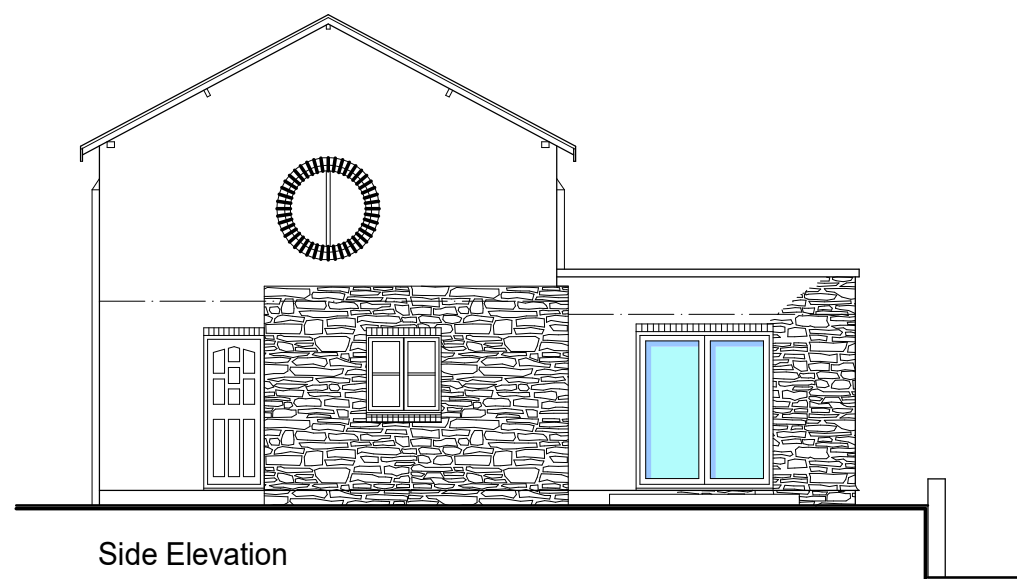


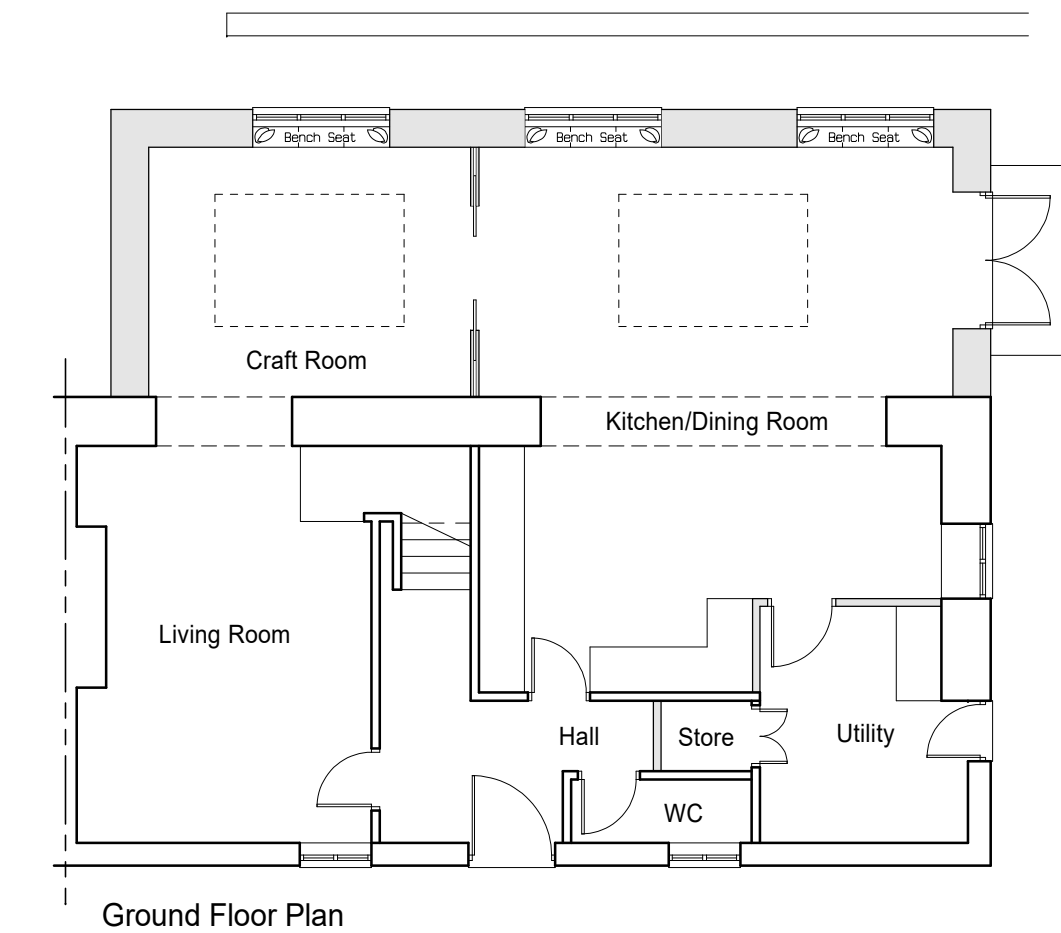

Rev.	Date	Initials	Remarks
	00-00-00	DAP	XXXX

Proposed Extension & Alterations @ 5, Rackery Hall Mews, Llay, Wrexham LL12 0QB for Mr & Mrs. Swatman		Drawn mjc Checked gws	 Paterson Macaulay & Owens Bebington Telephone 0151 334 0589 Fax 0151 334 0589 Mold Telephone 01352 755703 Fax 01352 756613 E-Mail enquiries@pmarchitects.co.uk
		Date 01/23	
		Scale 1:100	
This drawing is COPYRIGHT Contractors must check all dimensions on site Only figured dimensions are to be worked from Discrepancies must be reported immediately to the Architects before proceeding		Job no 5167	Dwg no P01
		Rev B	