


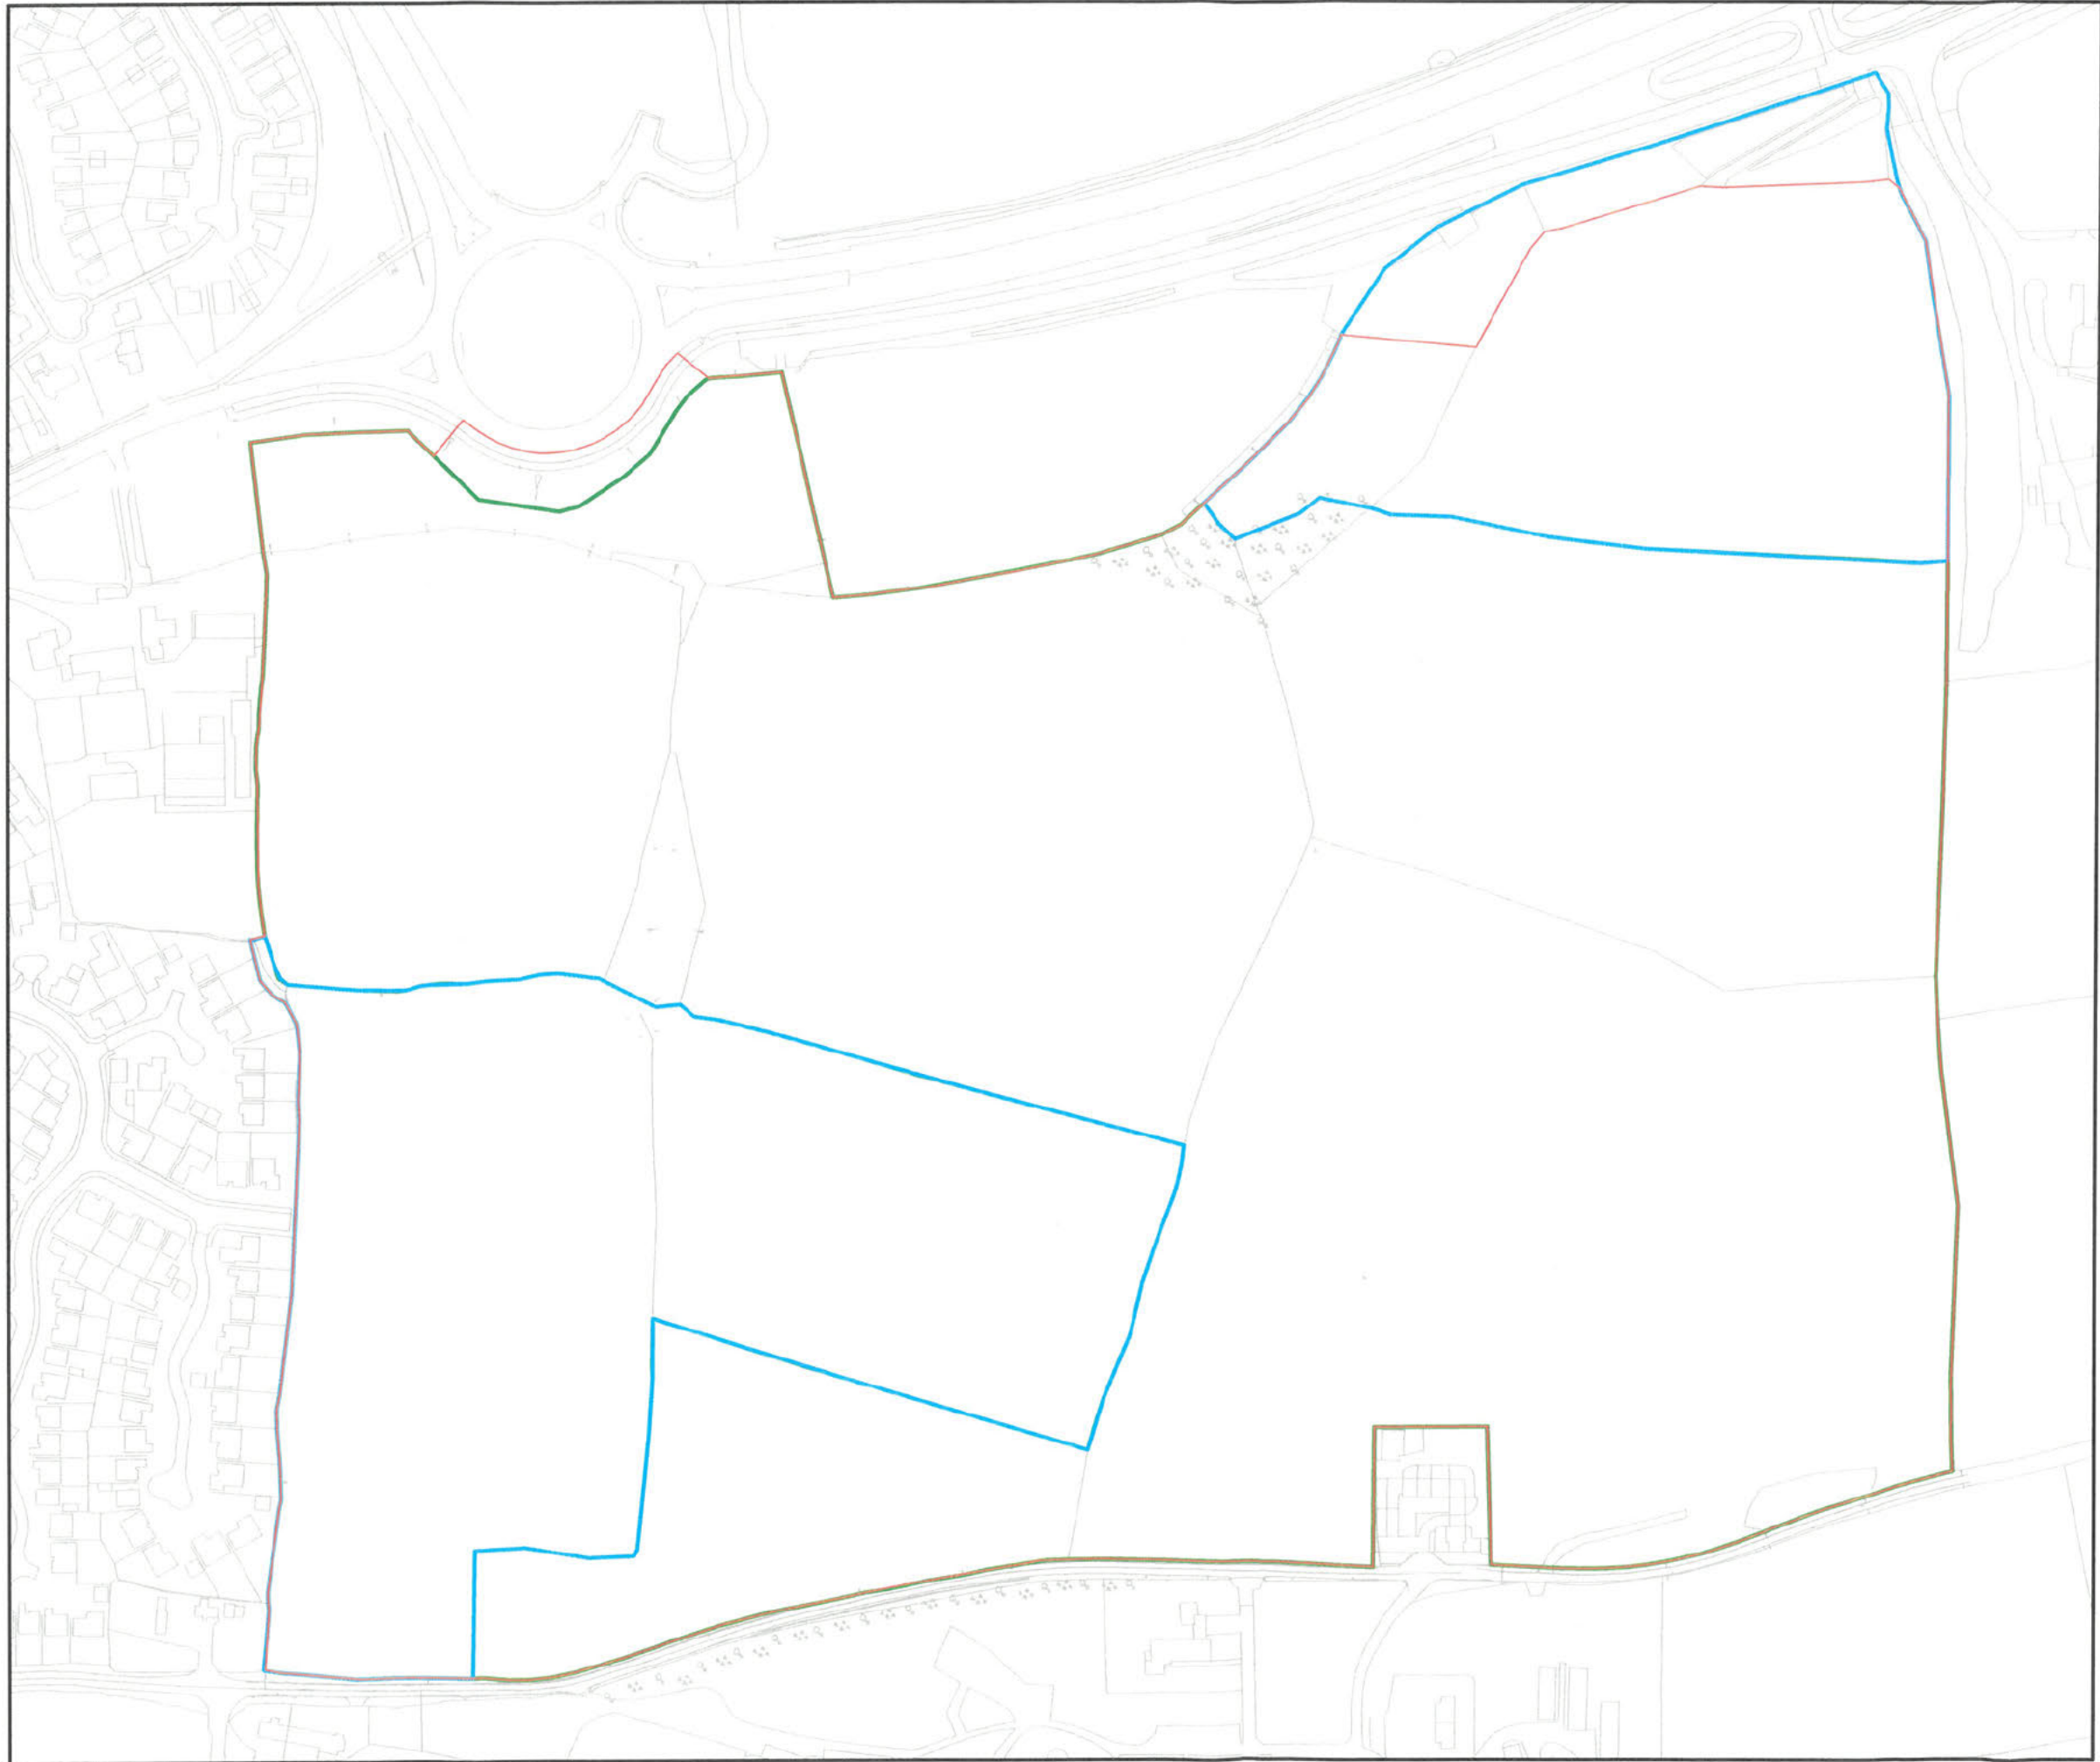

The scaling of this drawing cannot be assured

Revision	Date	Dwn	Ckd

LEGEND

- Site Boundary
- First Owner (CYM647346)
- Second Owner (WA675912)



FIGURE 1

Project
Hold Road, Wrexham

Drawing Title
Land Ownership Plan

Date	Scale	Drawn by	Check by
20.07.22	1:2500	AT	-
Project No	Drawing No	Revision	
23774	01	-	

BARTON WILLMORE now **Stantec**

Town Planning • Master Planning & Urban Design • Architecture •
Landscape Planning & Design • Infrastructure & Environmental Planning •
Heritage • Graphic Communication •
Communications & Engagement • Development Economics

DRAFT bartonwillmore.co.uk



Offices at Birmingham Bristol Cambridge Cardiff Ebbw Vale Edinburgh
Glasgow Leeds London Manchester Newcastle Reading Southampton

