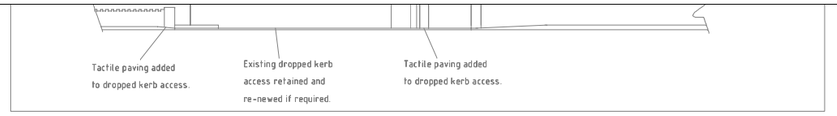

Access Elevation 1 : 100

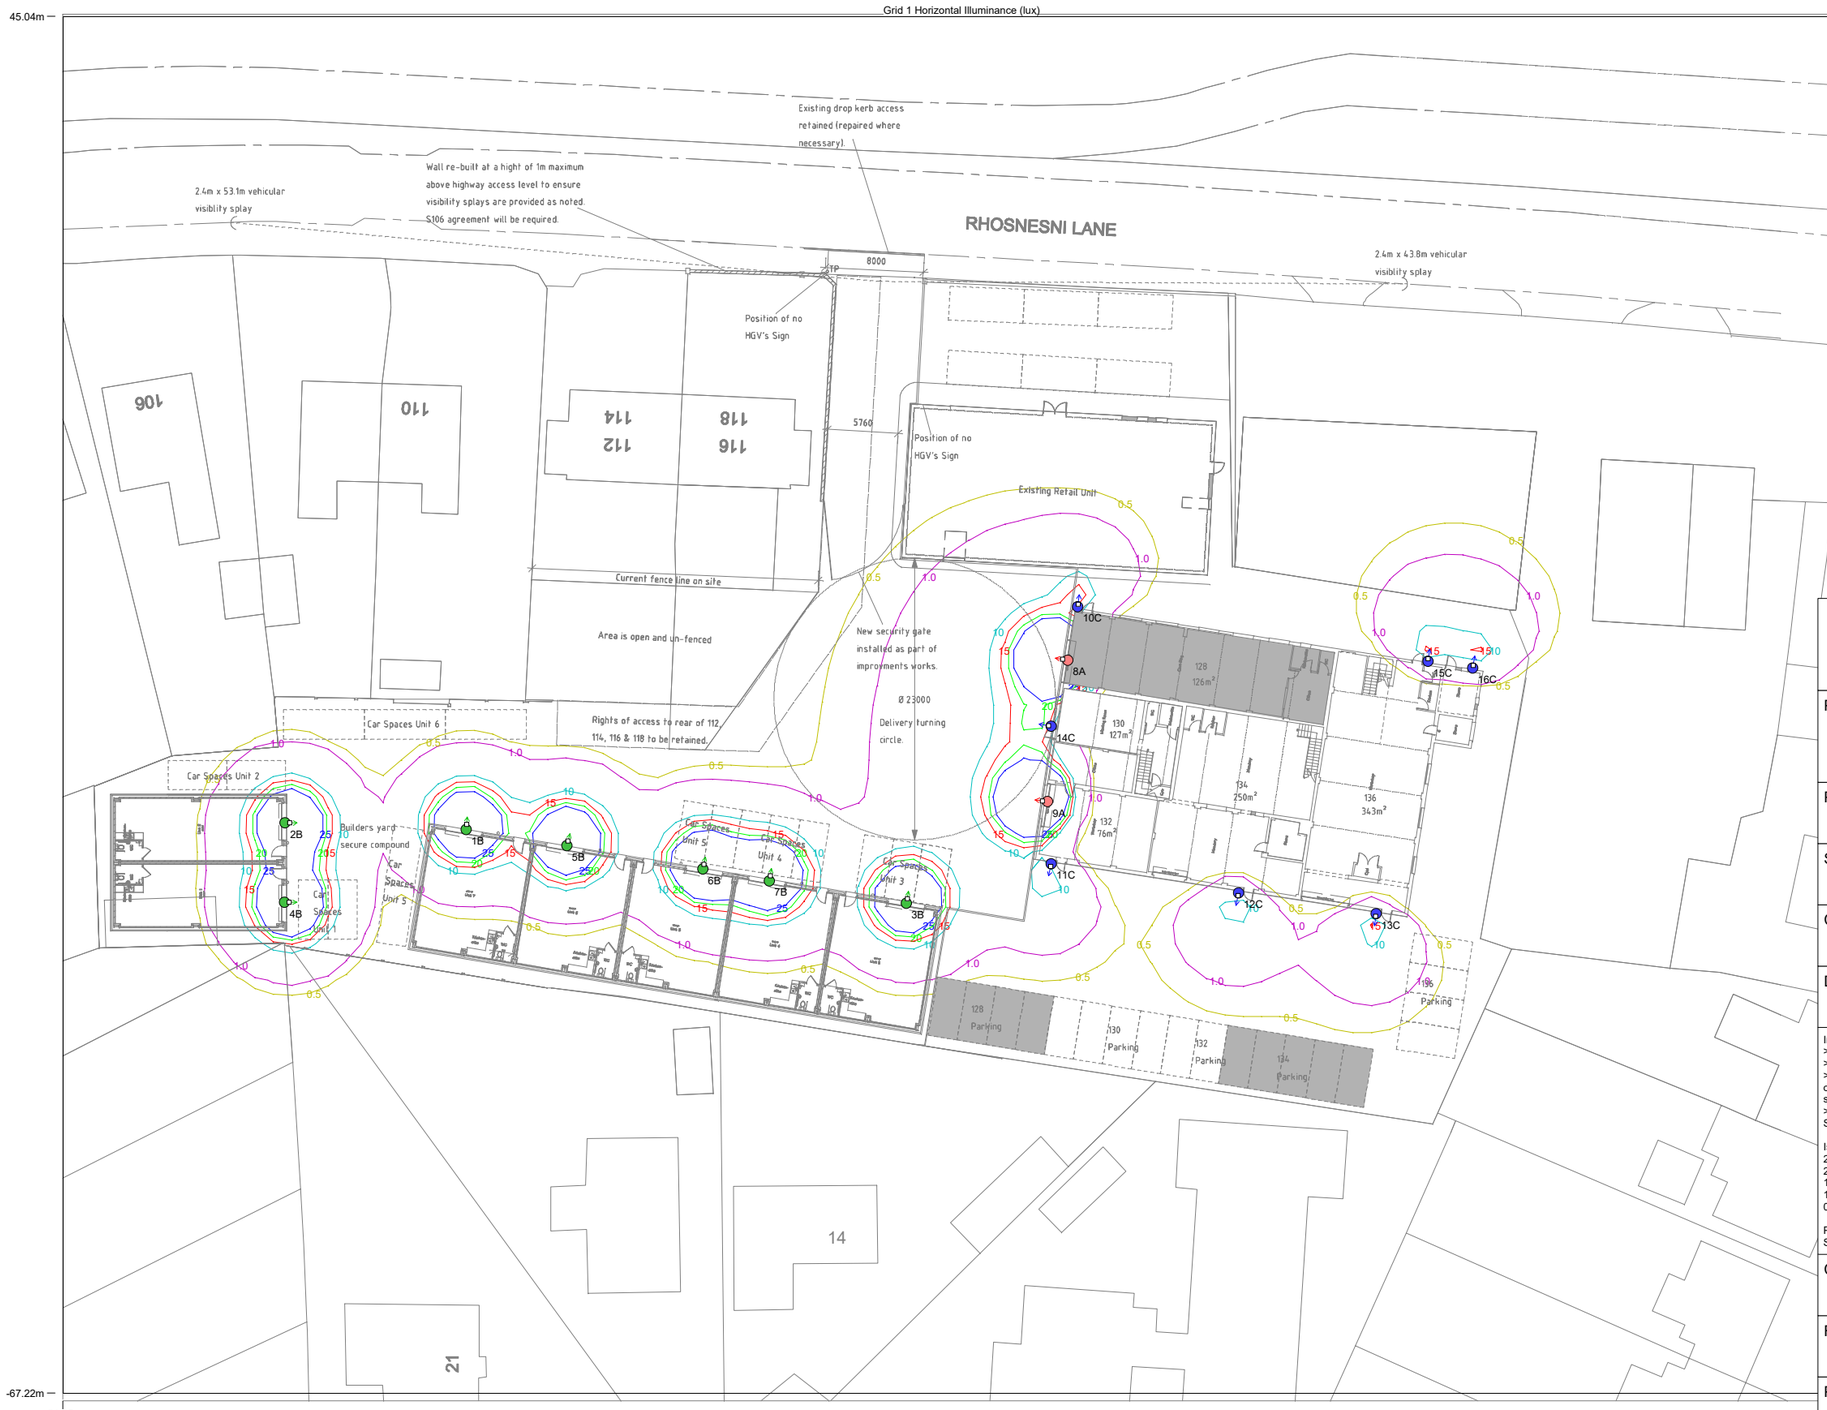

Site Plan 1:250

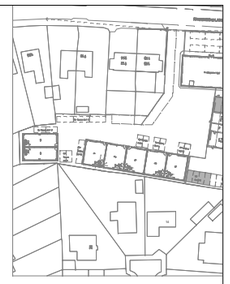

Location Plan 1 : 1250

DFL
·LIGHTING DESIGN·ELECTRICAL·SMART CITIES·
ENERGY REDUCTION·LIGHTING IMPACT

PROJECT NAME:
Rhosnesni Lane

PROJECT No:
3401-DFL-ELG-XX-LD-EO-13001

SCALE:	DATE:
1:500	**11 April 2024**

CALCULATION:
Horizontal Illuminance (lux)

DESIGNER:
DFL-UK (SP)

Indicative light spill diagram.
> Not for construction.
> Initial light levels shown.
> Light spill diagram does not consider blocking or shading effects of light limiting objects and represents worst-case horizontal light spill at ground floor level.
> Light spill diagram to be read in conjunction with Lighting Strategy:3401-DFL-ELG-XX-RP-EO-13001-S3

Isolux contours shown:
25 Lux: Blue
20 Lux: Green
15 Lux: Red
1.0 Lux: Purple
0.5 Lux: Yellow

Page Size: A3
Scale: 1:500

CHECKED BY:	APPROVED BY:
AJB	**AL**

REVISION:	SUITABILITY:
P01	**S3**

PREPARED BY:

DFL-UK
+44 (0)1962 855080
17/18 City Business Centre,
Winchester Hants,
SO23 7TA.
e-mail: info@dfl-uk.com
website: www.dfl-uk.com

8514910981