


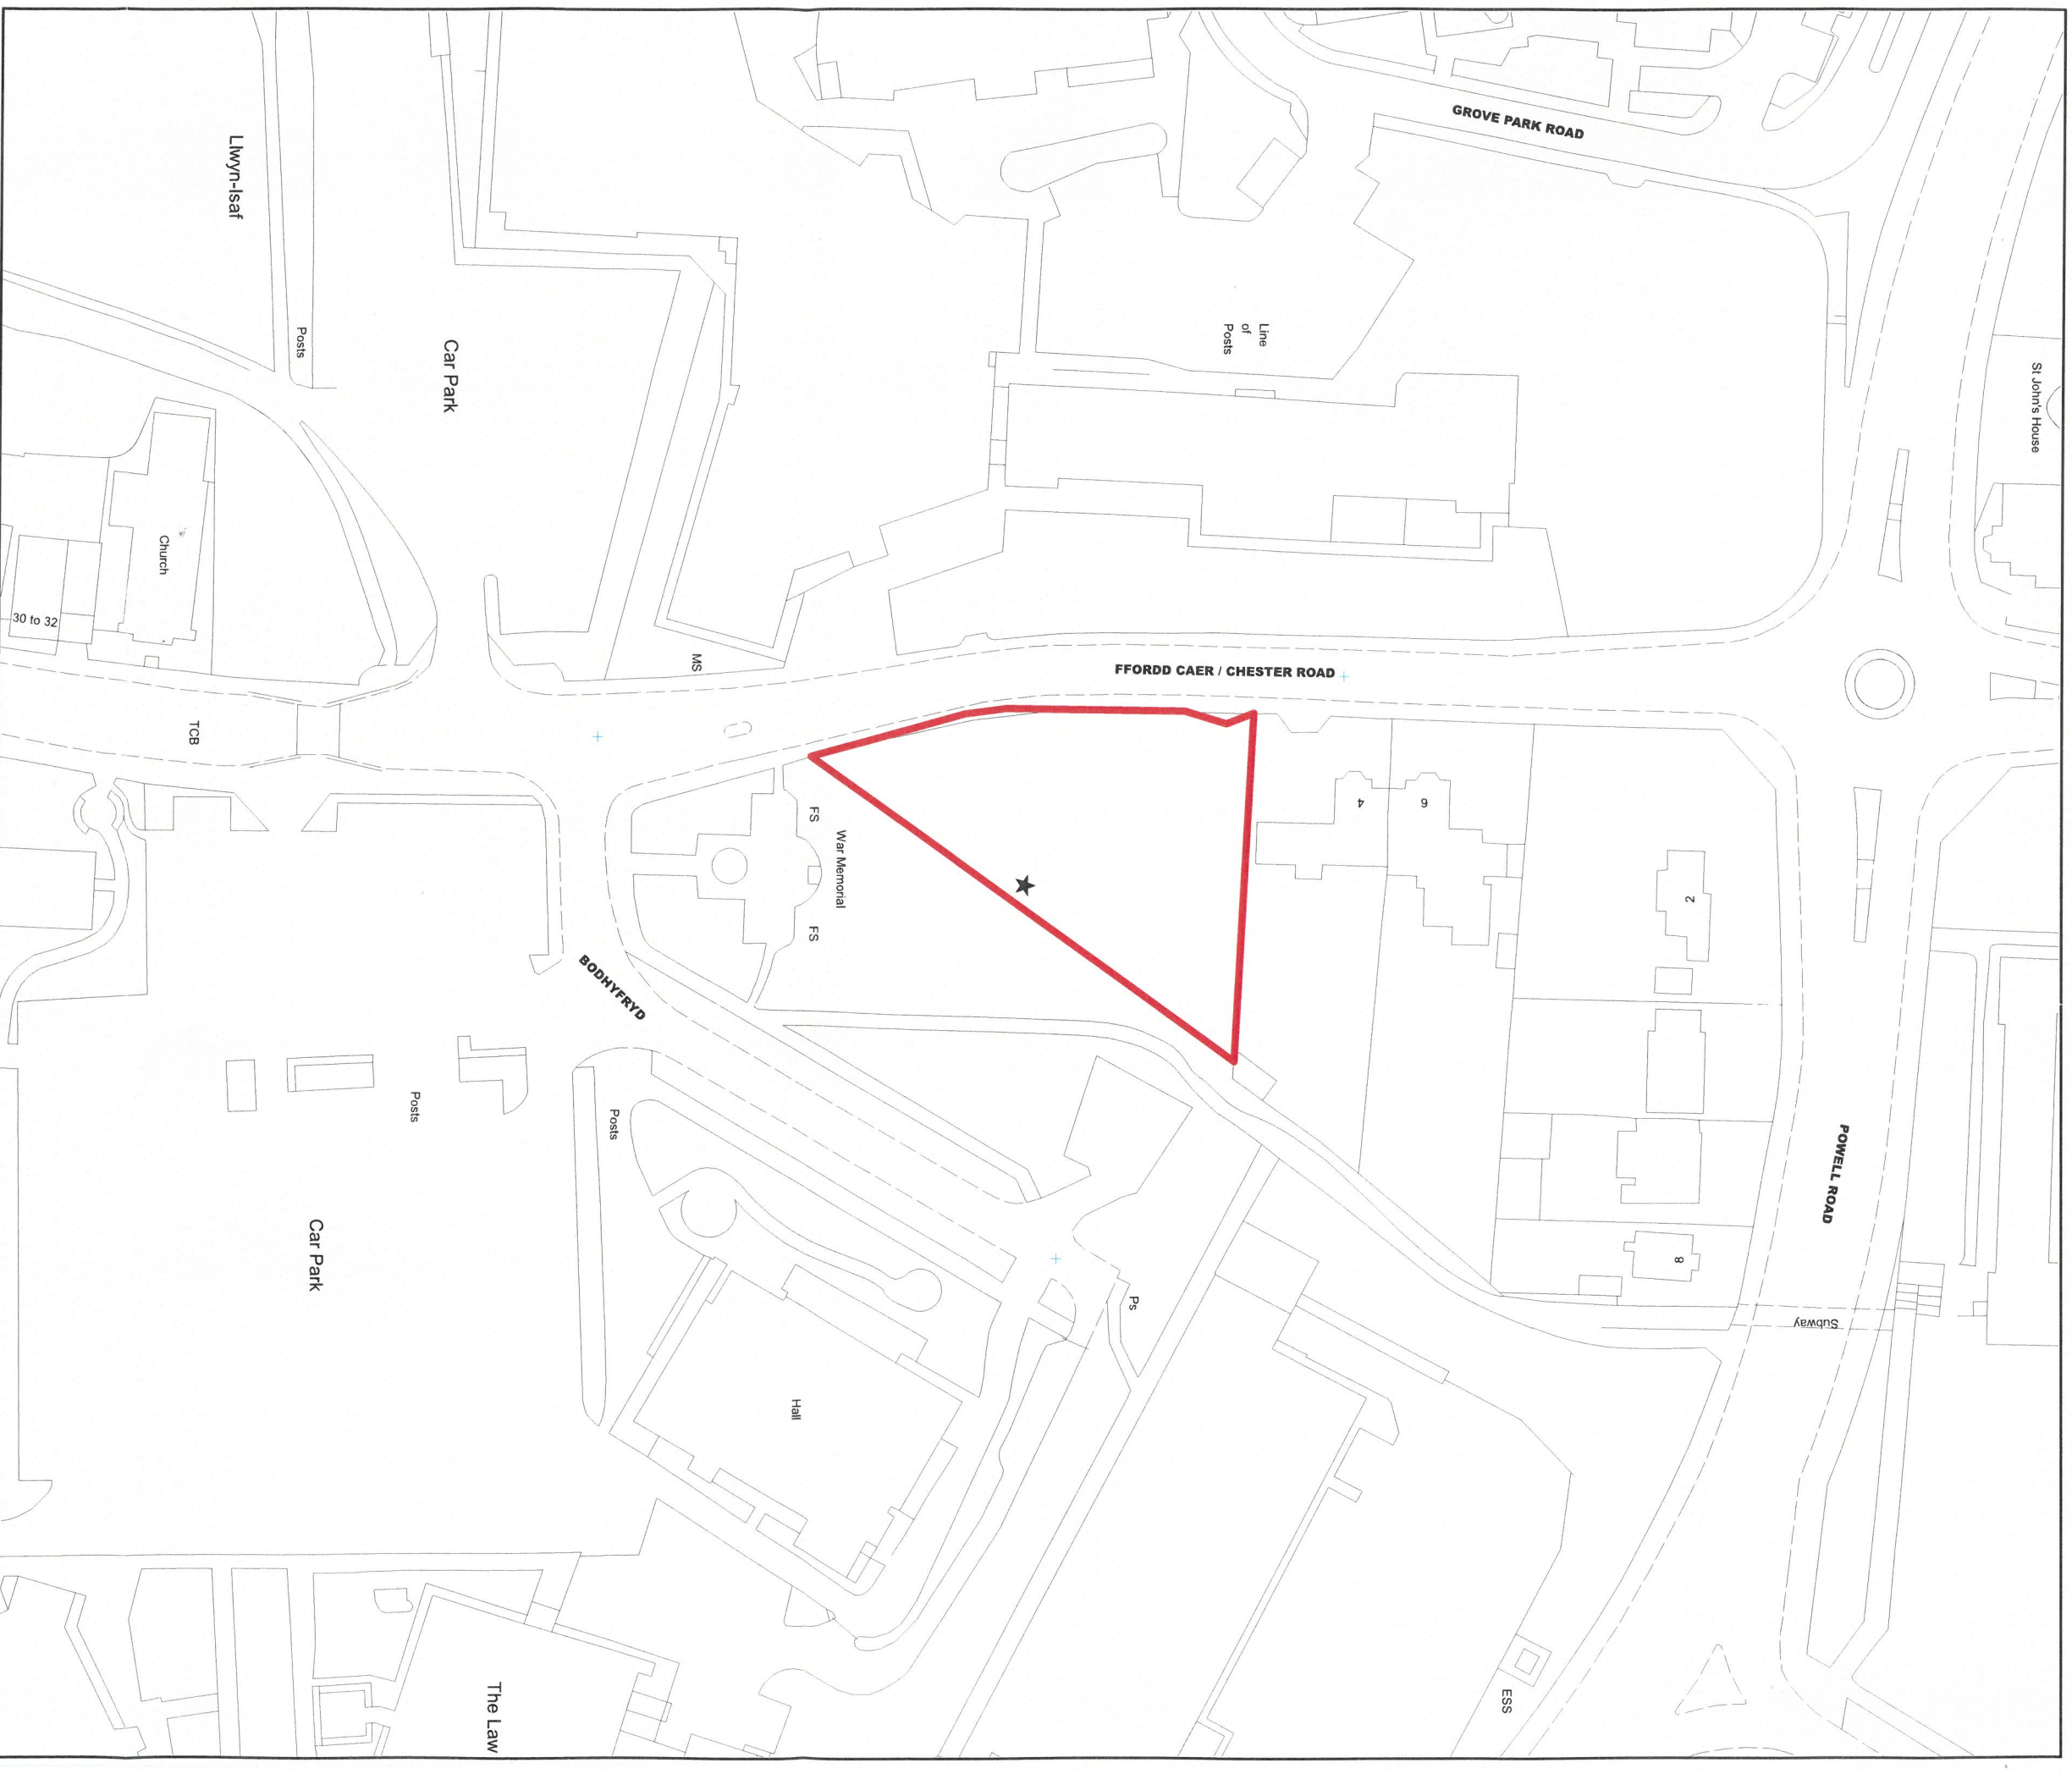

© Crown copyright. All rights reserved. 100023429. 2019

HEAD OF ECONOMY AND PLANNING
PLANNING DEPARTMENT
LAMBPIST STREET
WREXHAM
LL11 1AR

Town and Country Planning Act 1990
Section 106 Obligation



P/2021/0313
EBENESER CHAPEL
2 CHESTER ROAD
WREXHAM

11 DECEMBER 2023
SCALE 1:1250
SJ3350