



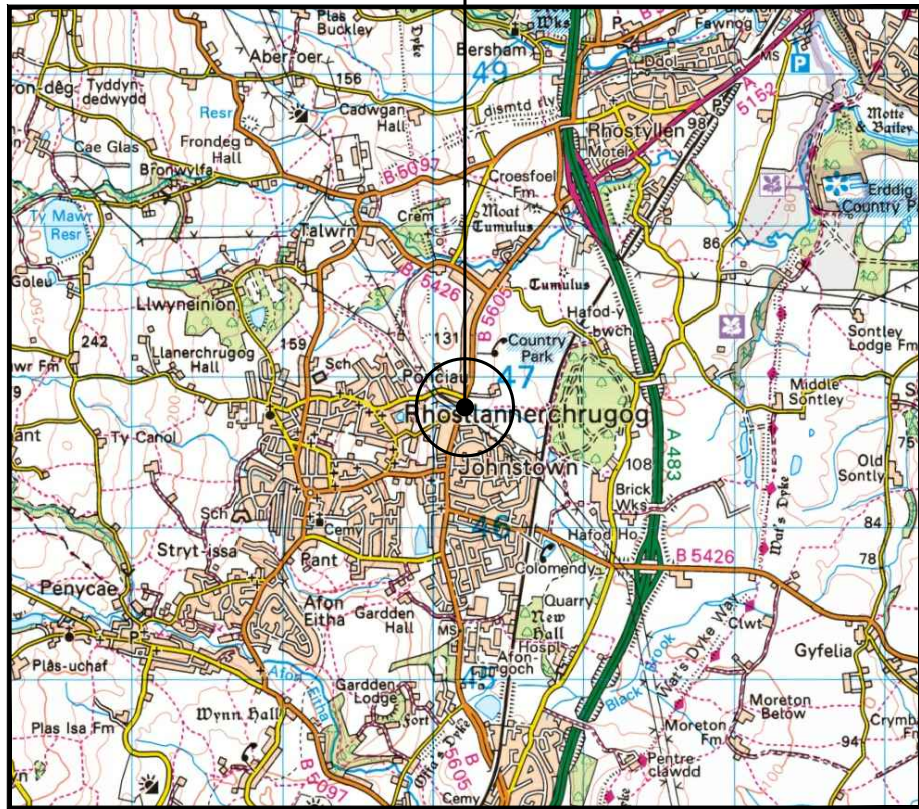


SITE LOCATION
(Scale 1:50000)
Ordnance Survey map extract
based upon Landranger map series
with the permission of the controller of
Her Majesty's Stationery Office
Licence no. 100052104
Crown copyright.

0 500 1000 1500 2000 2500m
1:50000



SITE PHOTOGRAPH

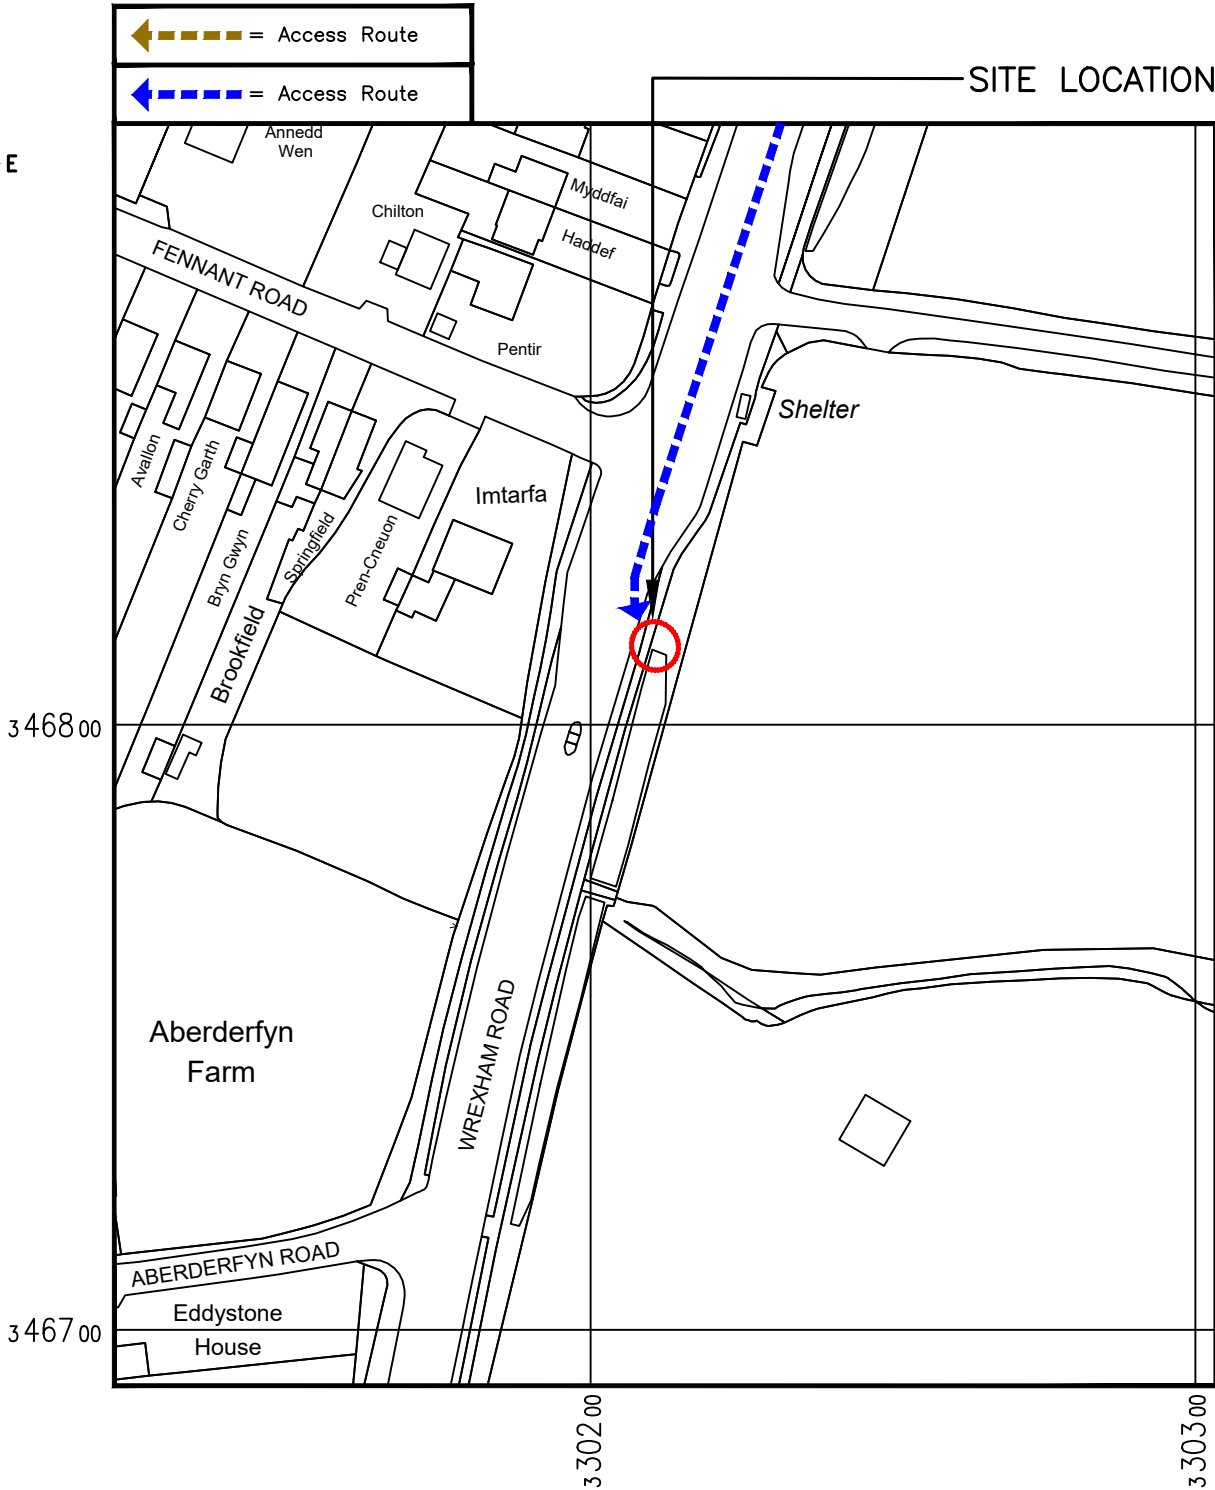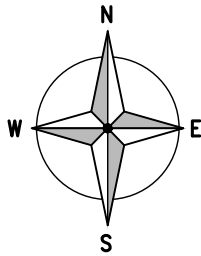

DETAILED SITE LOCATION
(Scale 1:1250)

Based upon Ordnance Survey map extract
with the permission of the Controller of
Her Majesty's Stationery Office.
Crown copyright.
Licence No. 100052104

0 12.5 25 37.5 50 62.5m
1:1250

ALL DIMENSIONS ARE IN mm UNLESS NOTED OTHERWISE

N.G.R E: 330211 N: 346813

DIRECTIONS TO SITE:
HEAD NORTHEAST TOWARD WREXHAM
RD/A5152. TURN RIGHT ONTO WREXHAM
RD/A5152. AT THE ROUNDABOUT, TAKE THE
2ND EXIT ONTO WREXHAM RD/B5605.
DESTINATION WILL BE ON THE LEFT.

A	Issued for Approval	CDN	DVH	28.11.23
REV	MODIFICATION	BY	CH	DATE



WHP Telecoms Ltd
Faraday Court
401 Faraday Street
Birchwood Park
Warrington WA3 6GA
Tel: 01925 424100 Fax: 01925 424101
e-mail: info@whptelecoms.com



cornerstone

Cell Name	Opt.
WREXHAM ROAD SW	A

Cell ID No		
CORNERSTONE	VMO2	VF
30800100	N/A	23547_0

Site Address / Contact Details

WREXHAM ROAD
JOHNSTOWN
WREXHAM
DENBIGHSHIRE
LL14 1PG

Drawing Title: SITE LOCATION MAPS

Purpose of issue:	PLANNING	Dwg Rev:
Drawing Number:	100	A

Surveyed By:	Original Sheet Size:	Pack Issue:
CB	A3	

Drawn:	Date:	Checked:	Date:	
CDN	28.11.23	DVH	28.11.23	B

The drawings comply with VF Standard ICNIRP guidelines, under configuration VM7F
Designed in accordance with Cornerstone documents: SDN0009v6.0