




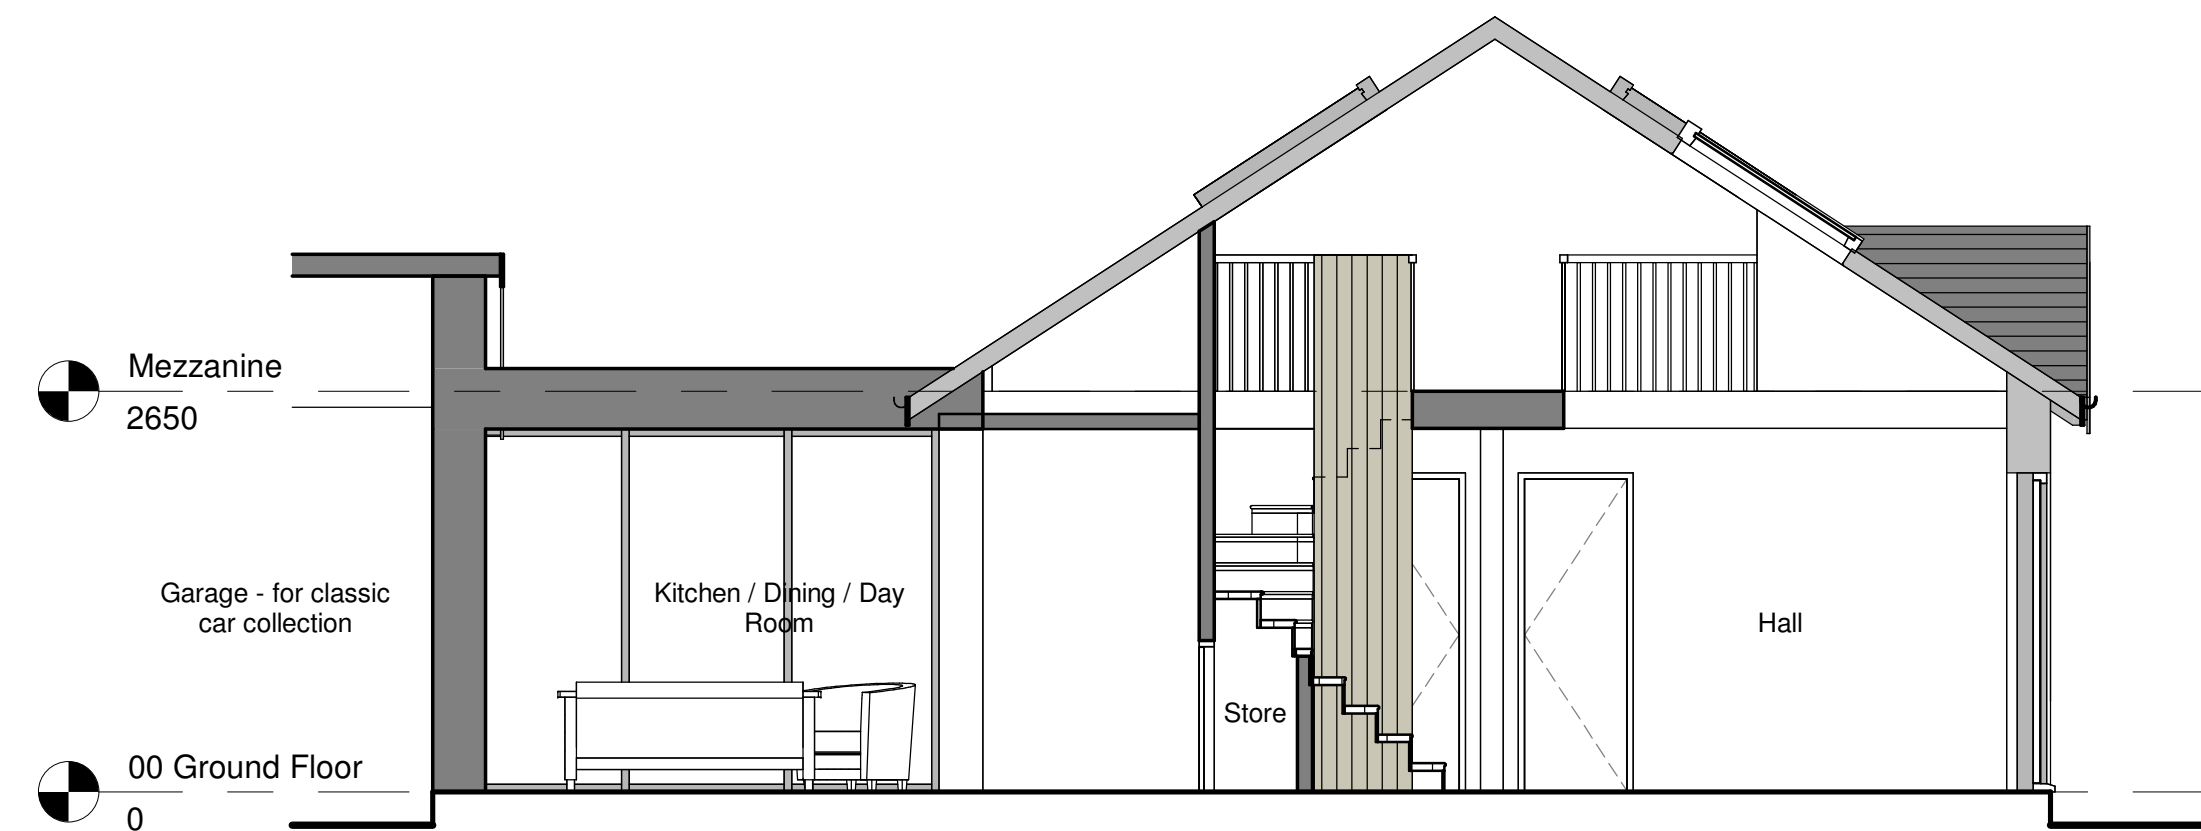


Section A
1 : 50

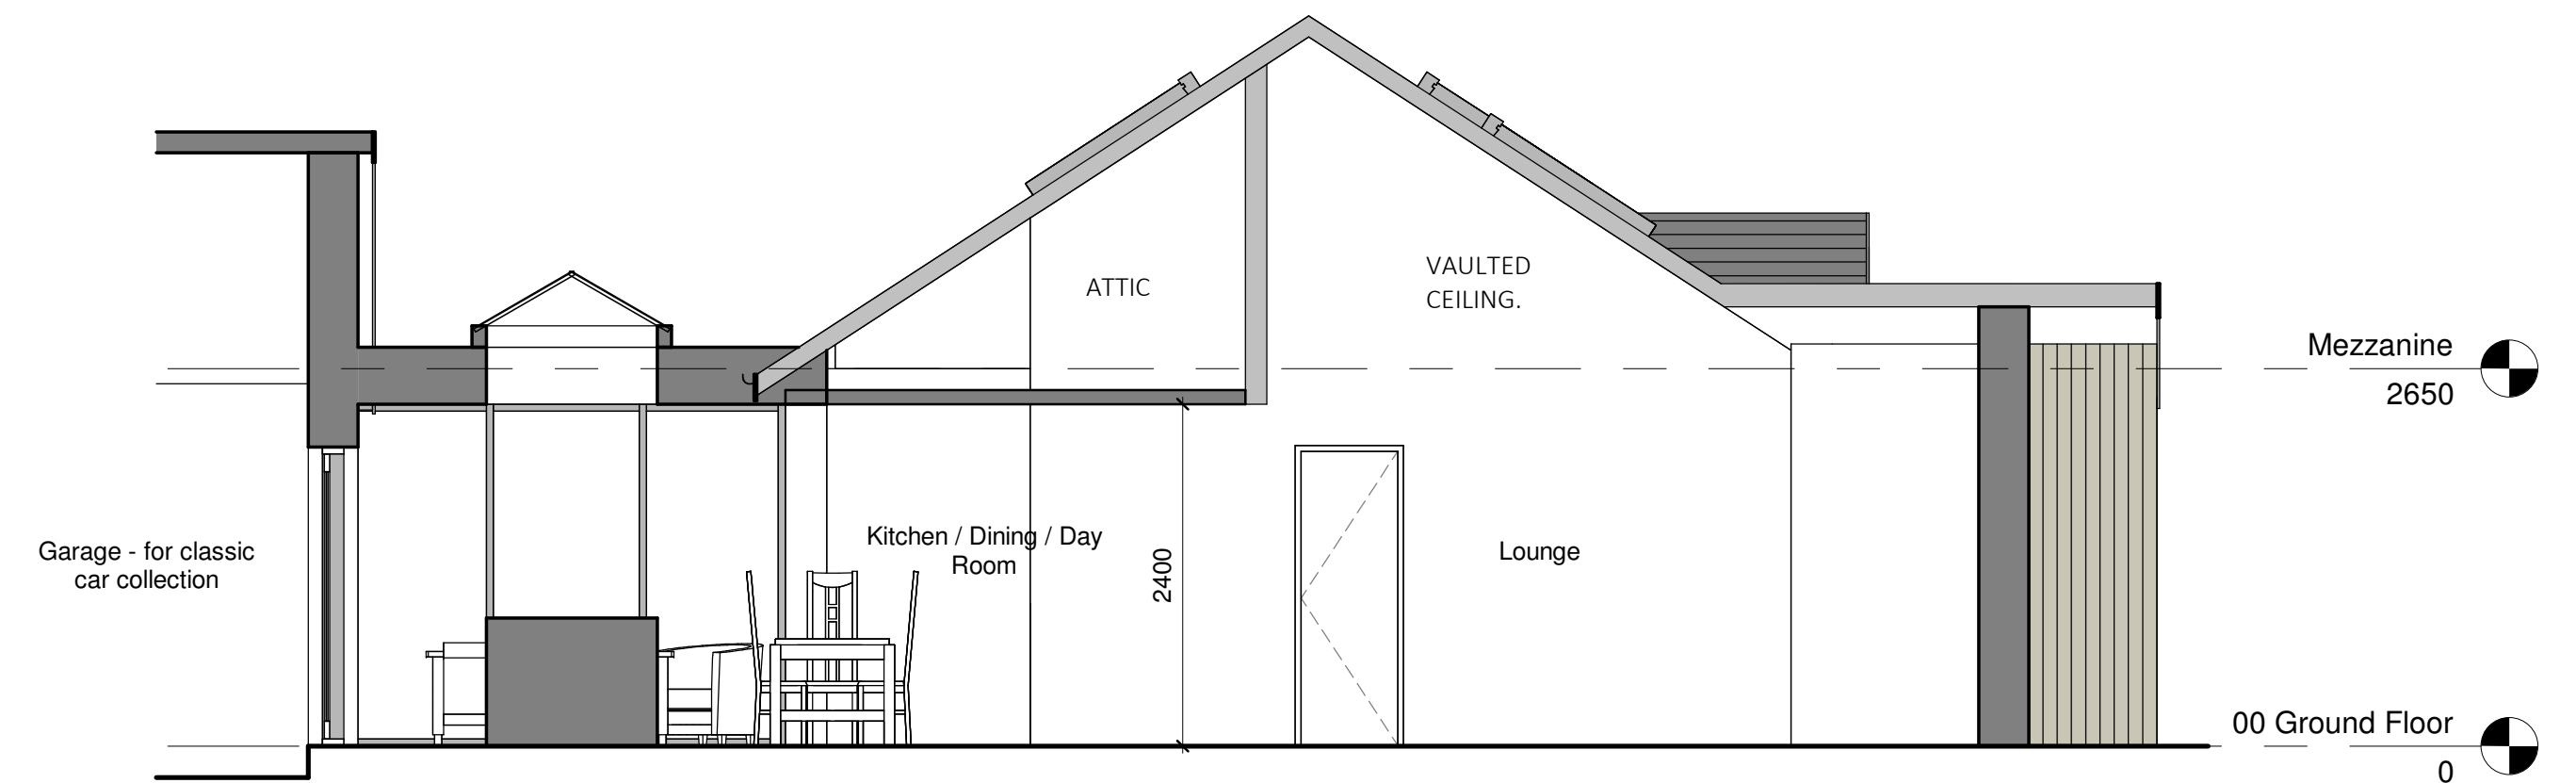

Section B
1 : 50

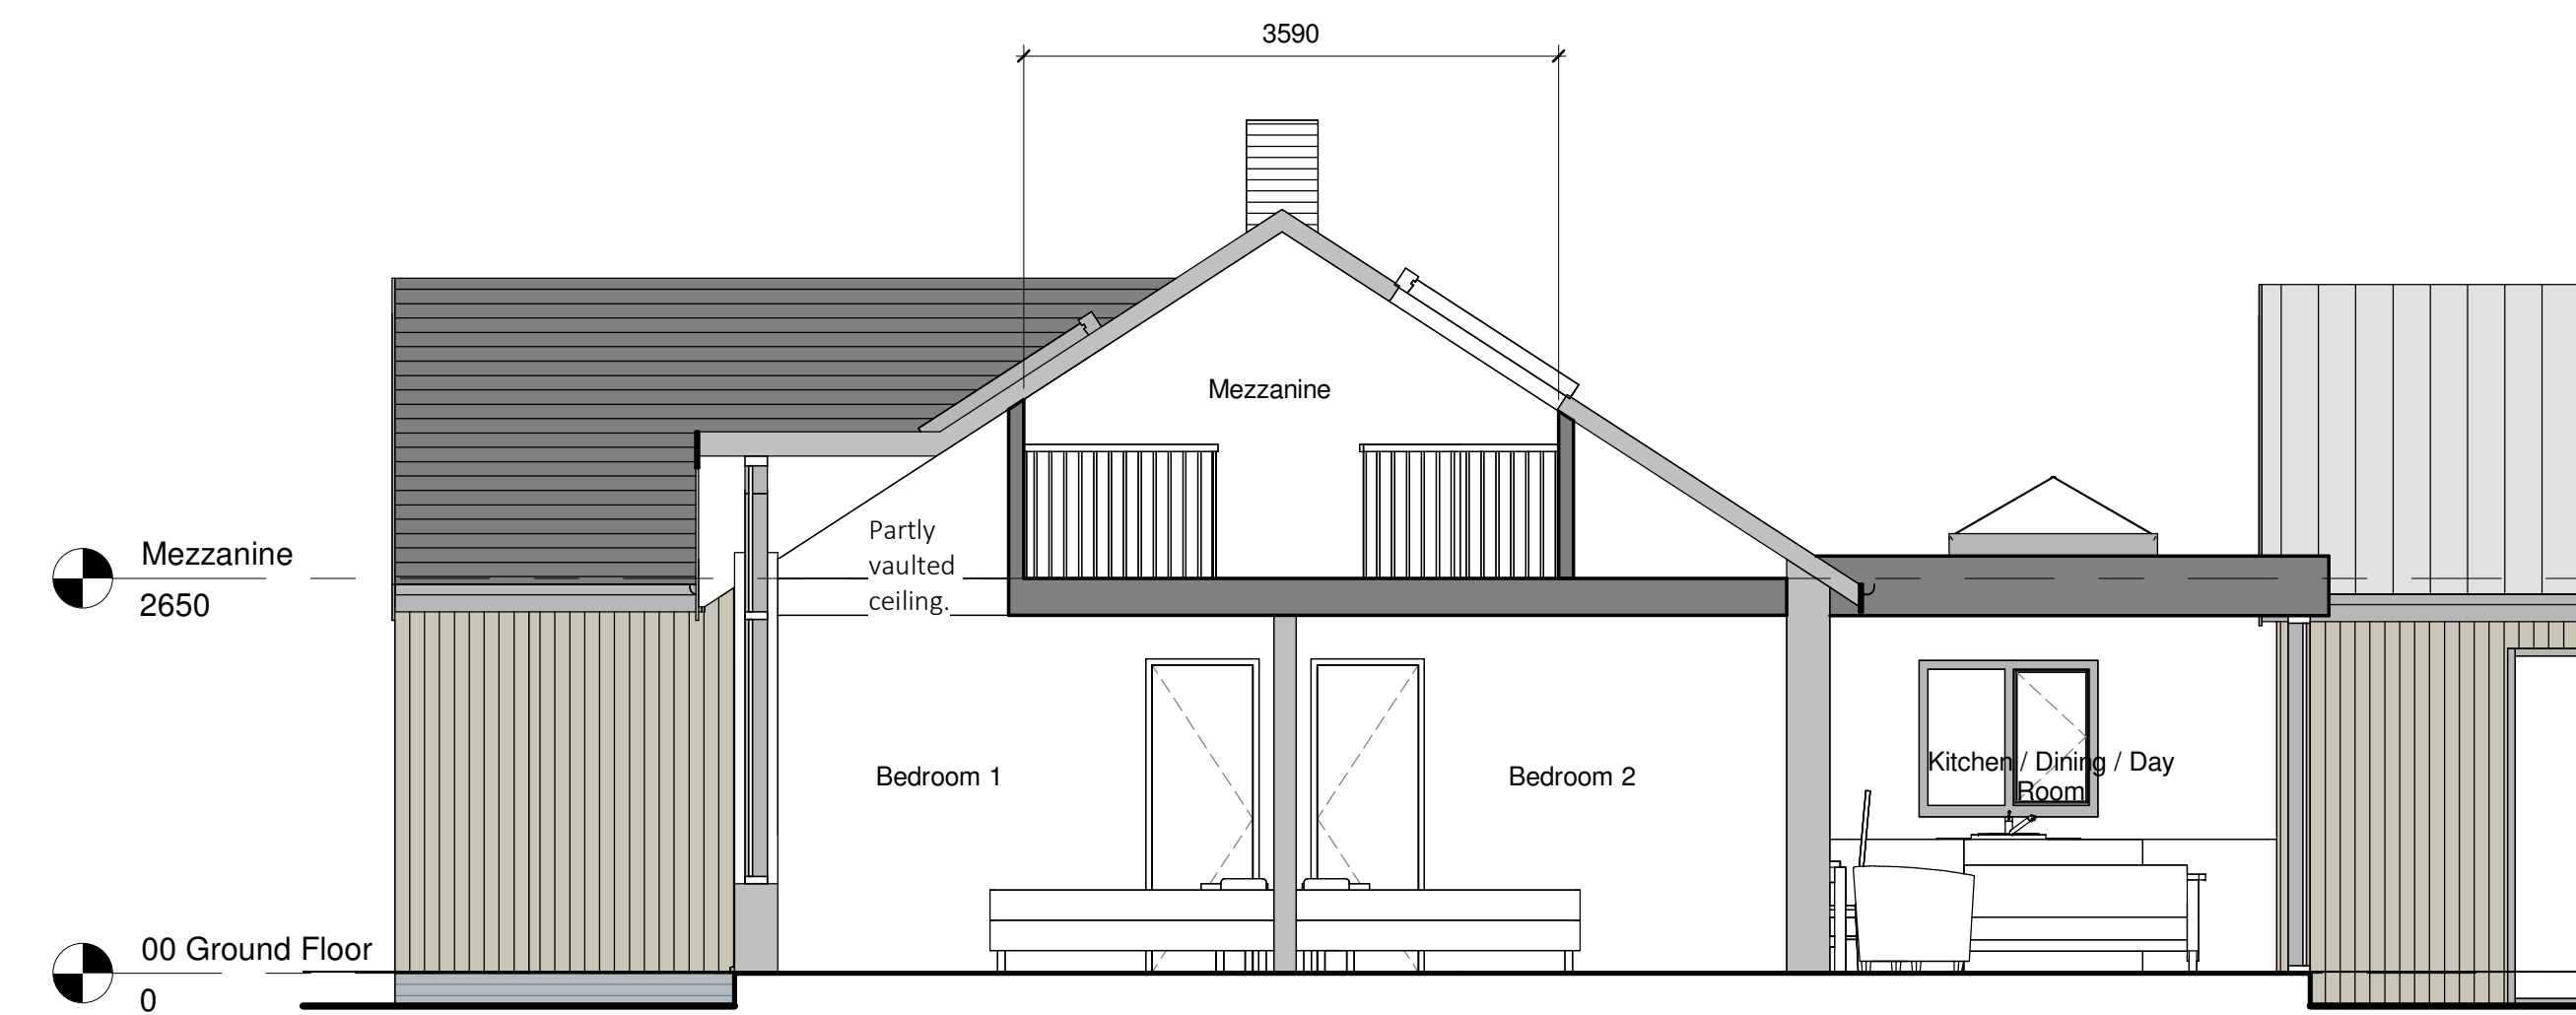

Section C
1 : 50

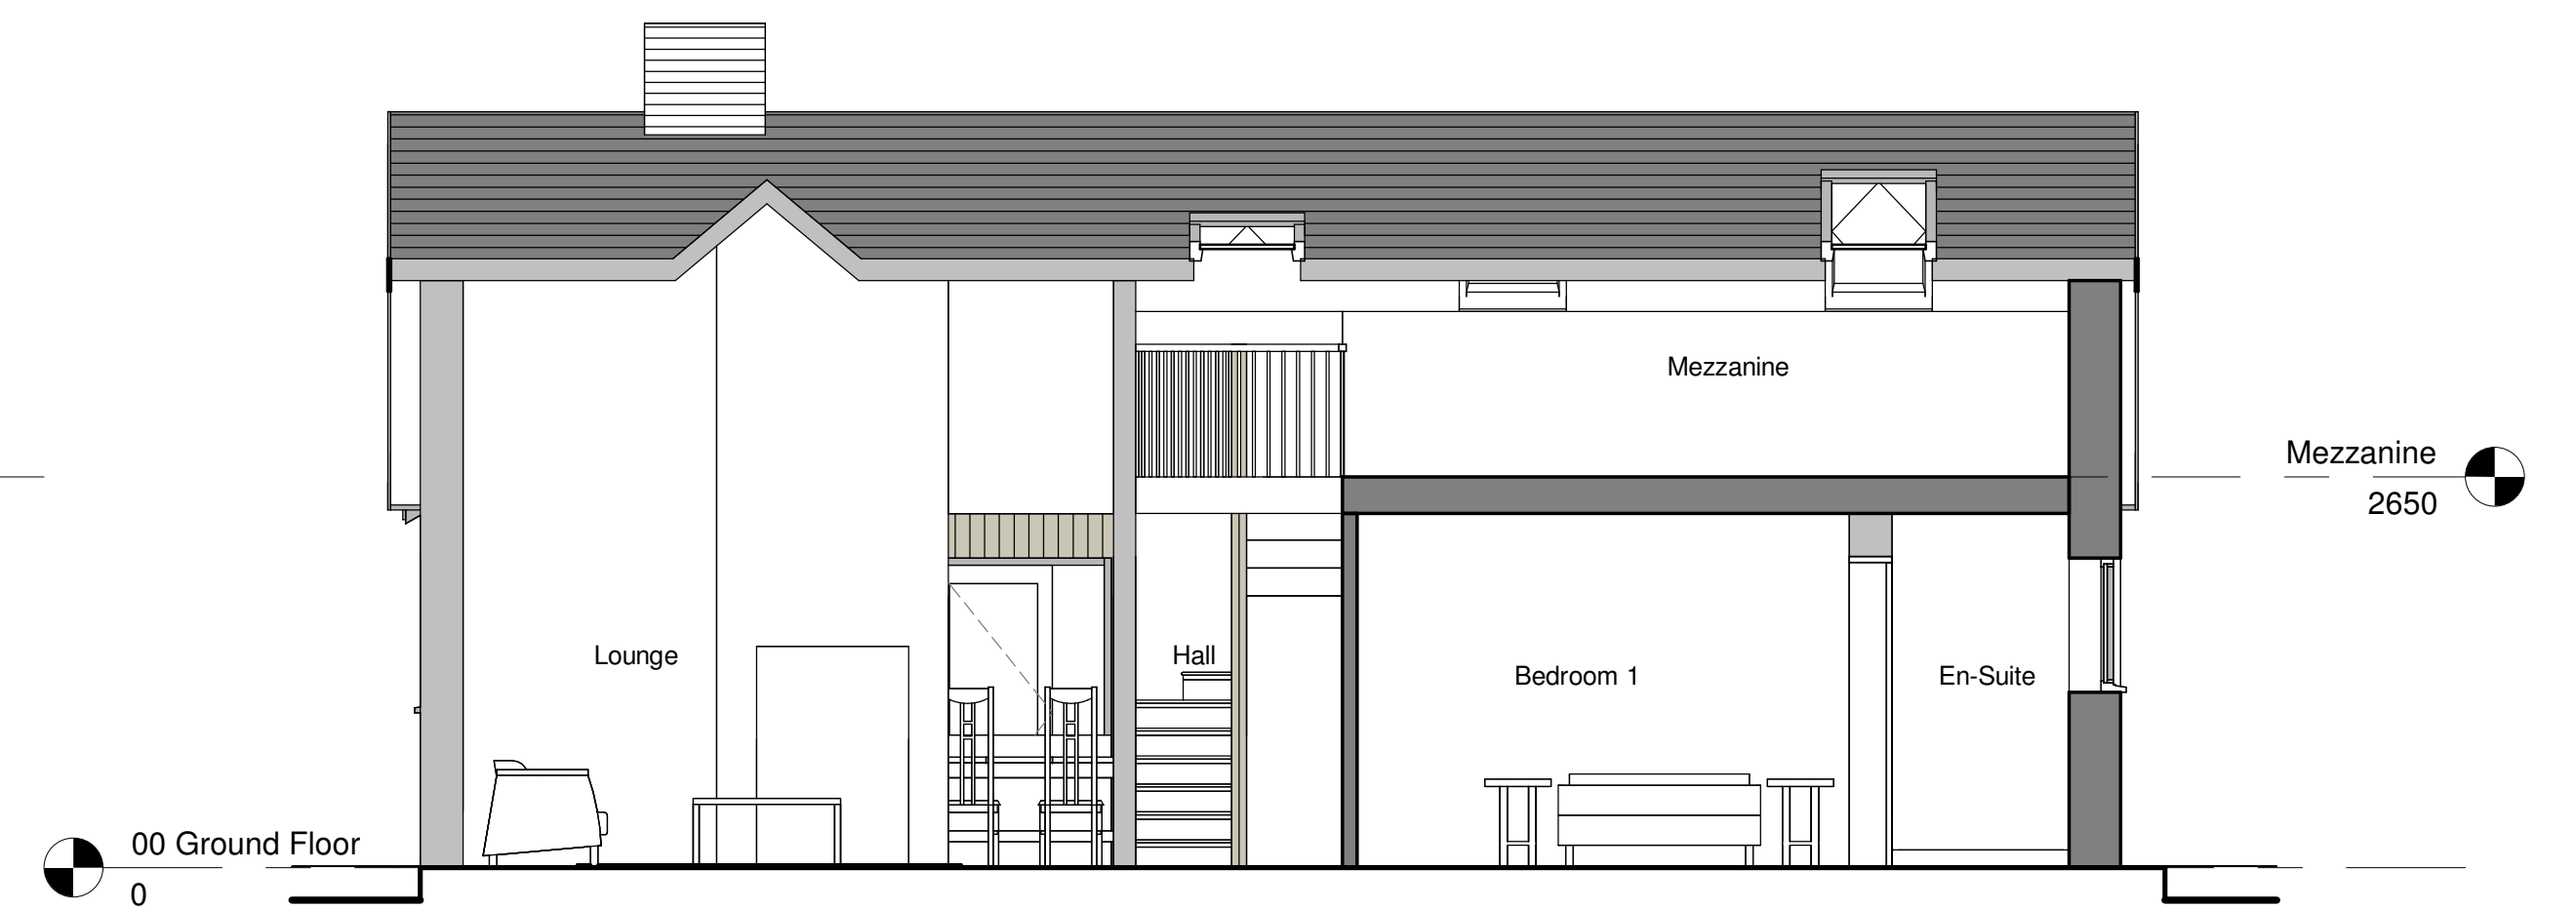

Section D
1 : 50



Project:	Sunnybank, Epton		
Title:	Proposed Sections		
Scale @ A1:	1 : 50	Scale @ A3:	1:100
Author:	GE	Date:	22/01/24
Project Ref:	23-50	Drawing No:	A200
Rev:	A		