




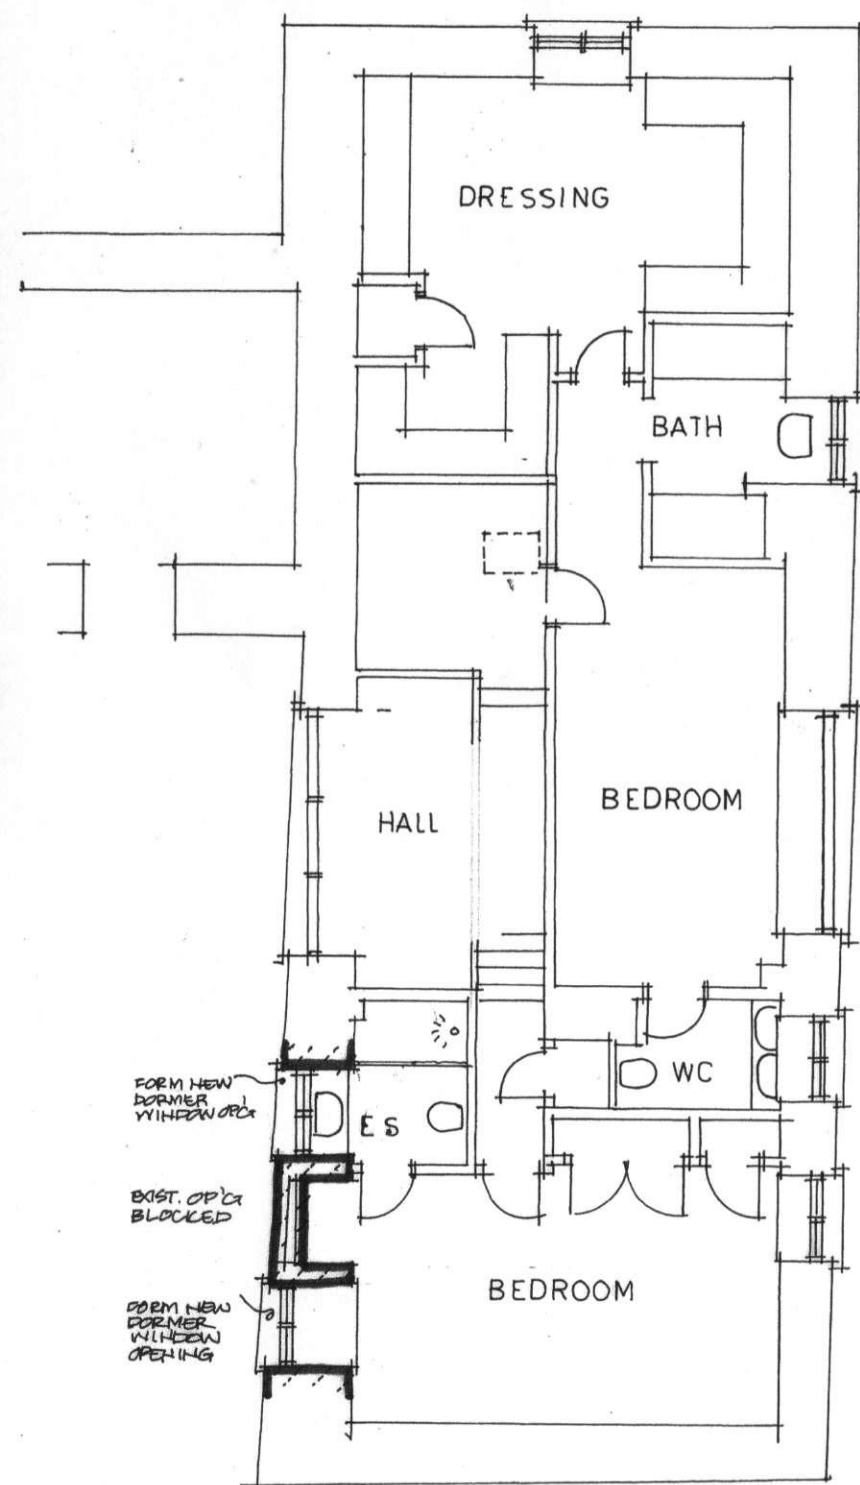

PART FIRST FLOOR PLAN

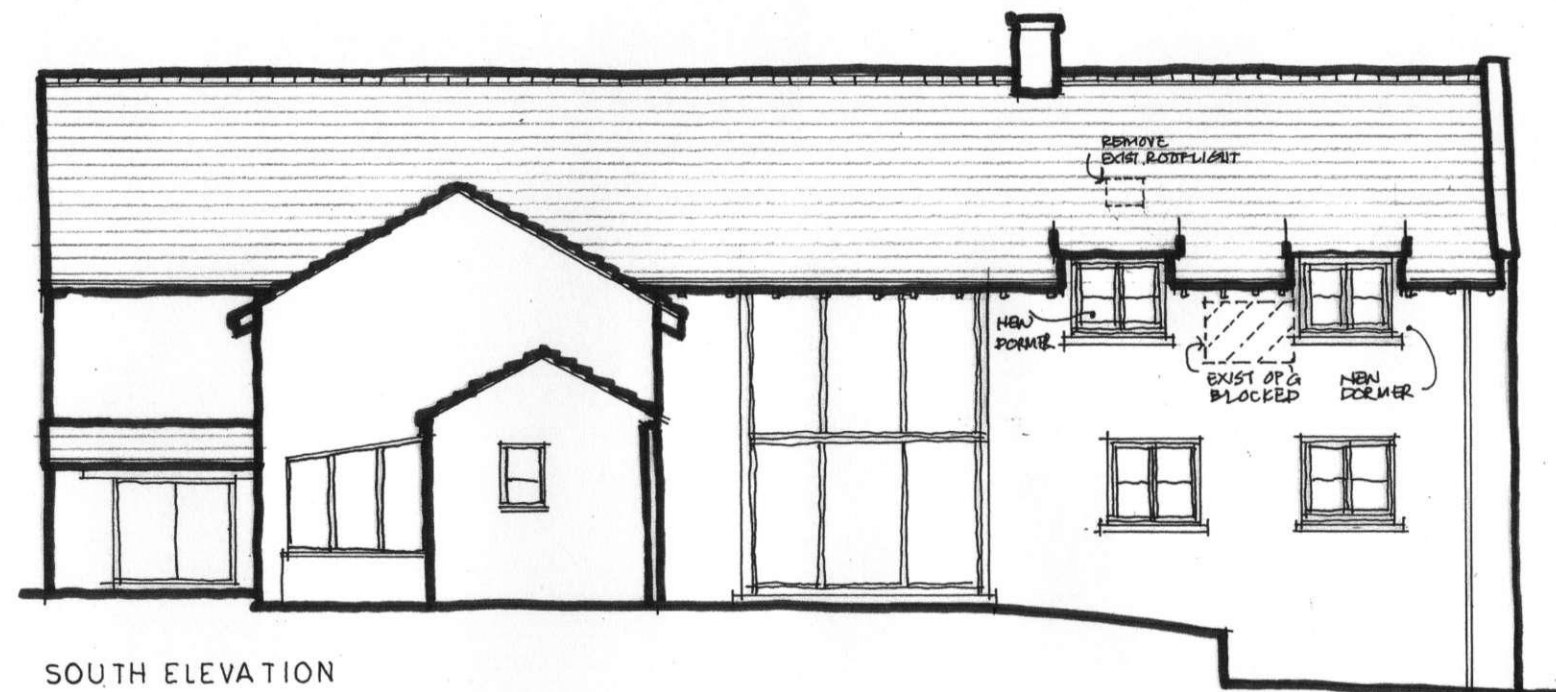


SOUTH ELEVATION

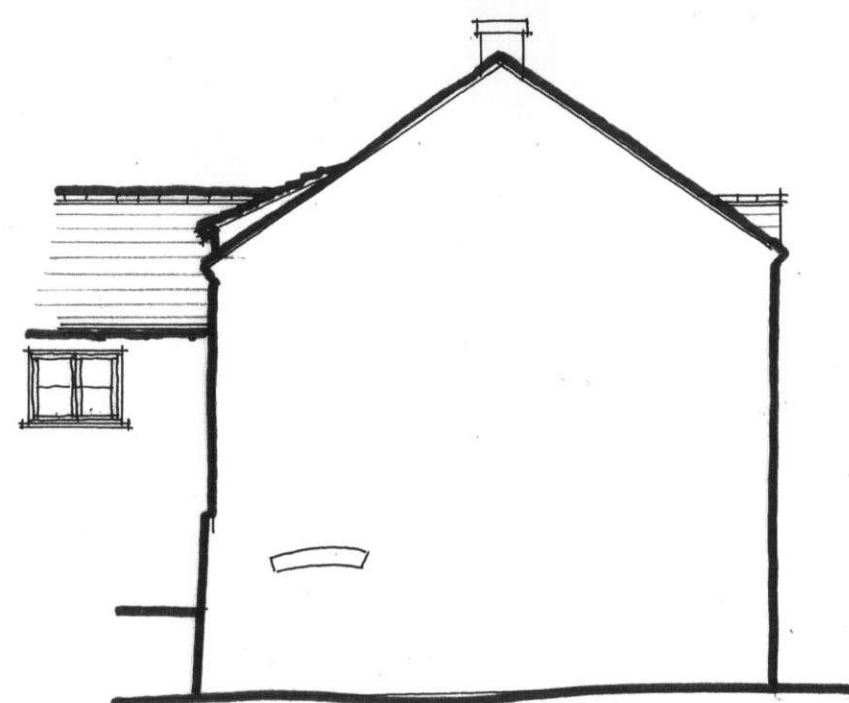


PART EAST ELEVATION

PROPOSED DORMERS
 THE BARN • PENTRE SAESON • BWLCHGWYN
 FOR Mr & Mrs G Feilding
 PROPOSED PLAN & ELEVATIONS
 1:100 at A3 Jan 2024


1510-07

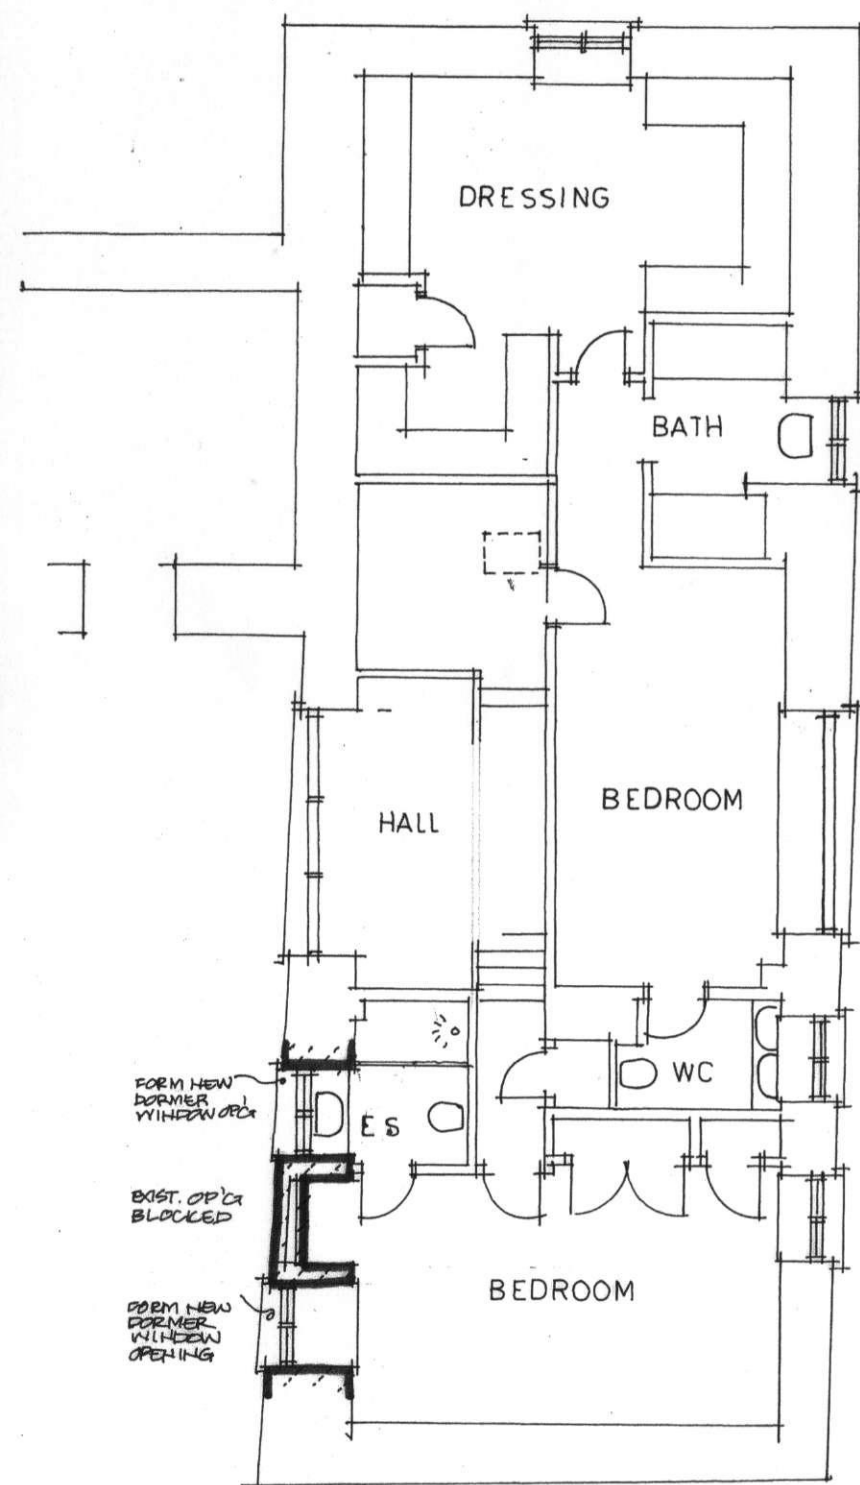

PART FIRST FLOOR PLAN

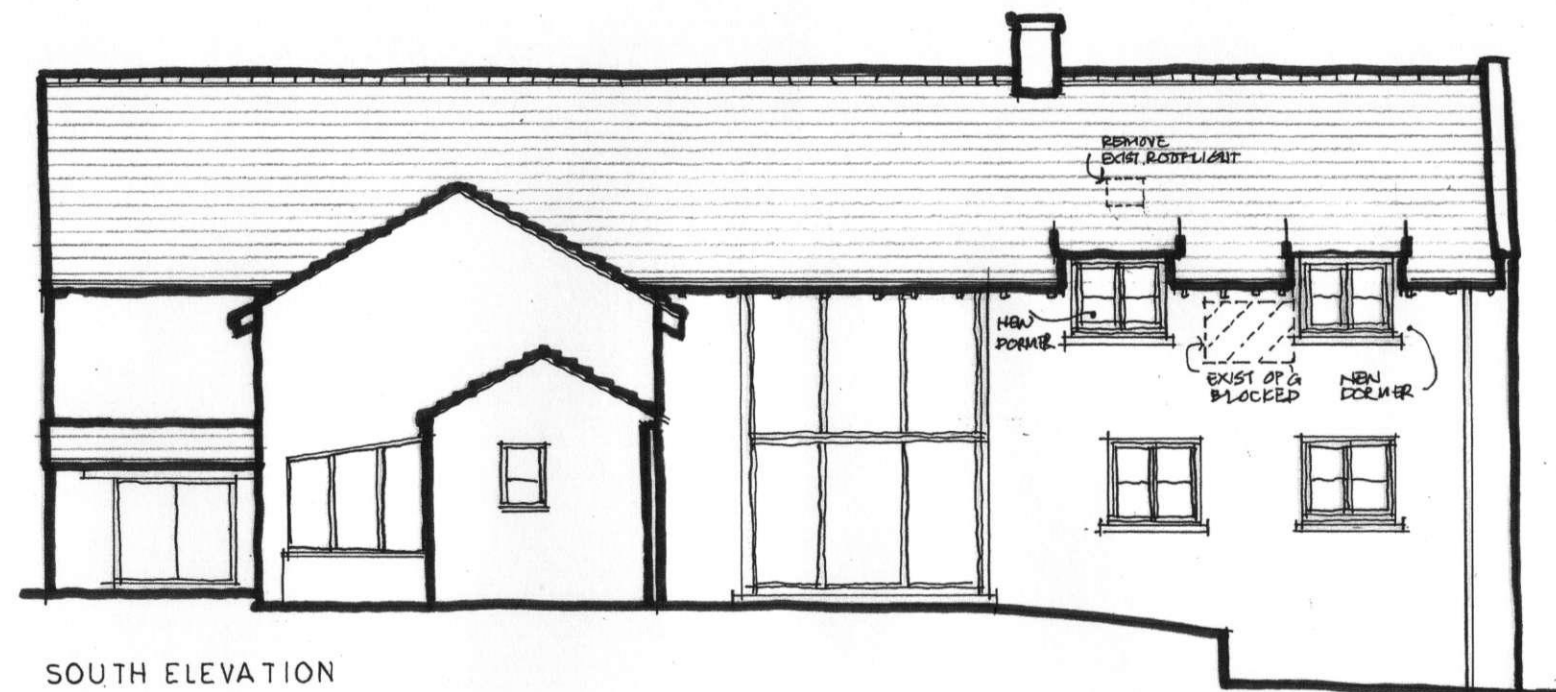

SOUTH ELEVATION

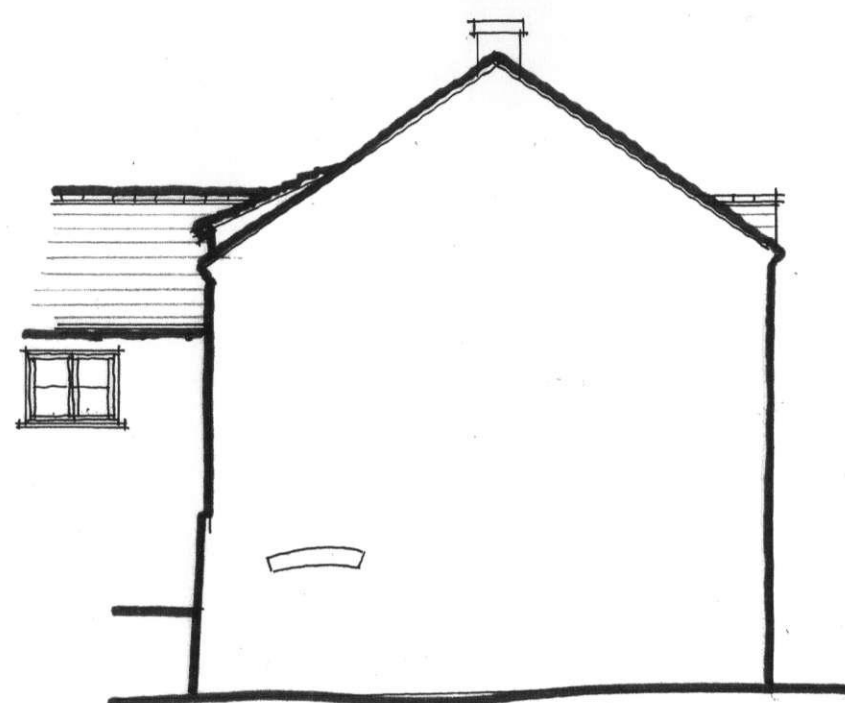

PART EAST ELEVATION

PROPOSED DORMERS
 THE BARN • PENTRE SAESON • BWLCHGWYN
 FOR Mr & Mrs G Feilding
 PROPOSED PLAN & ELEVATIONS
 1:100 at A3 Jan 2024

1510-07