


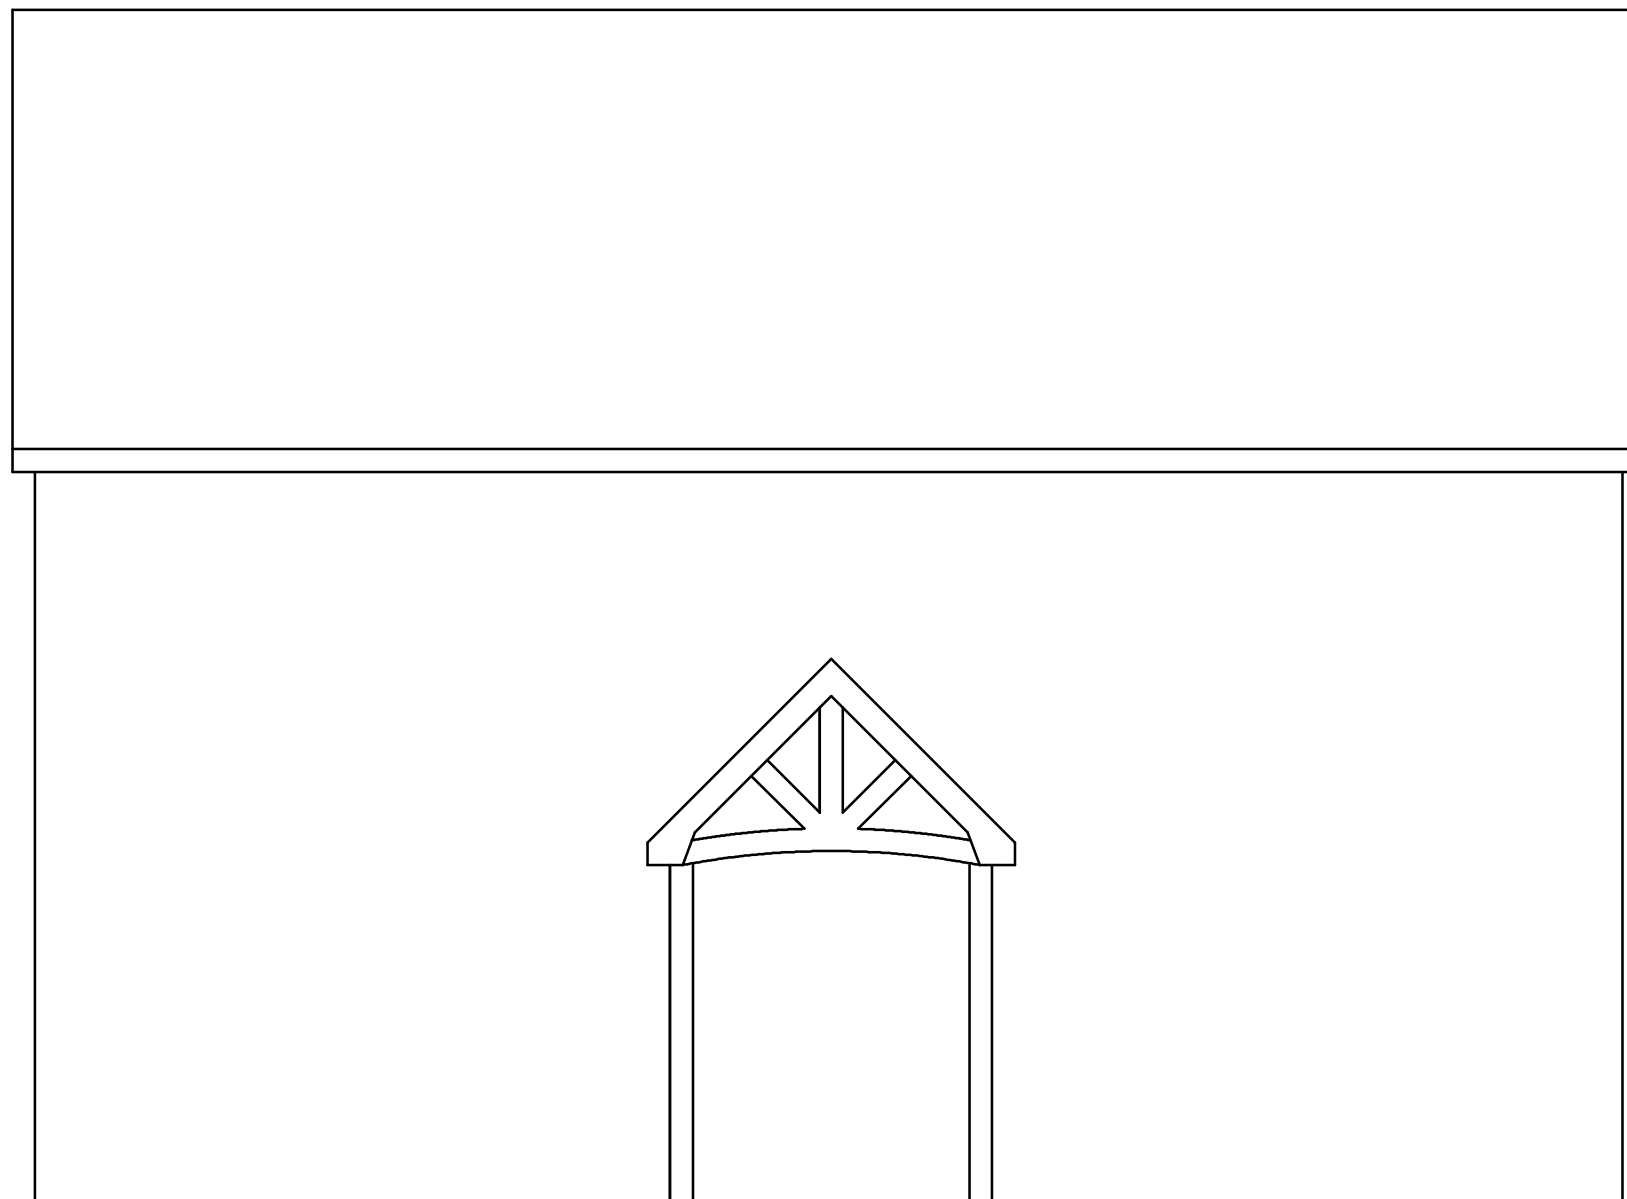

Typical Elevation 1:50

Rev	Date	Detail	Initial

Project:
Proposed farm workers
dwelling at Talfryn Cottage
Erbistock, Wrexham.
LL13 ODF

Title: Planning: Typical Elevation	Scale: (A3) 1:50
--	-------------------------

Drawn By: D.J.Edwards	Date: April 2022
--------------------------	---------------------

Drawing No: D127/003	Sheet: 1 of 1
-------------------------	------------------

blueprint
architectural services



Office 3K4,
Redwither Business Tower,
Wrexham. LL13 9XT
Tel: 01978 356500
www.blueprintarchitectural.com

© copyright all rights reserved