
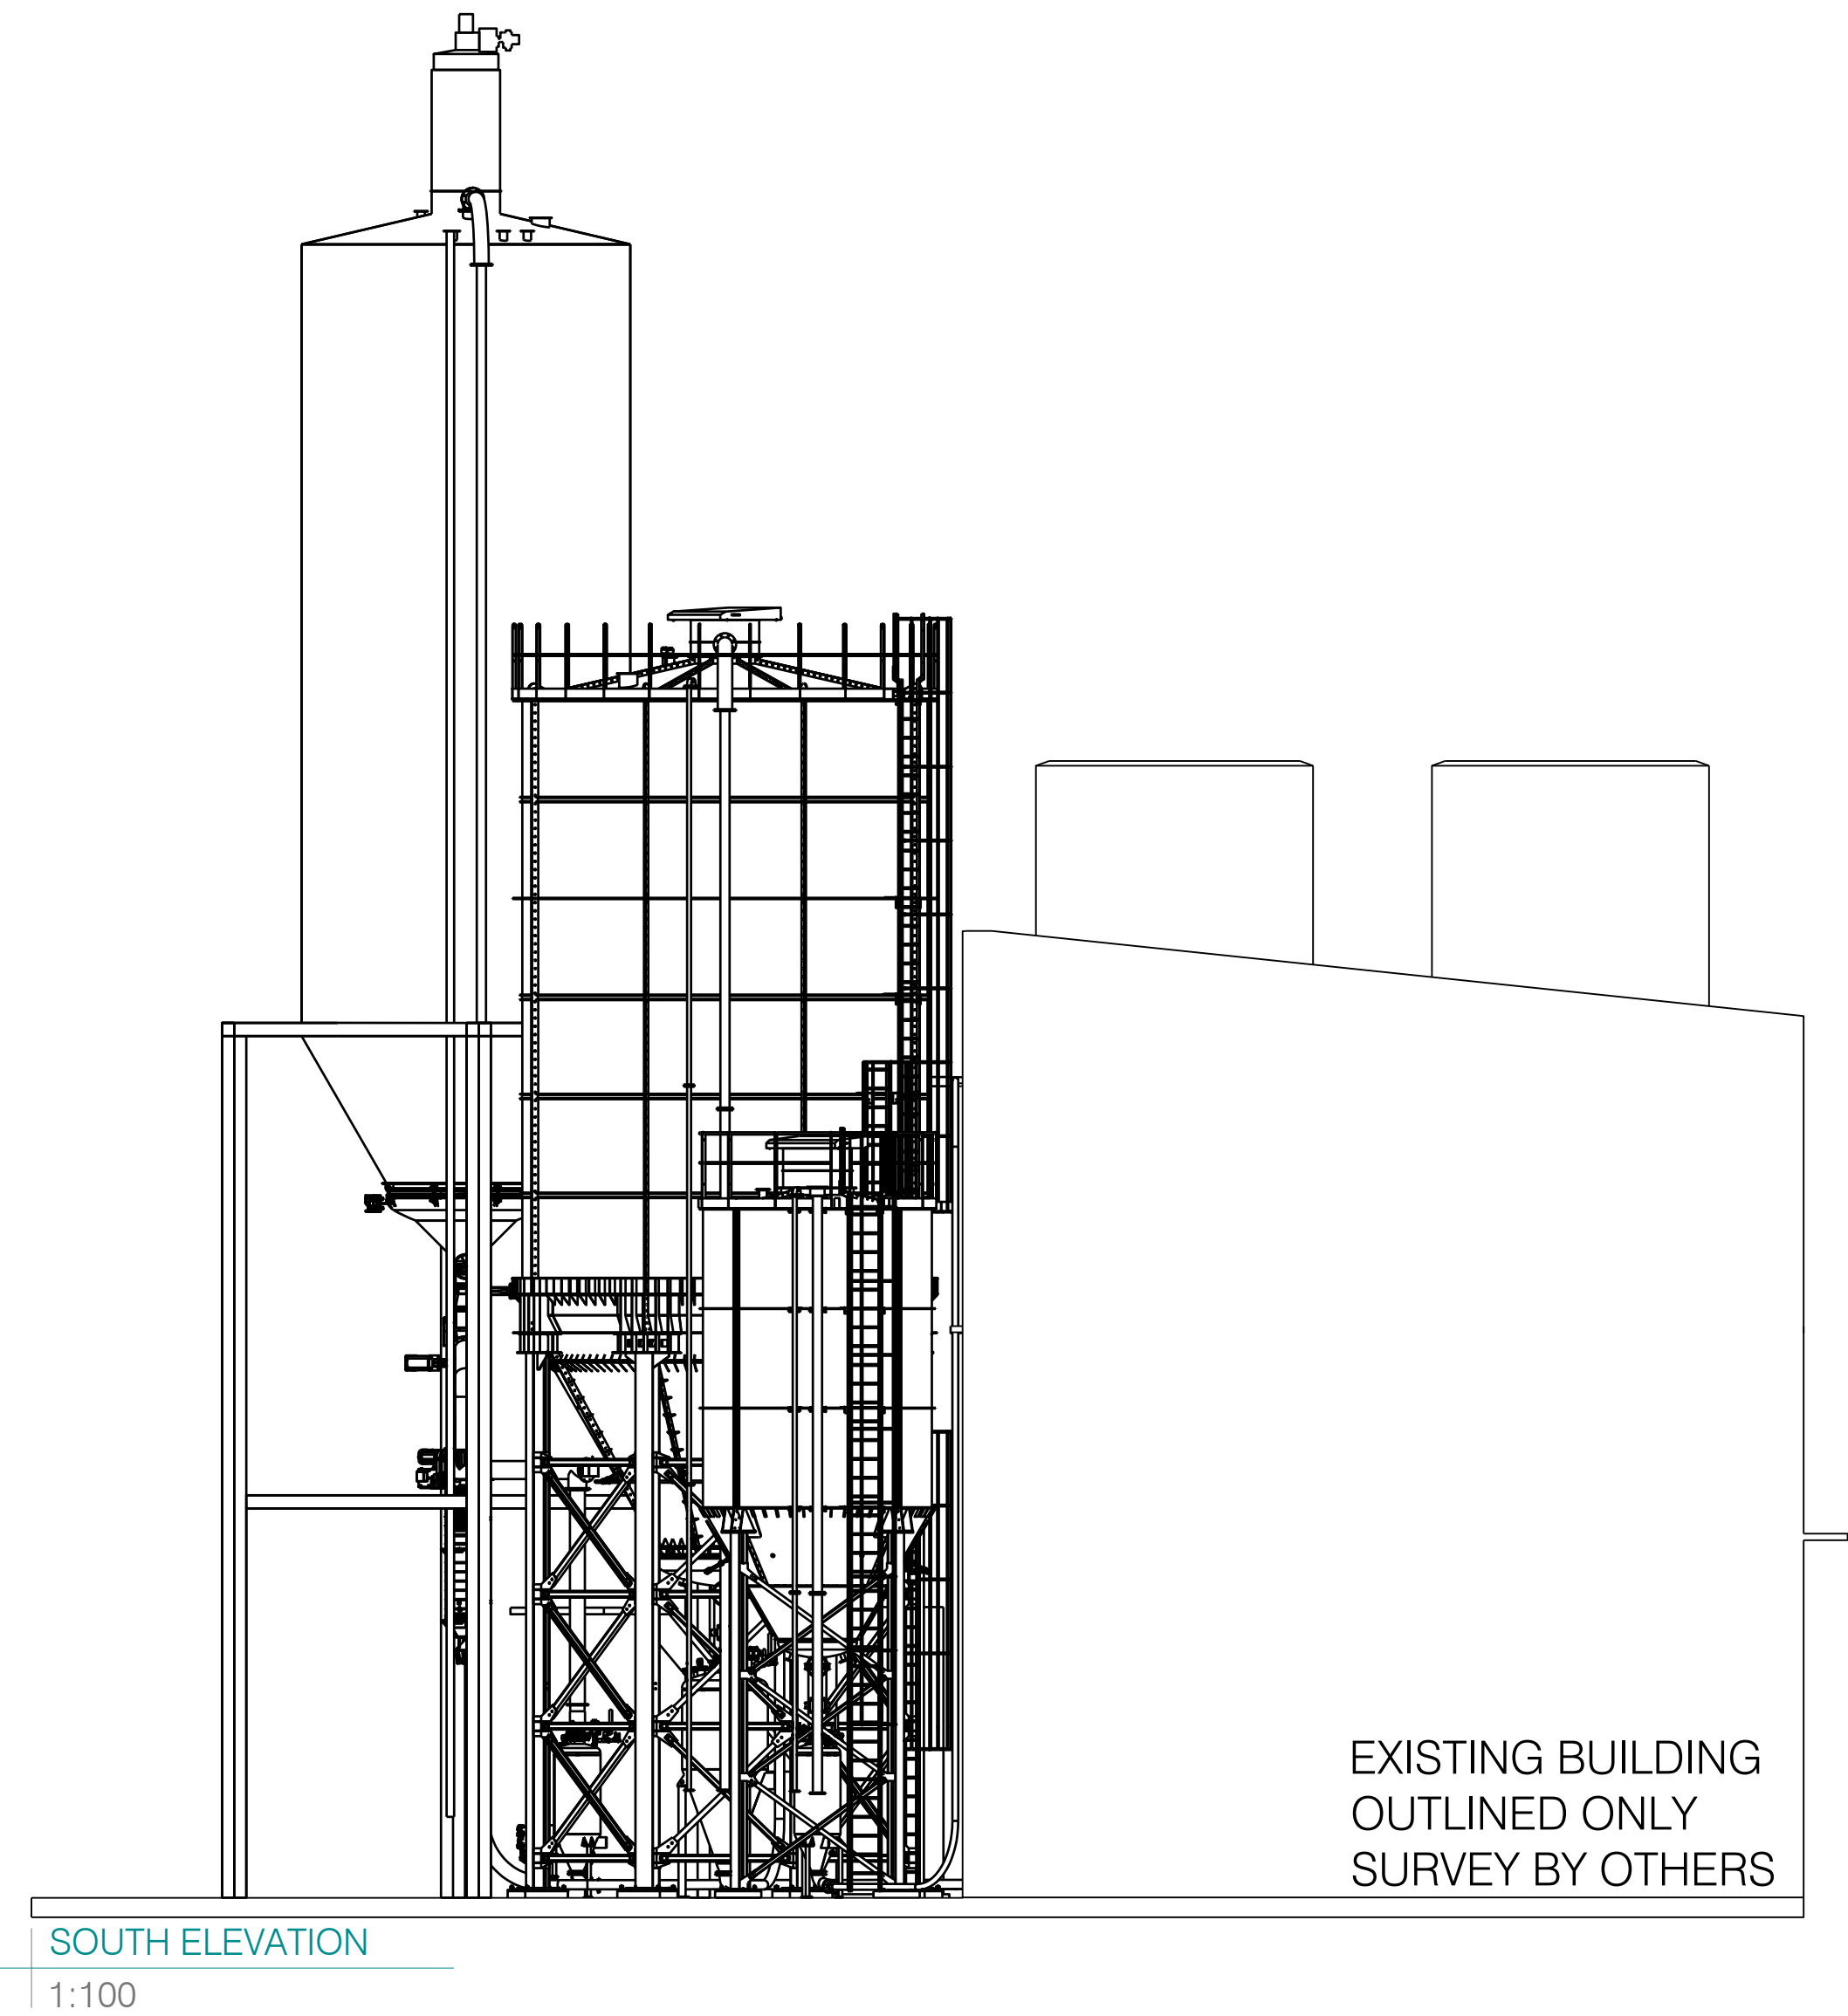


PLANNING NOTE:
THESE DRAWINGS HAVE BEEN PREPARED FOR THE
PURPOSE OF ACHIEVING PLANNING APPROVAL ONLY.
THIS DOCUMENT IS NOT TO BE USED AS
CONSTRUCTION INFORMATION.

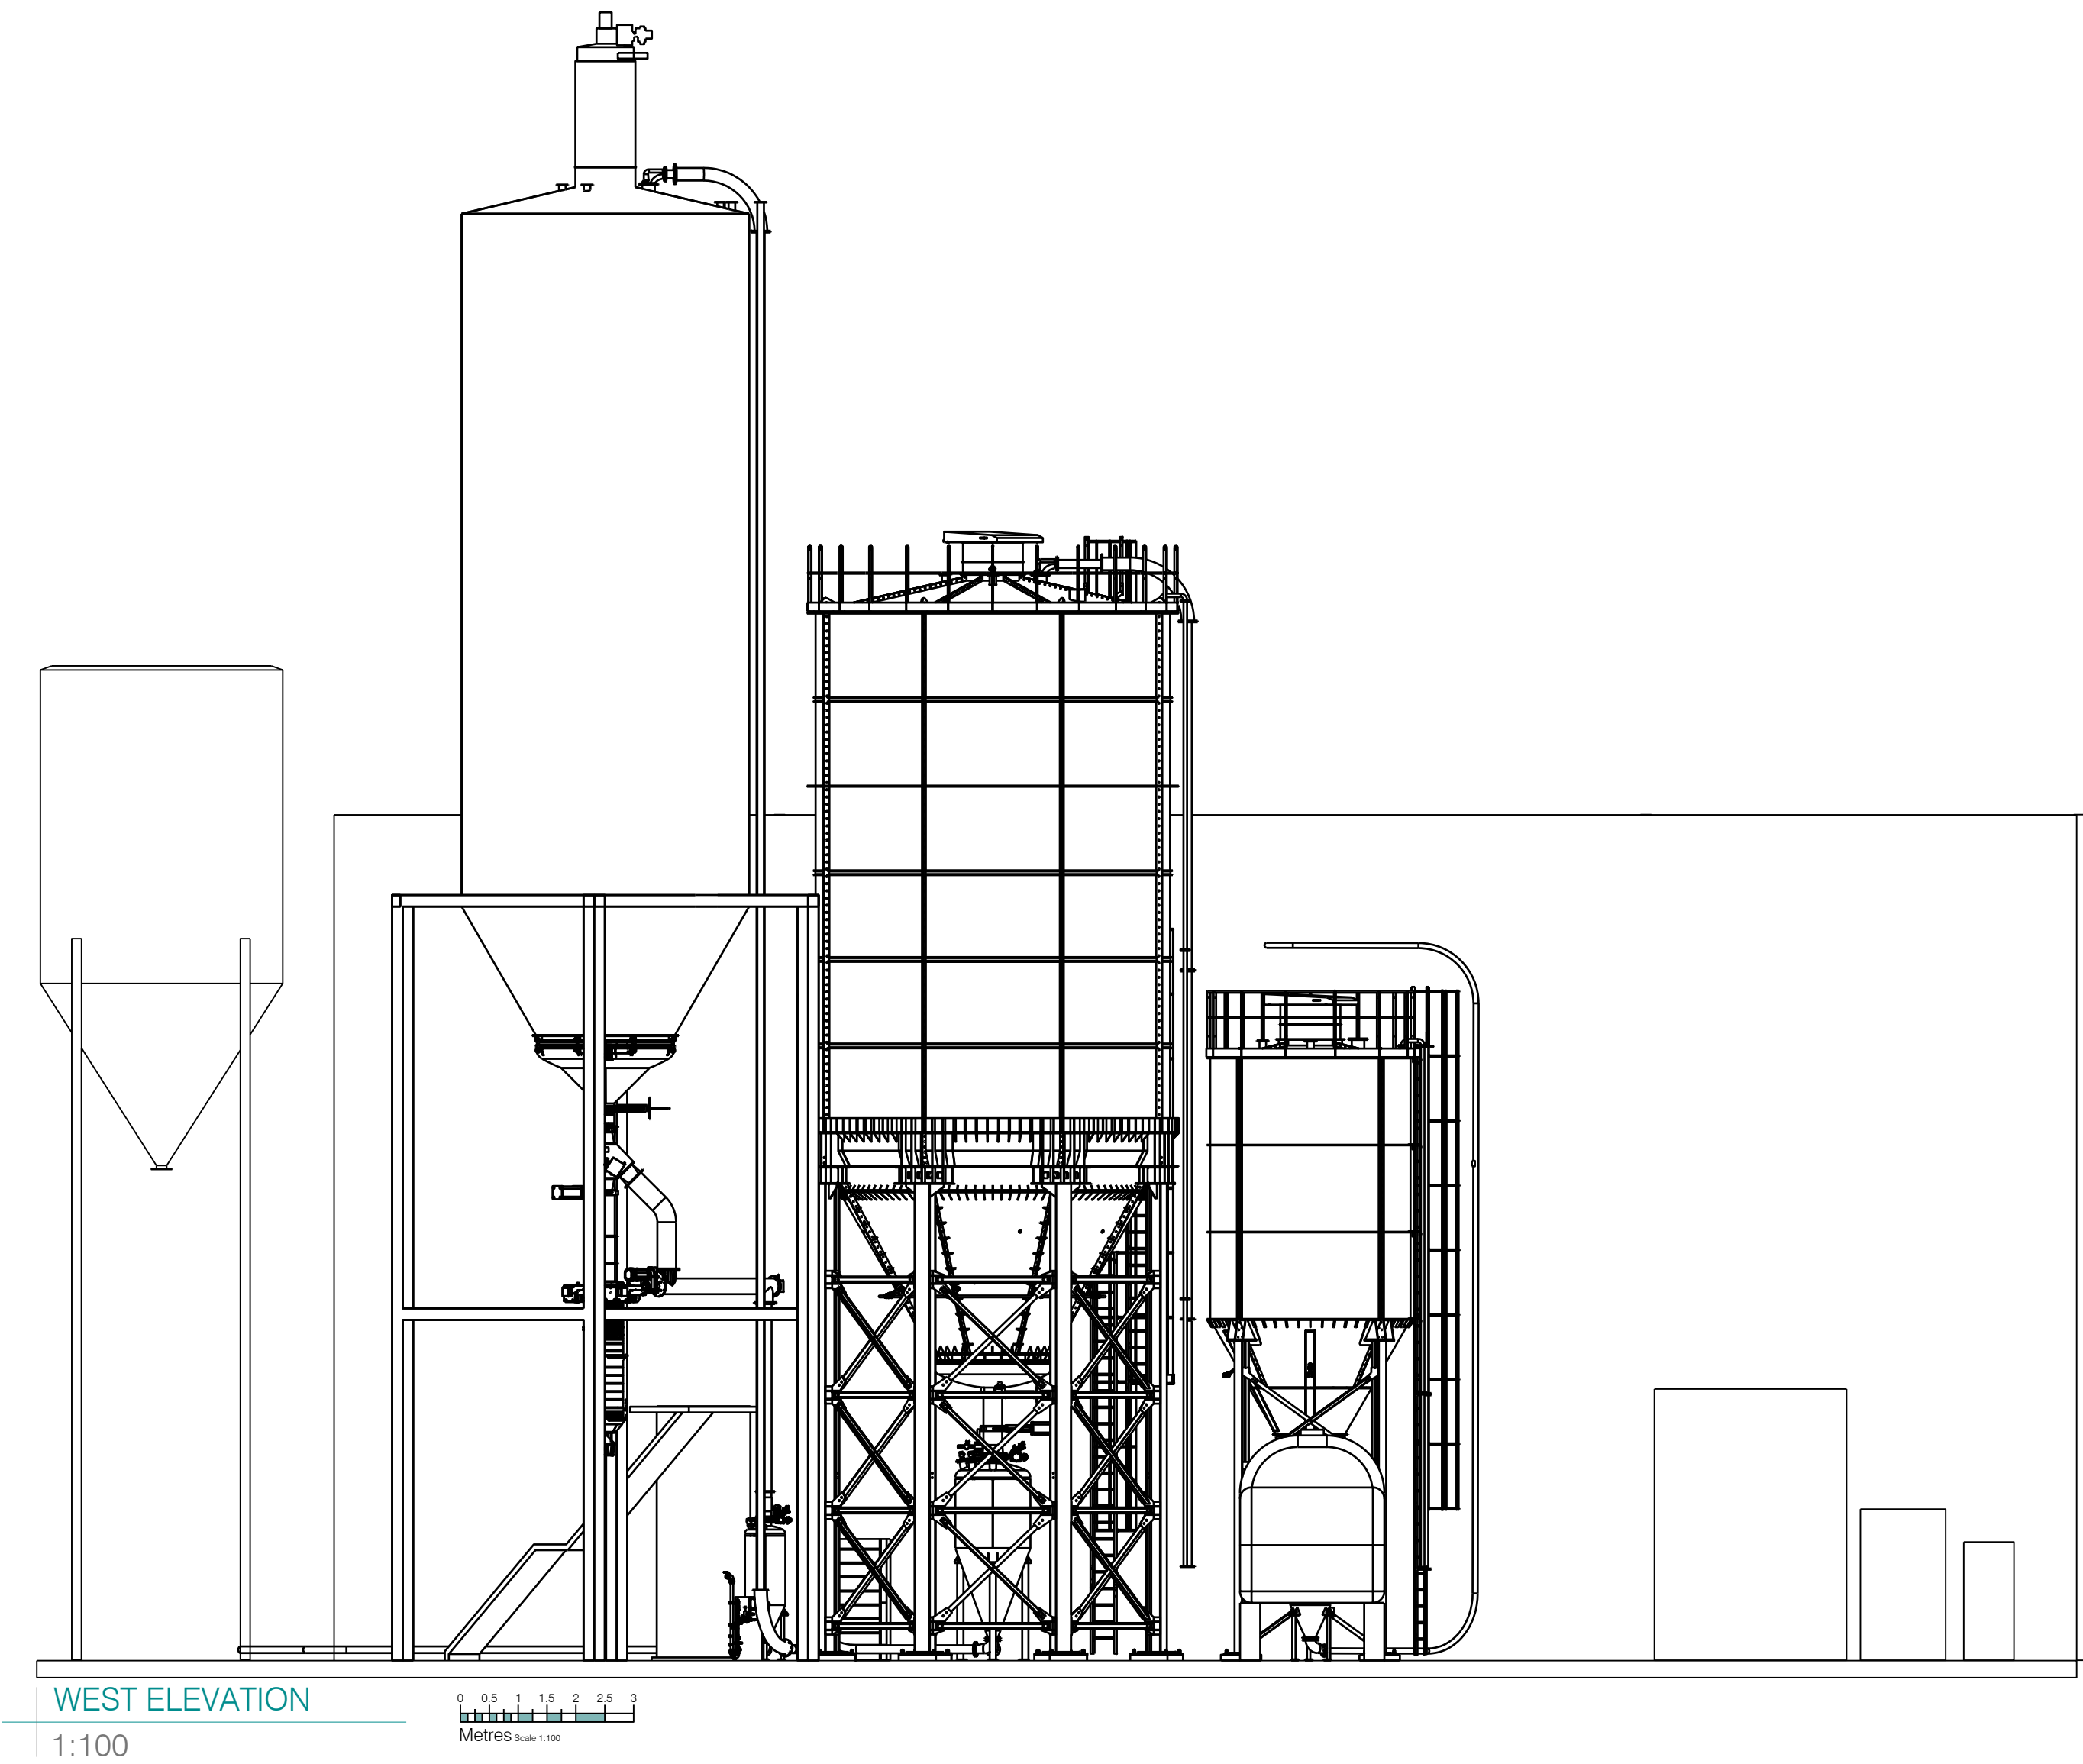

REV	DESCRIPTION	DATE
A	UPDATED TITLE BLOCK	21-03-2024
B	ELEVATIONS OF SILOS UPDATED TO MATCH NEW SPECIFICATION FROM CLIENT	24-04-2024
PLANNING		
CLIENT	Material Evolution Ltd.	
PROJECT	CCP Building Products, Wrexham Silos and Weighbridge	
DRAWING	Proposed Silo Elevations	
DATE	April 2024	DRAWN
SCALE	1:100 @ A1	CHECKED
DRAWING NO.	ME.P.02-2	REV
		B