

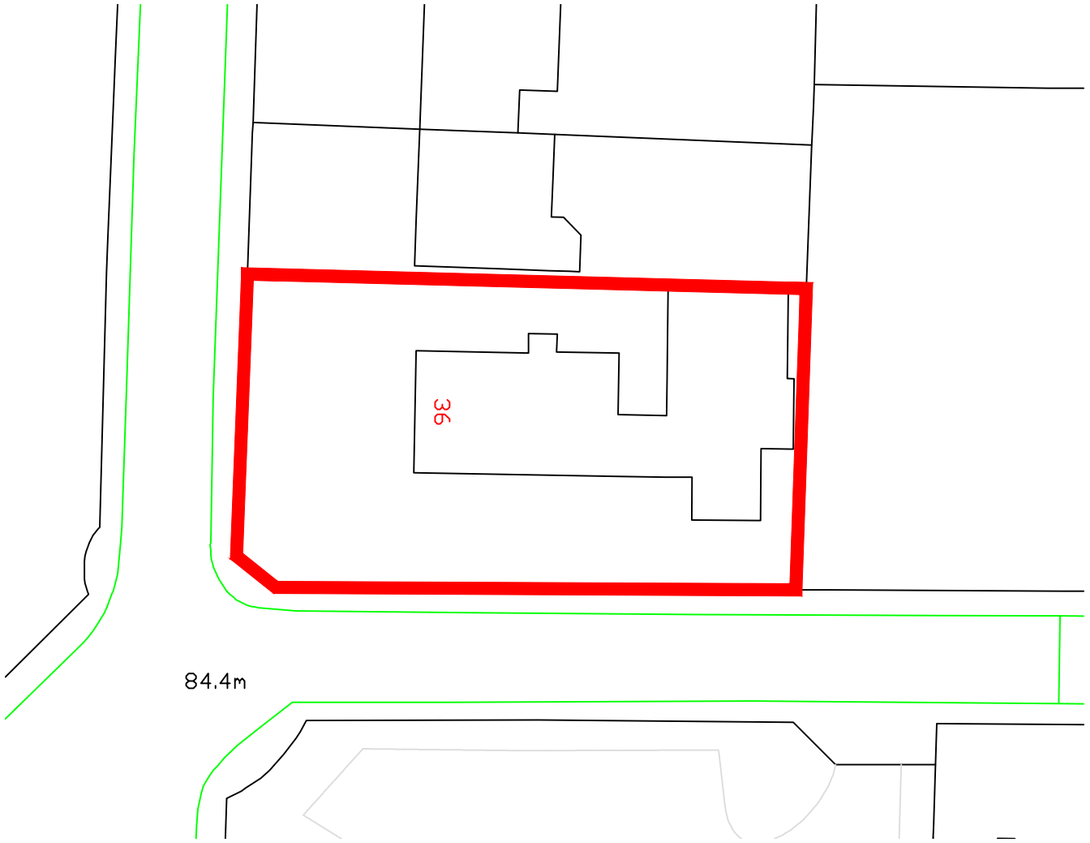


Block Plan -

0 5m 10m 15m

scale bar - 1:500

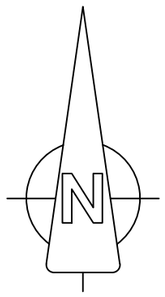

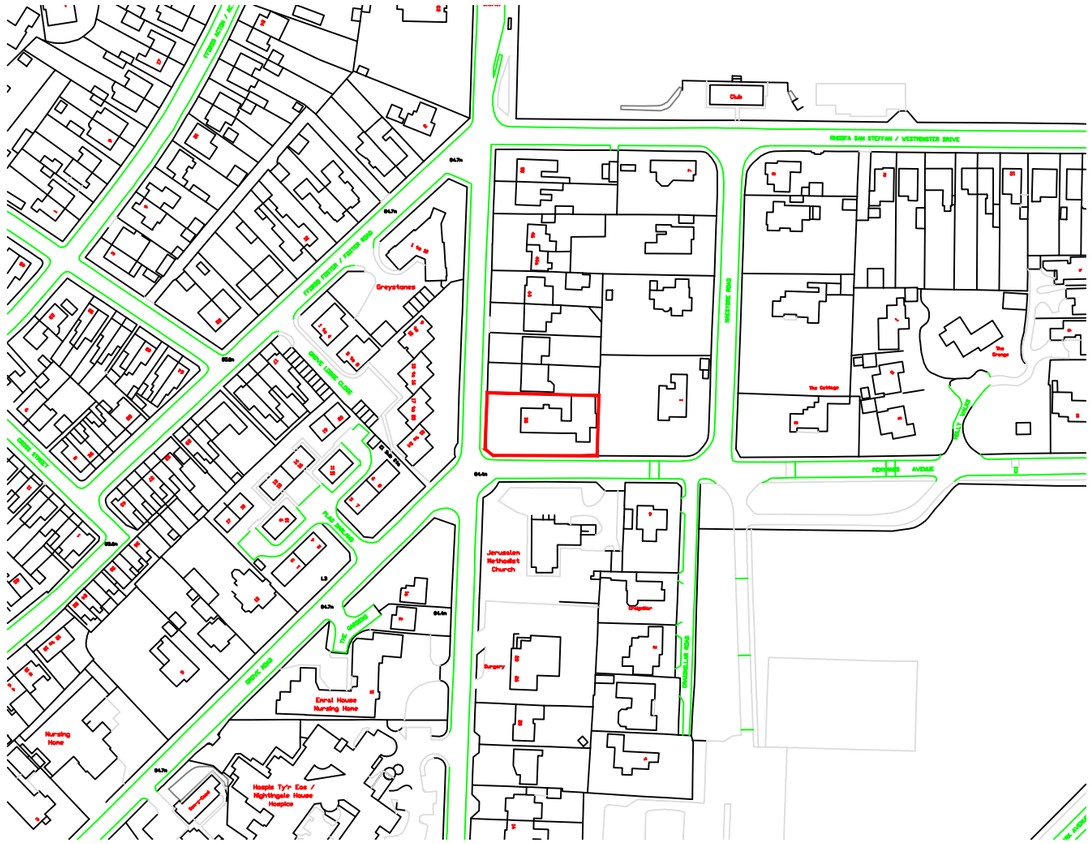

Loaction Plan - OS Maps SJ 3335 and SJ 3351

0 25m 50m 75m

scale bar - 1:2500

Revisions:

WREXHAM COUNTY BOROUGH COUNCIL.

JULIE M FRANCIS
CHIEF OFFICER HOUSING
RUTHIN ROAD,
WREXHAM, LL13 7TU.

Tel: (01978) 315620 Fax: (01978) 315320

Project: The Groves, 36 Chester Road, Wrexham LL11 2SD			
Detail: Location and Block Plans - scale as shown when printed at A3			
Drawn/Checked: BH	Date: Oct. 2021	AutoCad File Ref:	
Scale: Scale Bar	Project No: PS/2021/17	Dwg No: PLN/01	Rev: