


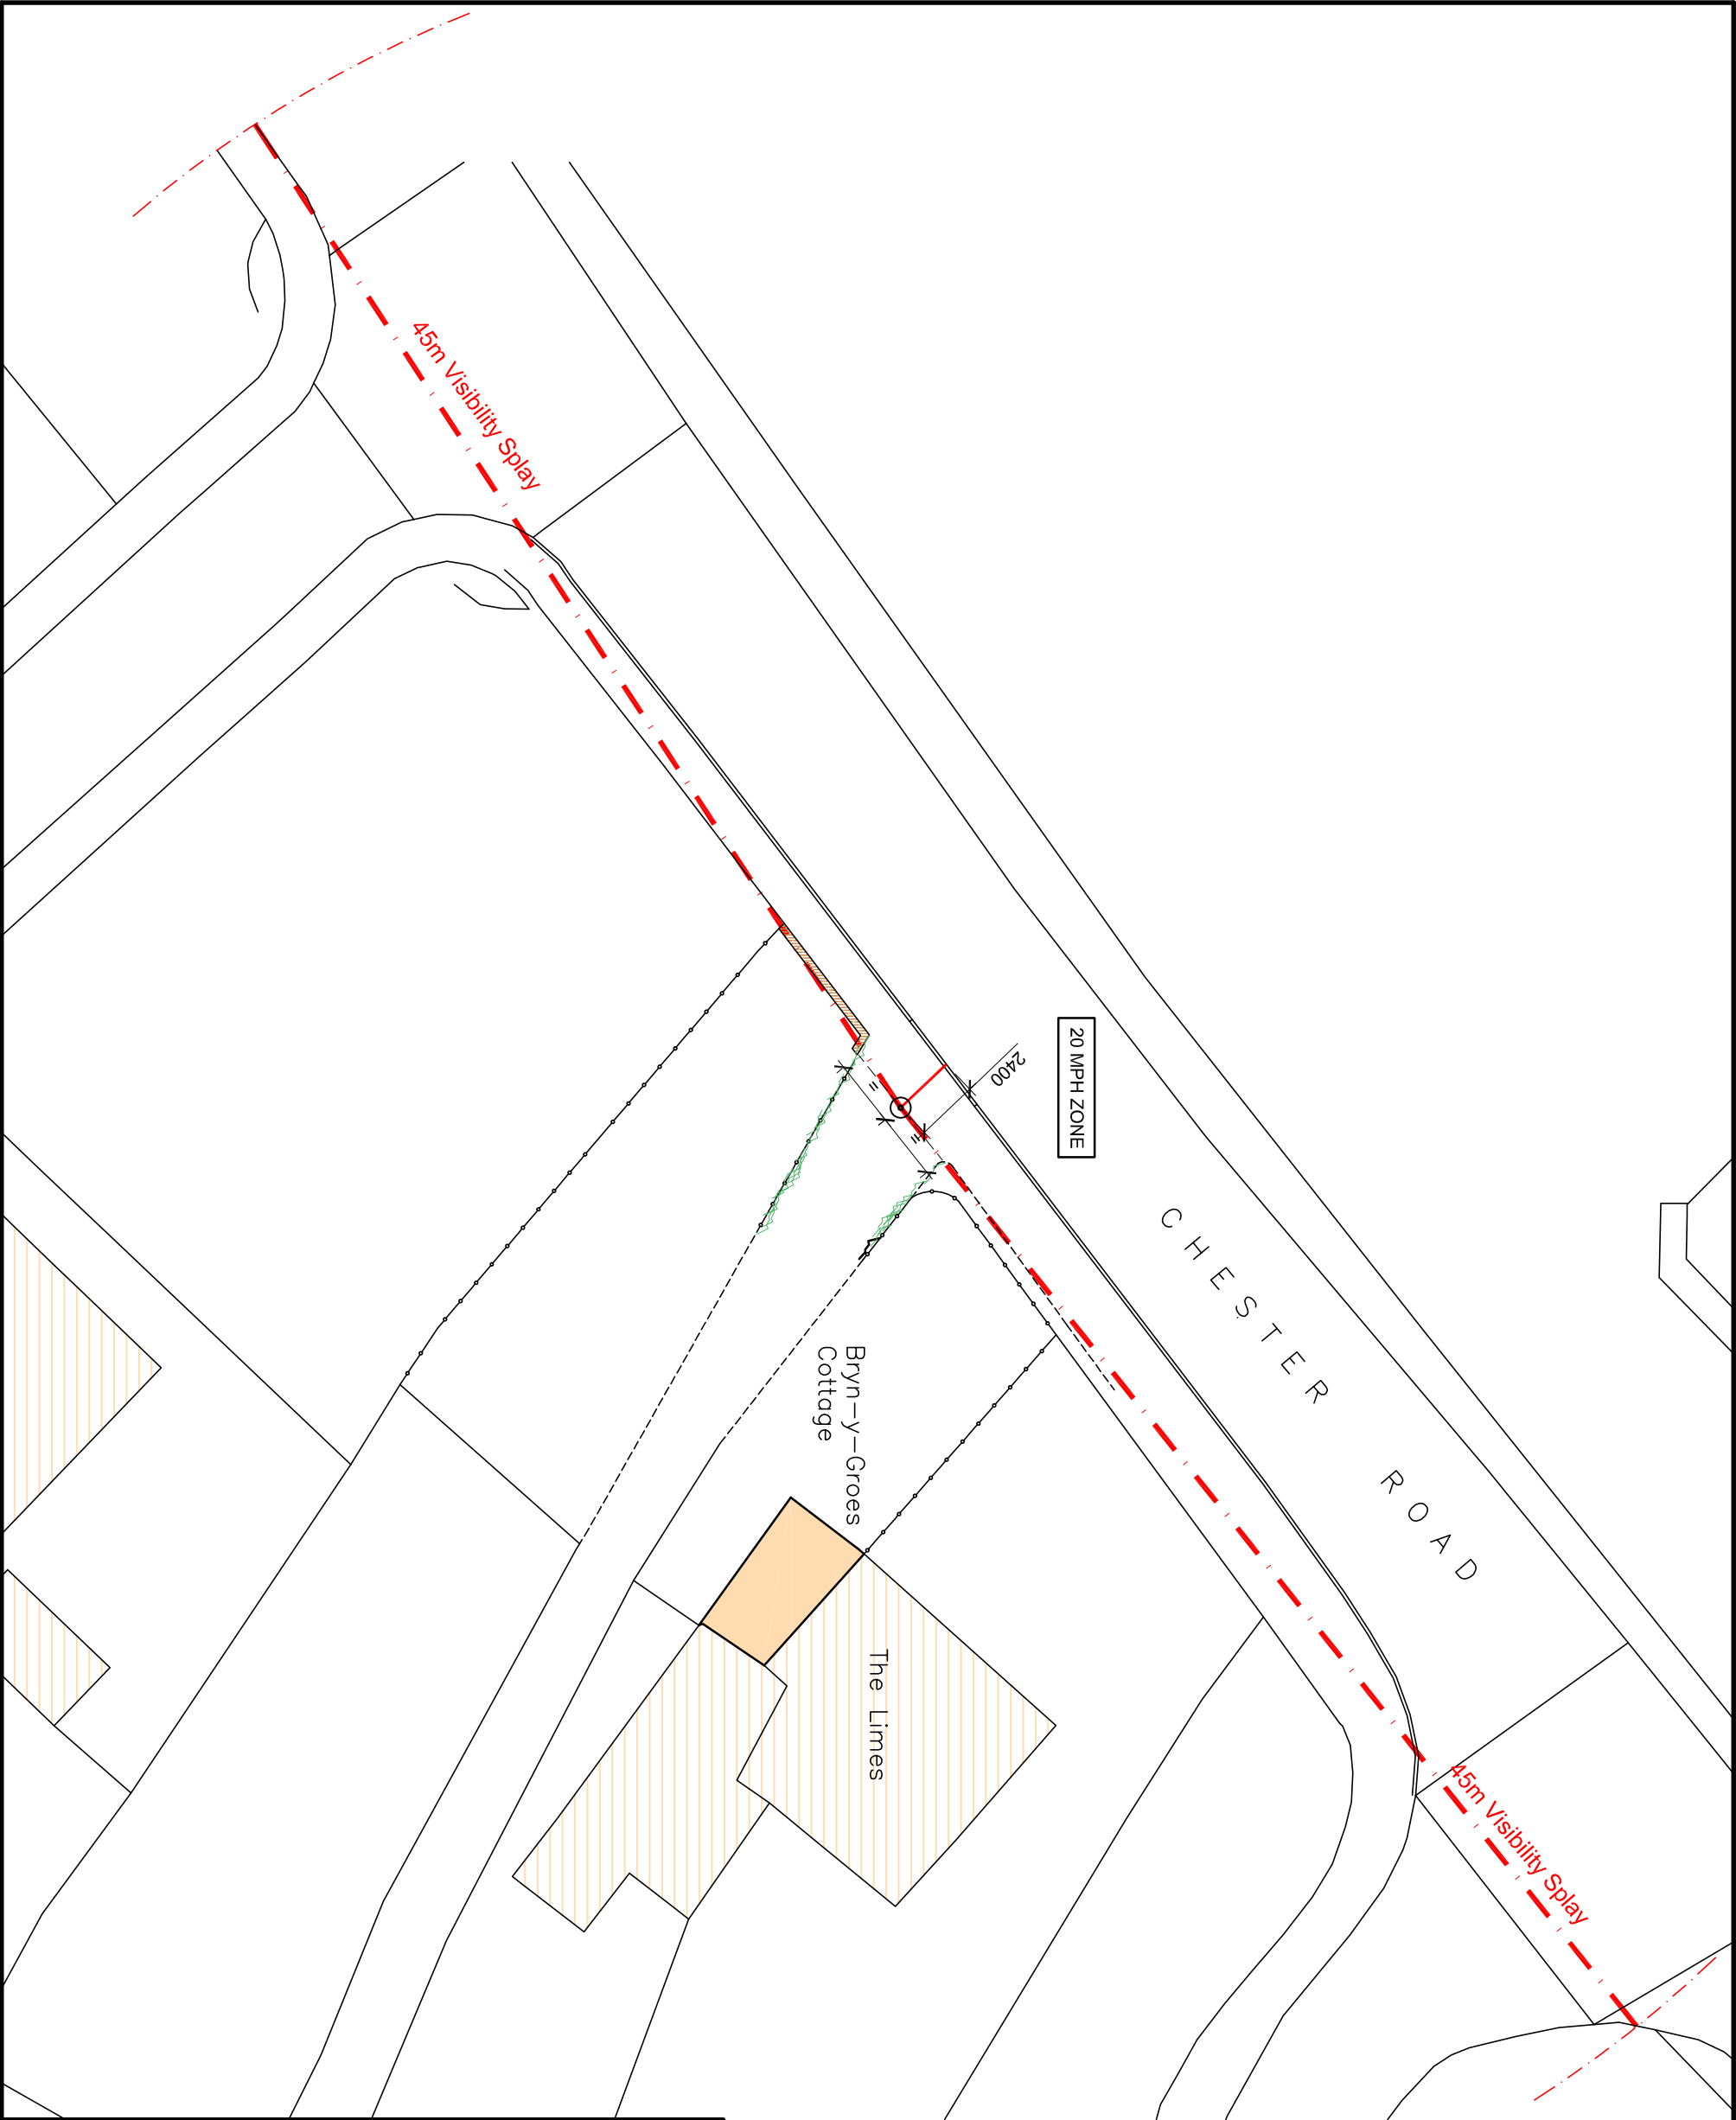

	A	Splay amended
Rev.	-	
Drawn	VCO	
Chkd.	VCO	
Date	April 2024	14.05.2024
For Planning Permission		
Description		



consulting engineers ltd

Woodbank
South Crescent Road
Queens Park
Chester CH4 7AU

Tel: 01244 66 00 42
Mob: 078 558 99 789

Client
Mr. Rupert Jones

Project
**Bryn Y Groes Cottage, Chester Road, Gresford
Wrexham, LL12 8TN
Fencing Details**

Drawing Title
Visibility Splay Plan

Scale (at A3) 1:250	Drawn By VO	Date April 2024
Dwg. no. 02044/02	Rev. A	

