
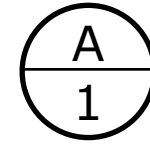
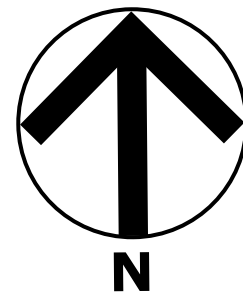


LAND TO THE NORTH OF BRYMBO ROAD, BWLCHGWYN,
LL11 5TY



ERECTION OF TWO STABLE BLOCKS

EN-PLAN

PLANNING & ARCHITECTURE

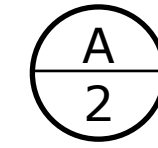


©Crown Copyright and database rights 2018 OS 100019980

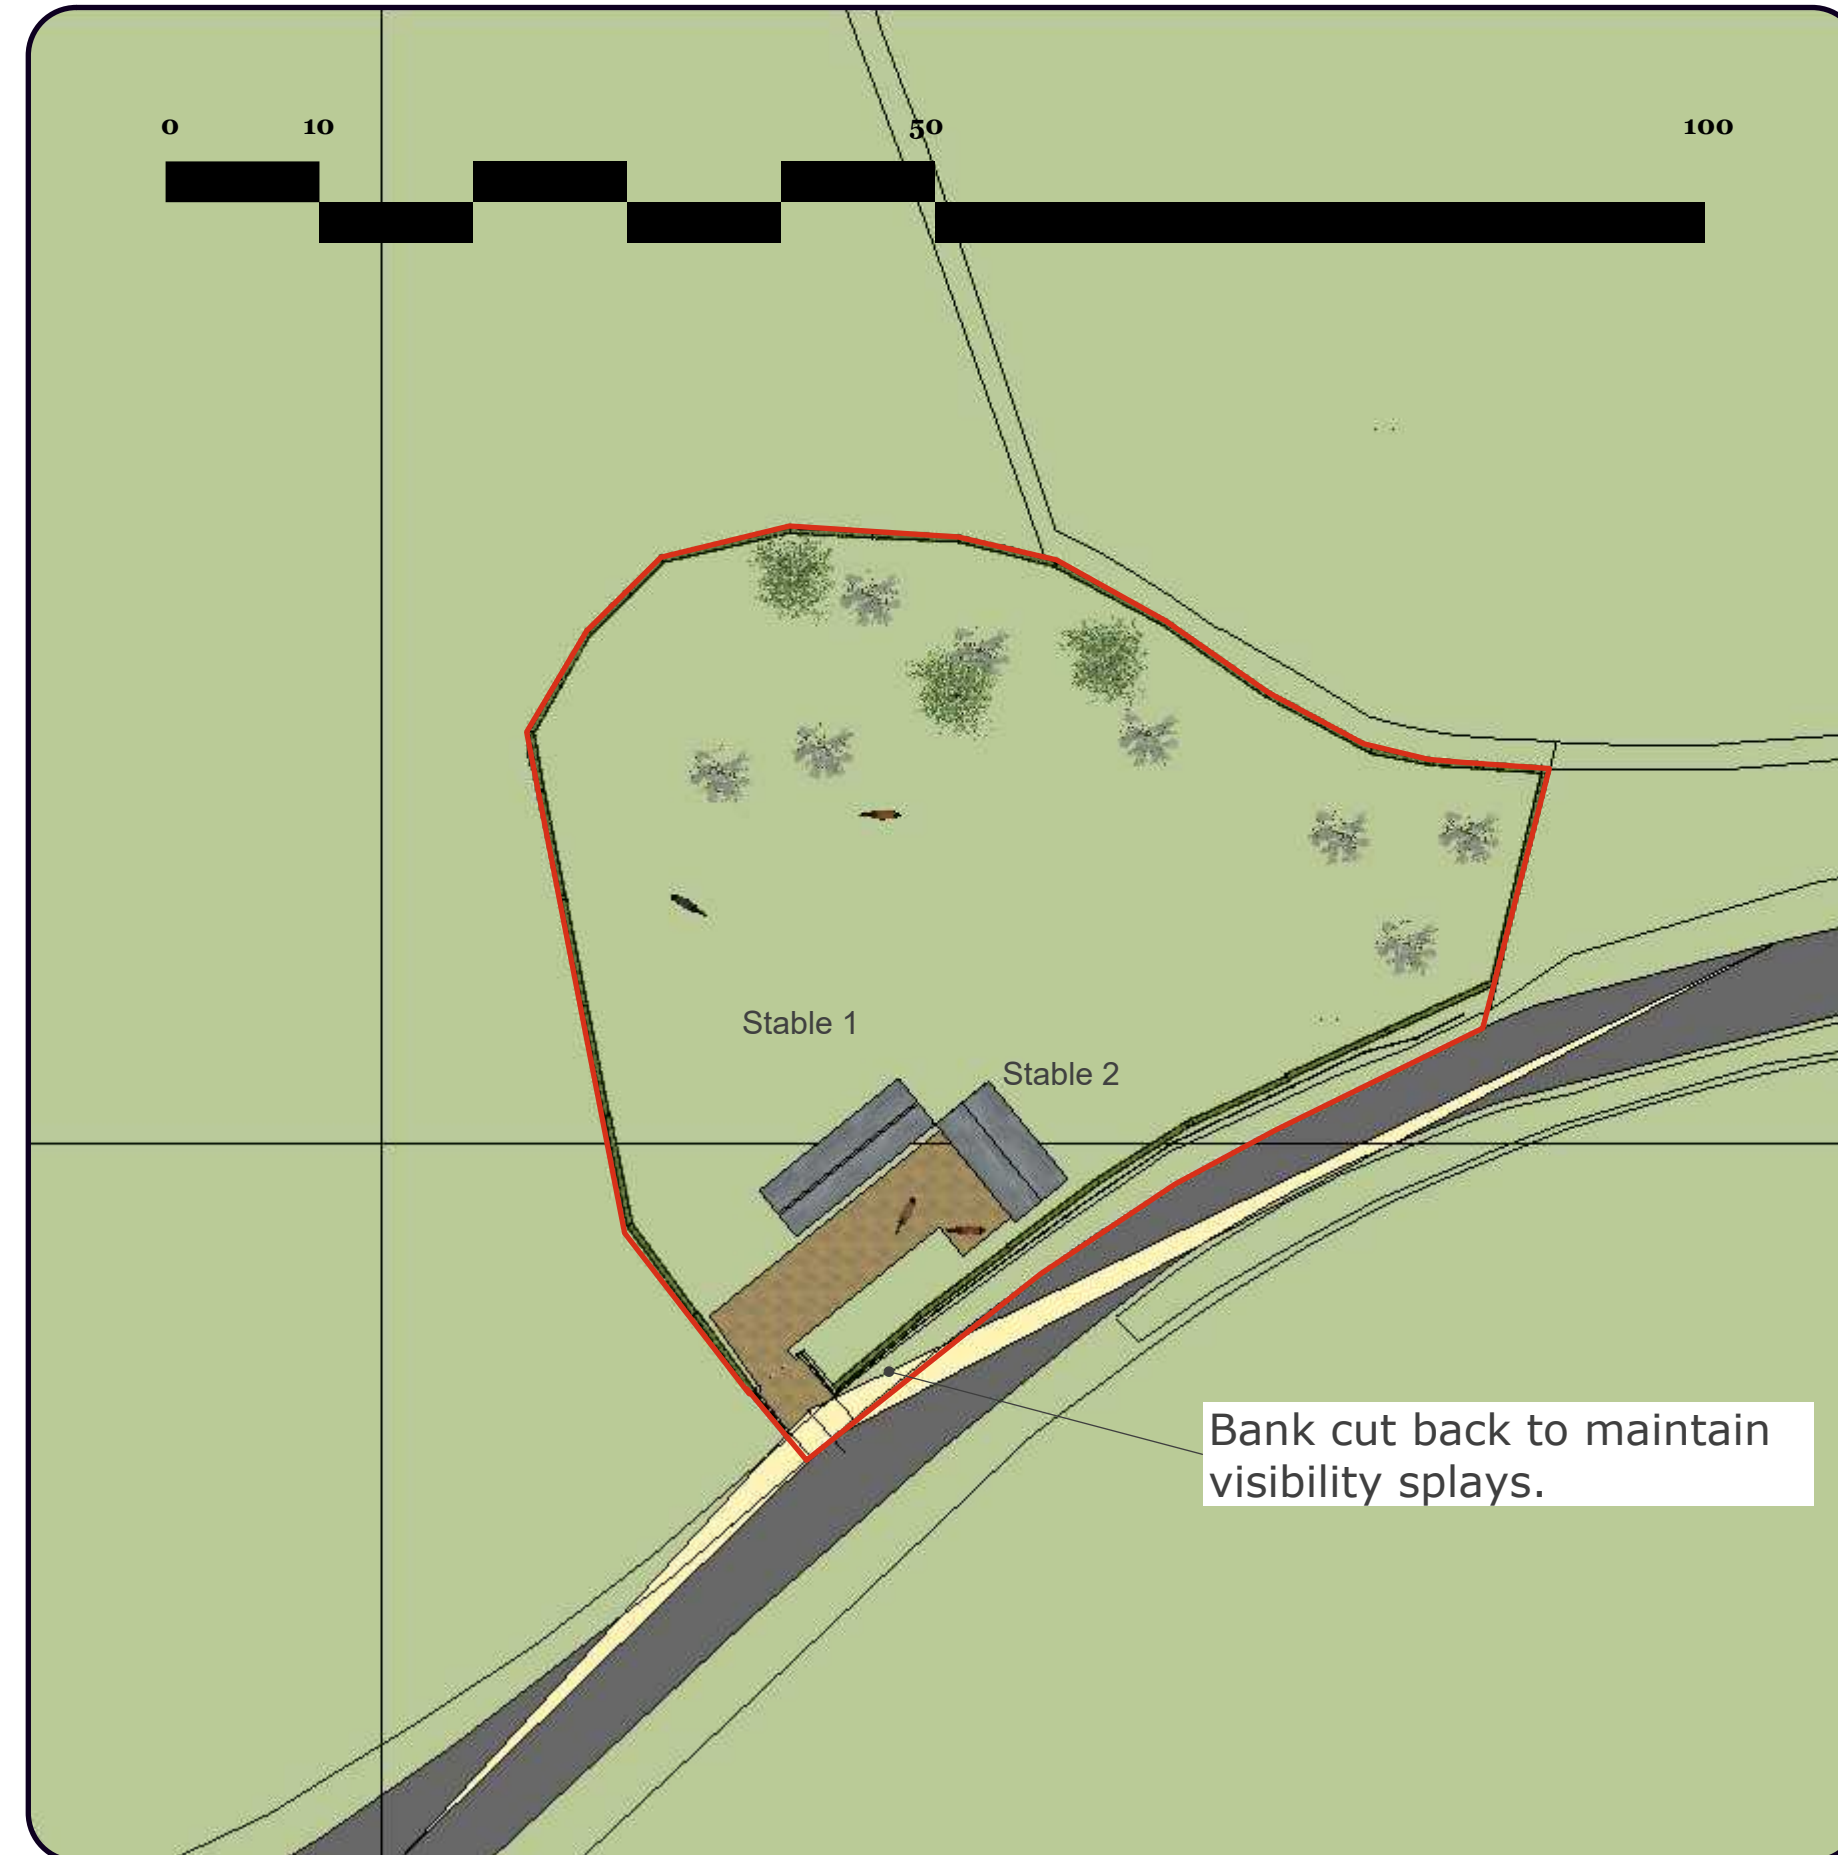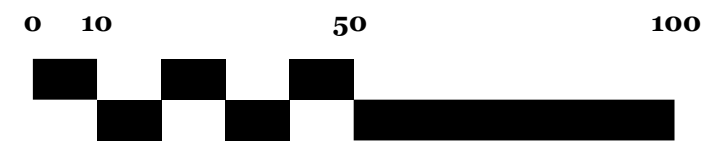


©Crown Copyright and database rights 2018 OS 100019980


- NOTES:
- 1) THESE DRAWINGS REMAIN THE PROPERTY OF EN-PLAN
 - 2) ALL DIMENSIONS ARE TO BE CHECKED BY THE CONTRACTOR.
 - 3) ALL DIMENSIONS IN MILLIMETRES UNLESS OTHERWISE STATED.
 - 4) DO NOT SCALE COPIES OF THIS DRAWING.
 - 5) THIS PLAN MUST BE READ IN CONJUNCTION WITH ANY OTHER PLANS IN THE SET AND ANY SPECIALIST DRAWINGS RELATED TO THE PROJECT.
 - 6) ALL DISCREPANCIES TO BE REPORTED TO EN-PLAN BEFORE CONTINUING.

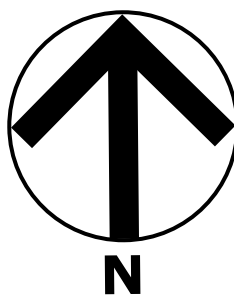

A
1 Location Plan
1:1250

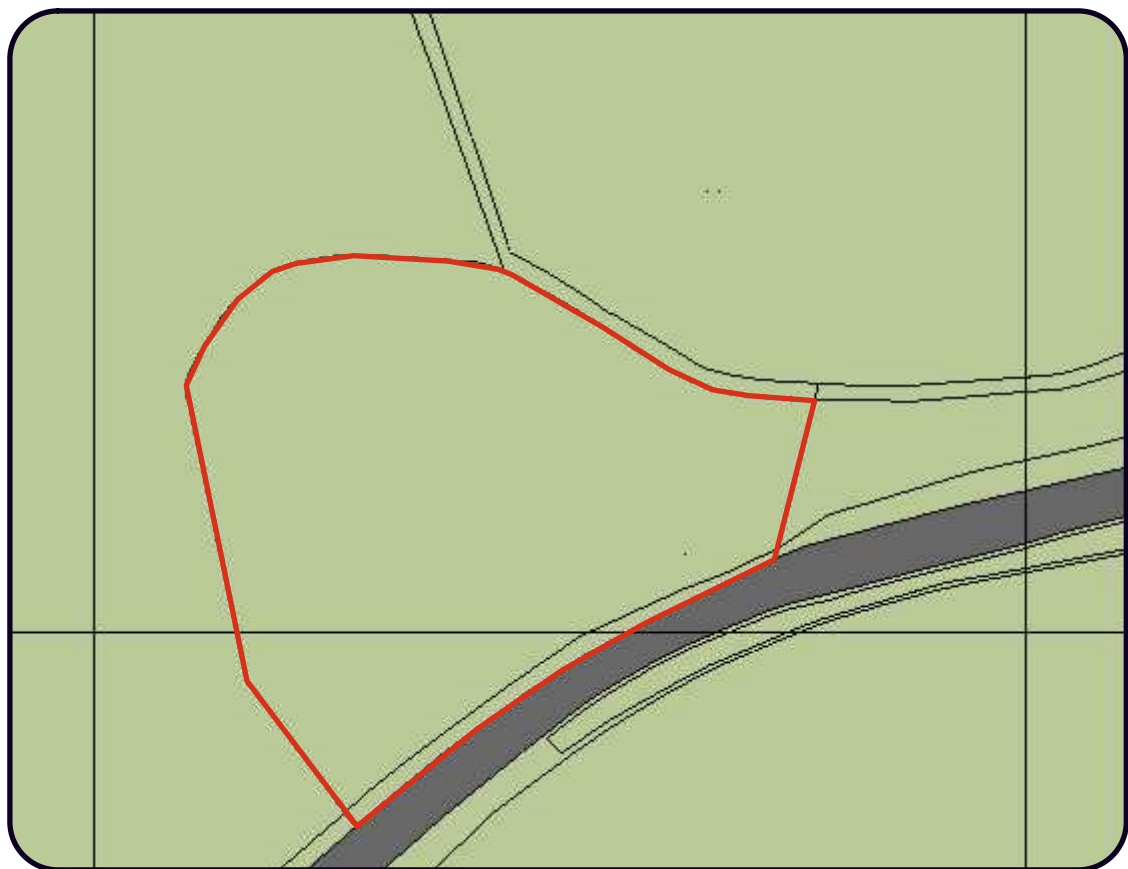

©Crown Copyright and database rights 2018 OS 100019980

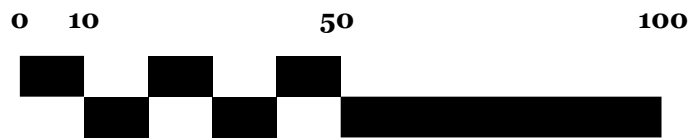

A
2 Block Plan
1:500



©Crown Copyright and database rights 2018 OS 100019980






- NOTES:
- 1) THESE DRAWINGS REMAIN THE PROPERTY OF EN-PLAN
 - 2) ALL DIMENSIONS ARE TO BE CHECKED BY THE CONTRACTOR.
 - 3) ALL DIMENSIONS IN MILLIMETRES UNLESS OTHERWISE STATED.
 - 4) DO NOT SCALE COPIES OF THIS DRAWING.
 - 5) THIS PLAN MUST BE READ IN CONJUNCTION WITH ANY OTHER PLANS IN THE SET AND ANY SPECIALIST DRAWINGS RELATED TO THE PROJECT.
 - 6) ALL DISCREPANCIES TO BE REPORTED TO EN-PLAN BEFORE CONTINUING.

- NOTES:
- 1) THESE DRAWINGS REMAIN THE PROPERTY OF EN-PLAN
 - 2) ALL DIMENSIONS ARE TO BE CHECKED BY THE CONTRACTOR.
 - 3) ALL DIMENSIONS IN MILLIMETRES UNLESS OTHERWISE STATED.
 - 4) DO NOT SCALE COPIES OF THIS DRAWING.
 - 5) THIS PLAN MUST BE READ IN CONJUNCTION WITH ANY OTHER PLANS IN THE SET AND ANY SPECIALIST DRAWINGS RELATED TO THE PROJECT.
 - 6) ALL DISCREPANCIES TO BE REPORTED TO EN-PLAN BEFORE CONTINUING.



A Site Plan
2A 1:200

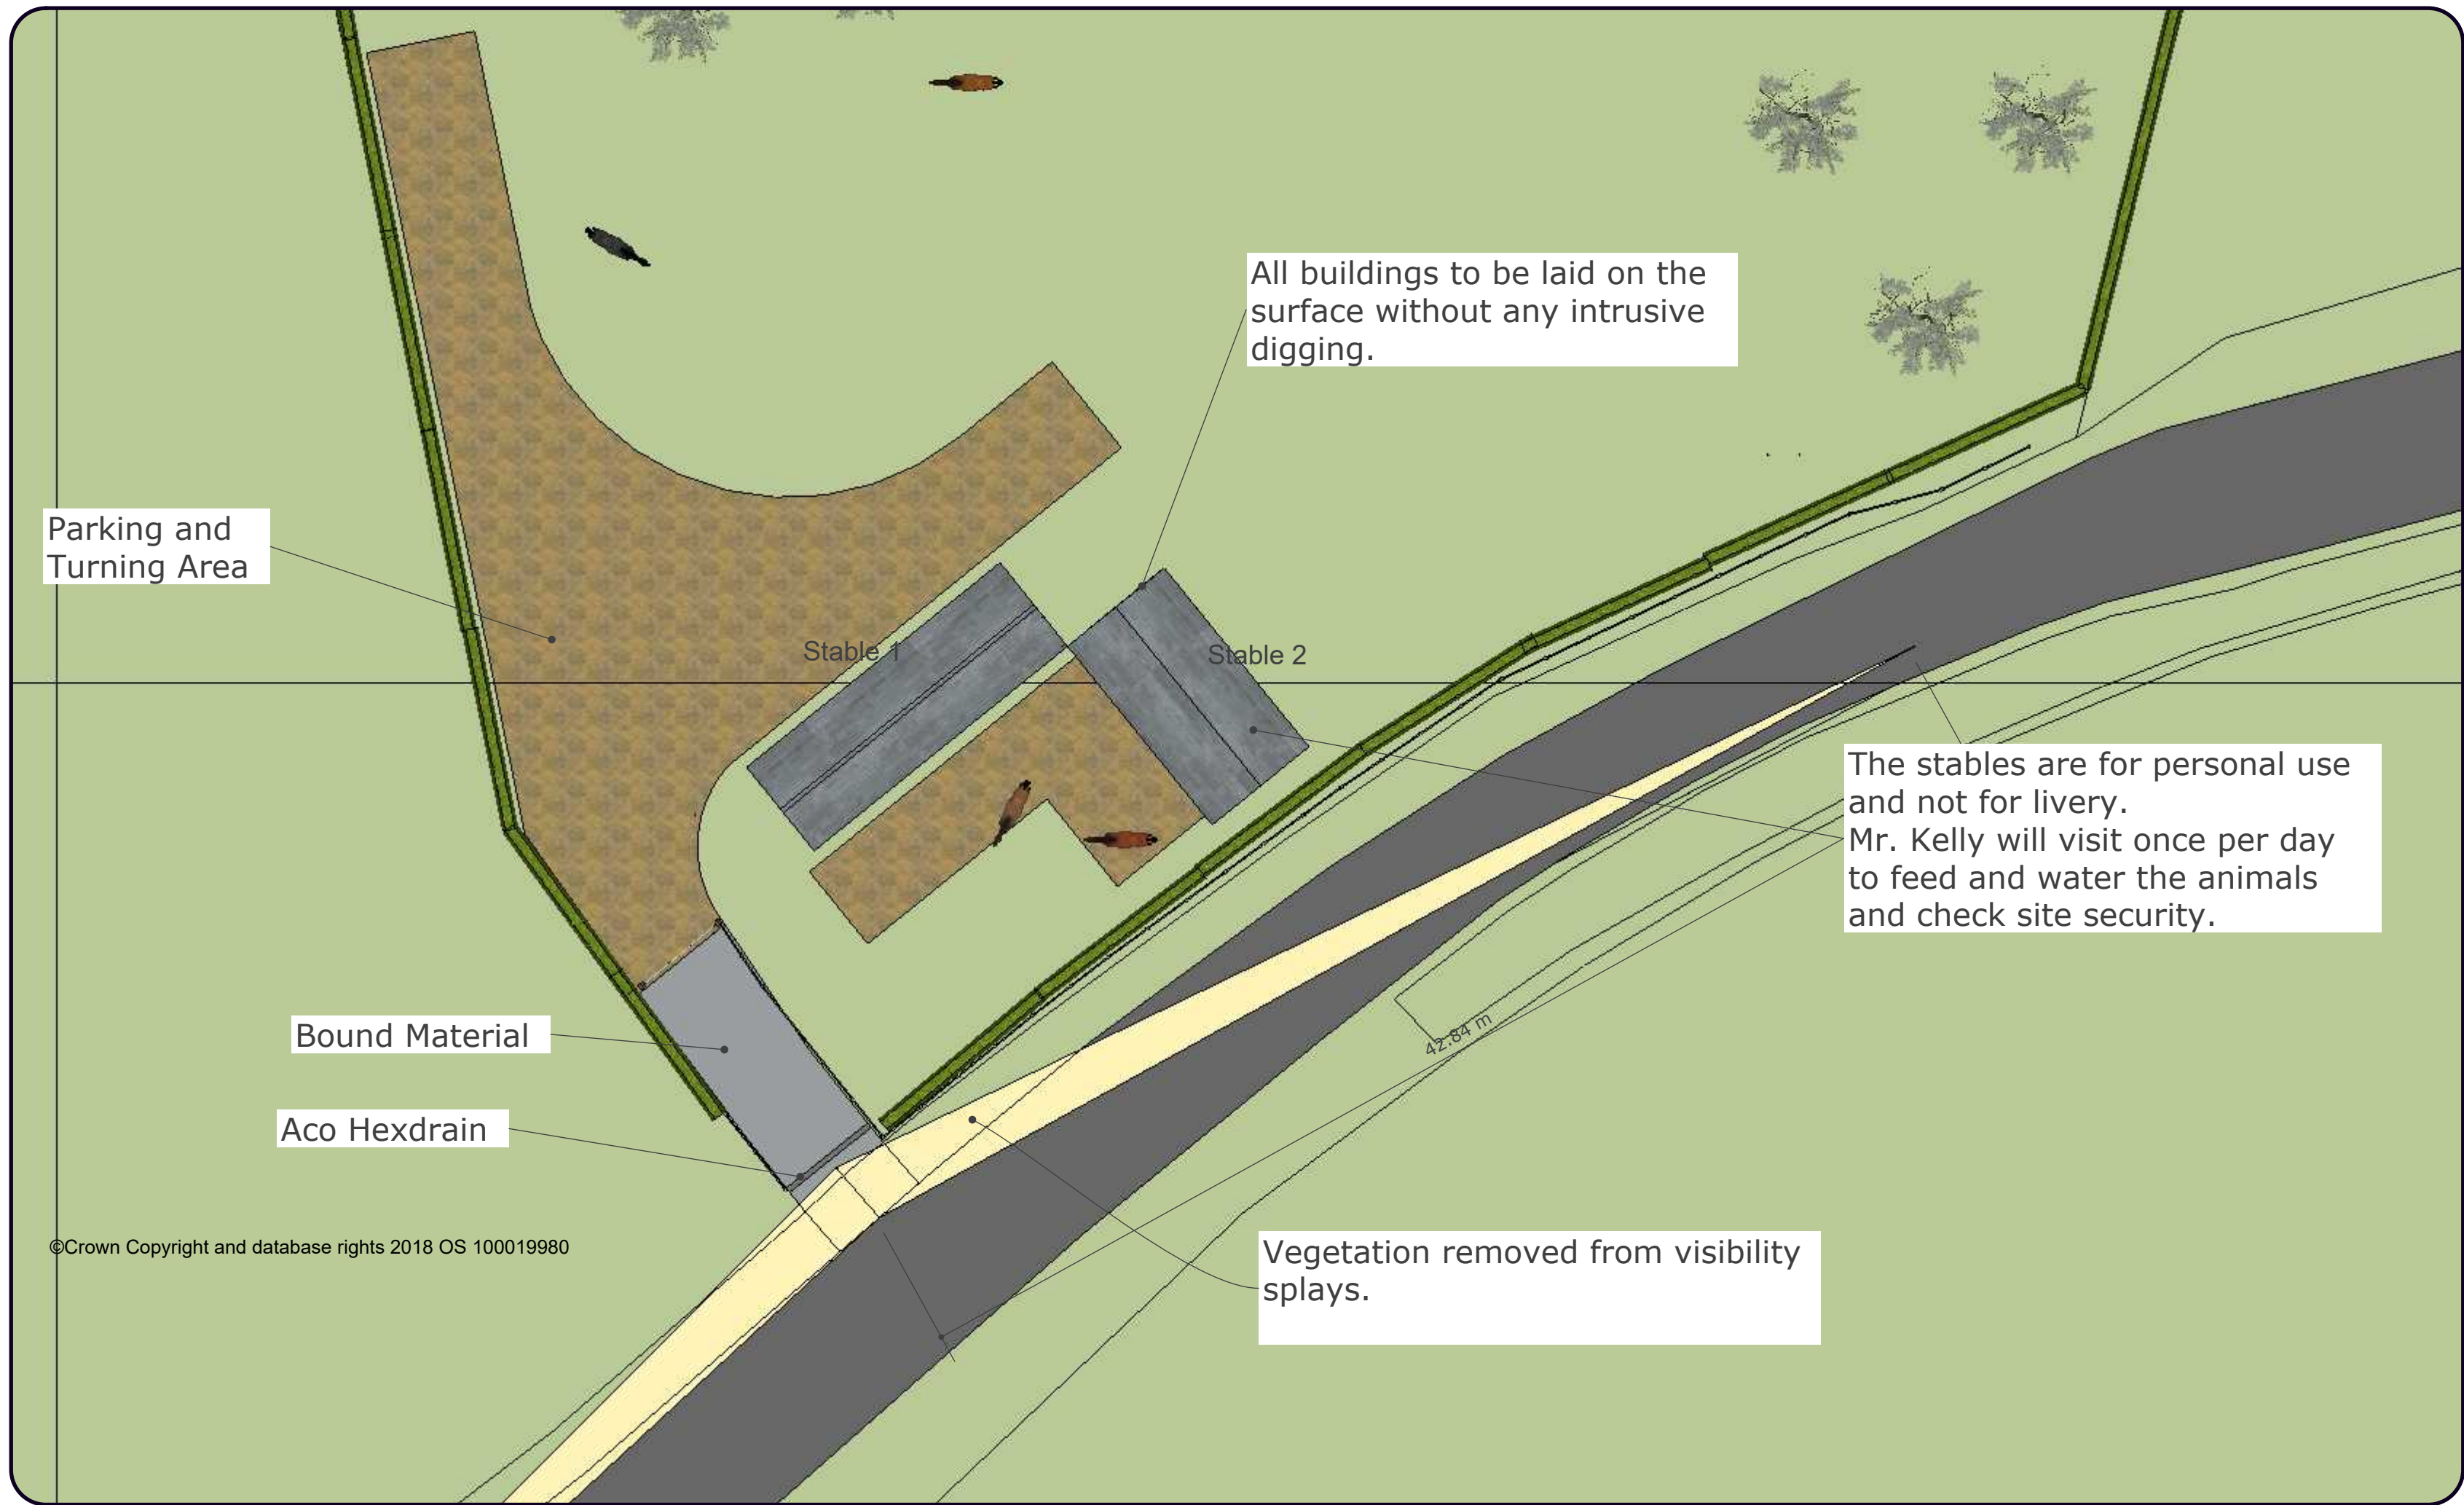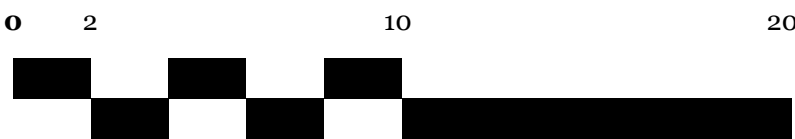

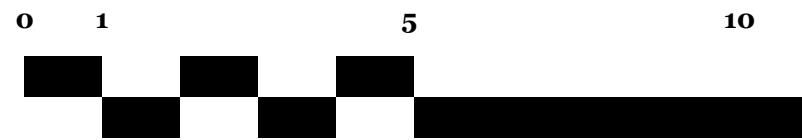


PROPOSED ELEVATIONS AND FLOOR PLAN - STABLE 1

PLANS TO BE PRINTED ON A2.


- NOTES:
- 1) THESE DRAWINGS REMAIN THE PROPERTY OF EN-PLAN
 - 2) ALL DIMENSIONS ARE TO BE CHECKED BY THE CONTRACTOR.
 - 3) ALL DIMENSIONS IN MILLIMETRES UNLESS OTHERWISE STATED.
 - 4) DO NOTE SOLAE COPIES OF THIS DRAWING.
 - 5) THIS PLAN MUST BE READ IN CONJUNCTION WITH ANY OTHER PLANS IN THE SET AND ANY SPECILAIST DRAWINGS RELATED TO THE PROJECT.
 - 6) ALL DISCREPANCIES TO BE REPORTED TO EN-PLAN BEFORE CONTINUING.




A
3
Side Elevation
1:100

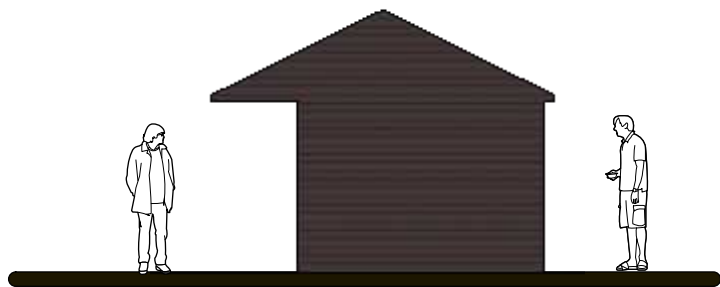


A
4
Side Elevation
1:100

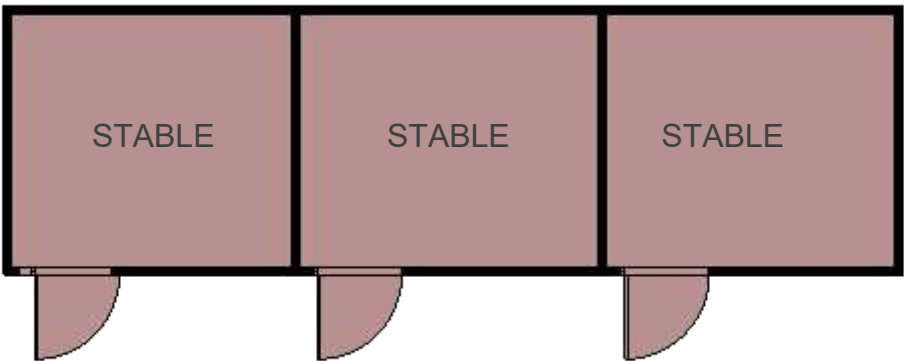

A
7
Floor Plan
1:100

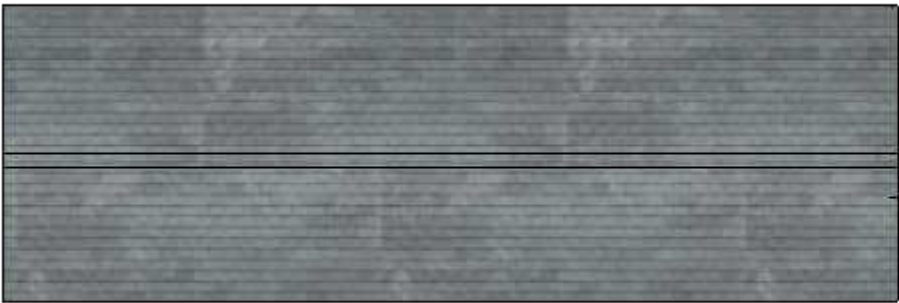

A
8
Roof Plan
1:100

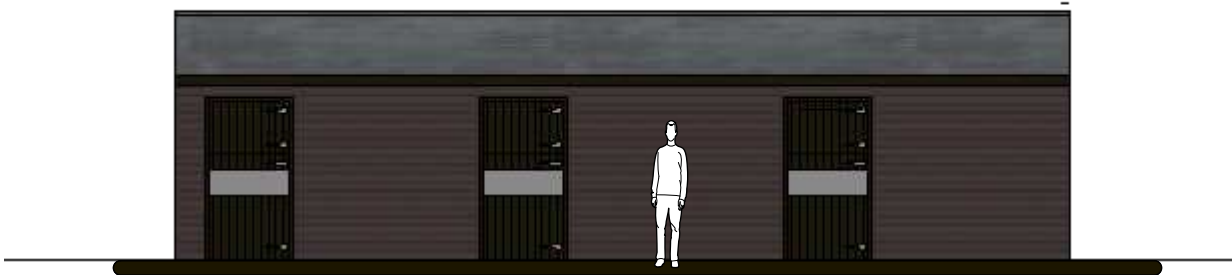

A
5
Front Elevation
1:100



A
6
Rear Elevation
1:100

The Need for the Stables


The stables will be used for mares to foal. Once the mare have foaled the stables will be used as accommodation for them for the first six months and then they will be weaned from their mothers and put out to pasture.




- NOTES:
- 1) THESE DRAWINGS REMAIN THE PROPERTY OF EN-PLAN
 - 2) ALL DIMENSIONS ARE TO BE CHECKED BY THE CONTRACTOR.
 - 3) ALL DIMENSIONS IN MILLIMETRES UNLESS OTHERWISE STATED.
 - 4) DO NOT SCALE COPIES OF THIS DRAWING.
 - 5) THIS PLAN MUST BE READ IN CONJUNCTION WITH ANY OTHER PLANS IN THE SET AND ANY SPECIALIST DRAWINGS RELATED TO THE PROJECT.
 - 6) ALL DISCREPANCIES TO BE REPORTED TO EN-PLAN BEFORE CONTINUING.




A
9 Side Elevation
1:100

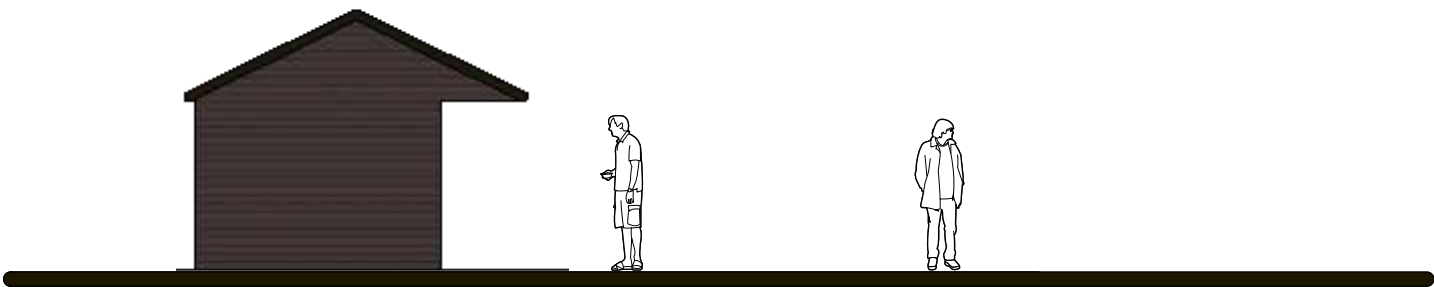


A
10 Side Elevation
1:100

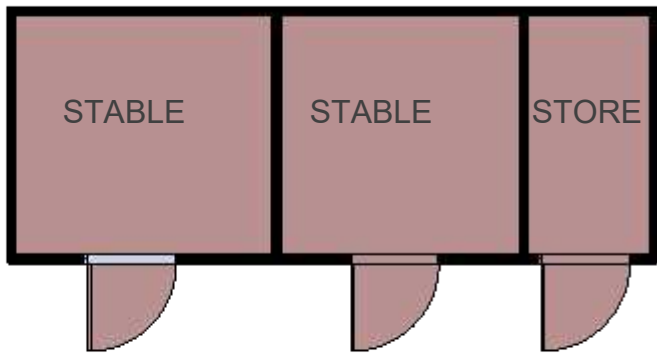

A
13 Floor Plan
1:100

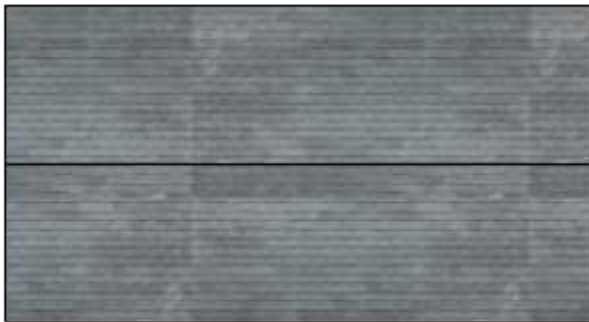

A
14 Roof Plan
1:100

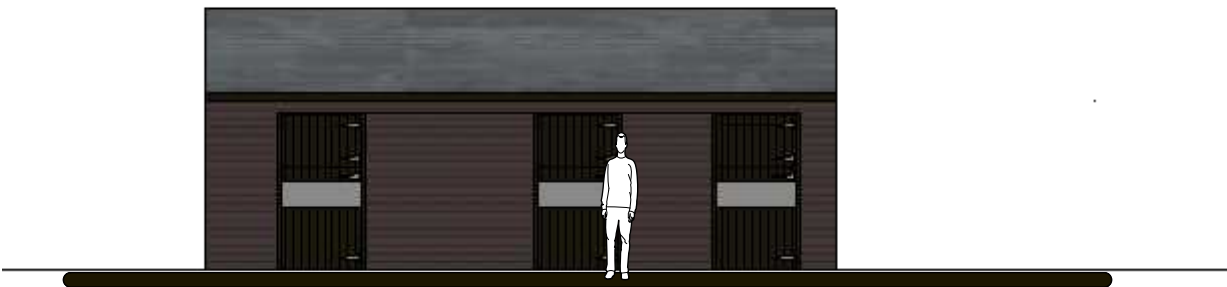

A
11 Front Elevation
1:100



A
12 Rear Elevation
1:100

PROPOSED 3-D Views

PLANS TO BE PRINTED ON A3.

- NOTES:
- 1) THESE DRAWINGS REMAIN THE PROPERTY OF EN-PLAN
 - 2) ALL DIMENSIONS ARE TO BE CHECKED BY THE CONTRACTOR.
 - 3) ALL DIMENSIONS IN MILLIMETRES UNLESS OTHERWISE STATED.
 - 4) DO NOT SCALE COPIES OF THIS DRAWING.
 - 5) THIS PLAN MUST BE READ IN CONJUNCTION WITH ANY OTHER PLANS IN THE SET AND ANY SPECIALIST DRAWINGS RELATED TO THE PROJECT.
 - 6) ALL DISCREPANCIES TO BE REPORTED TO EN-PLAN BEFORE CONTINUING.

