


Ground Floor



First Floor

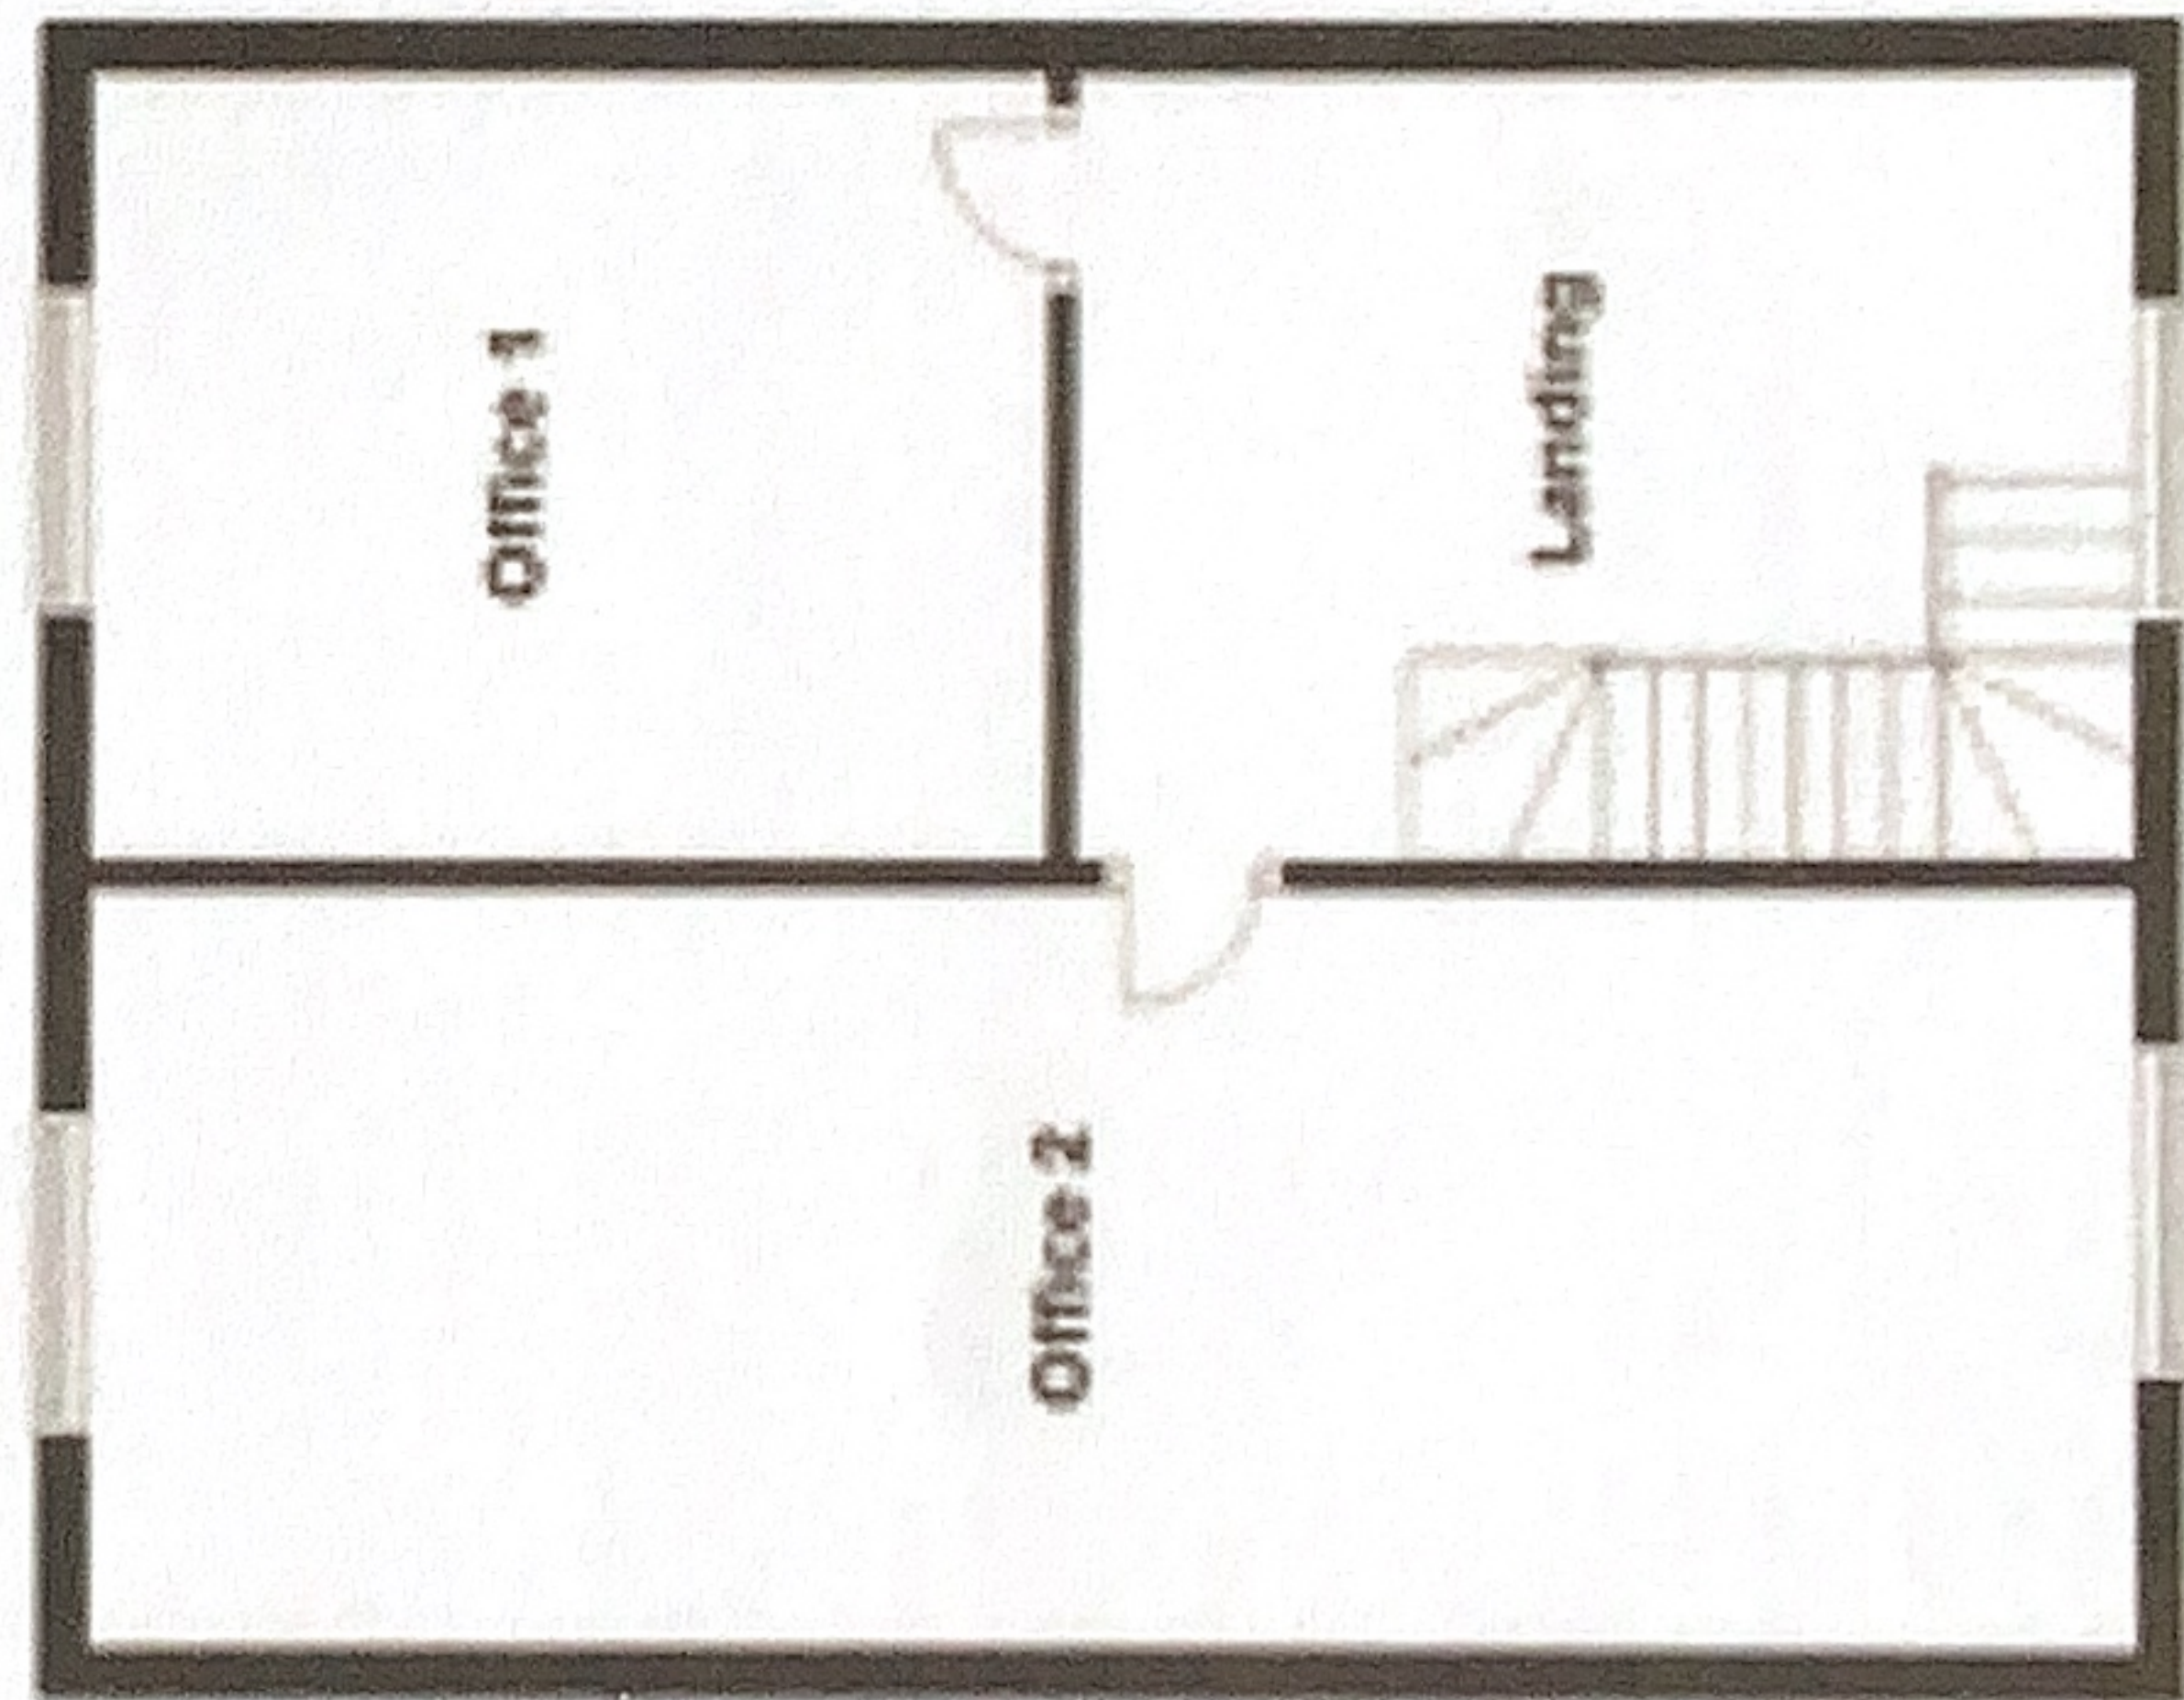

Scale 1:100