
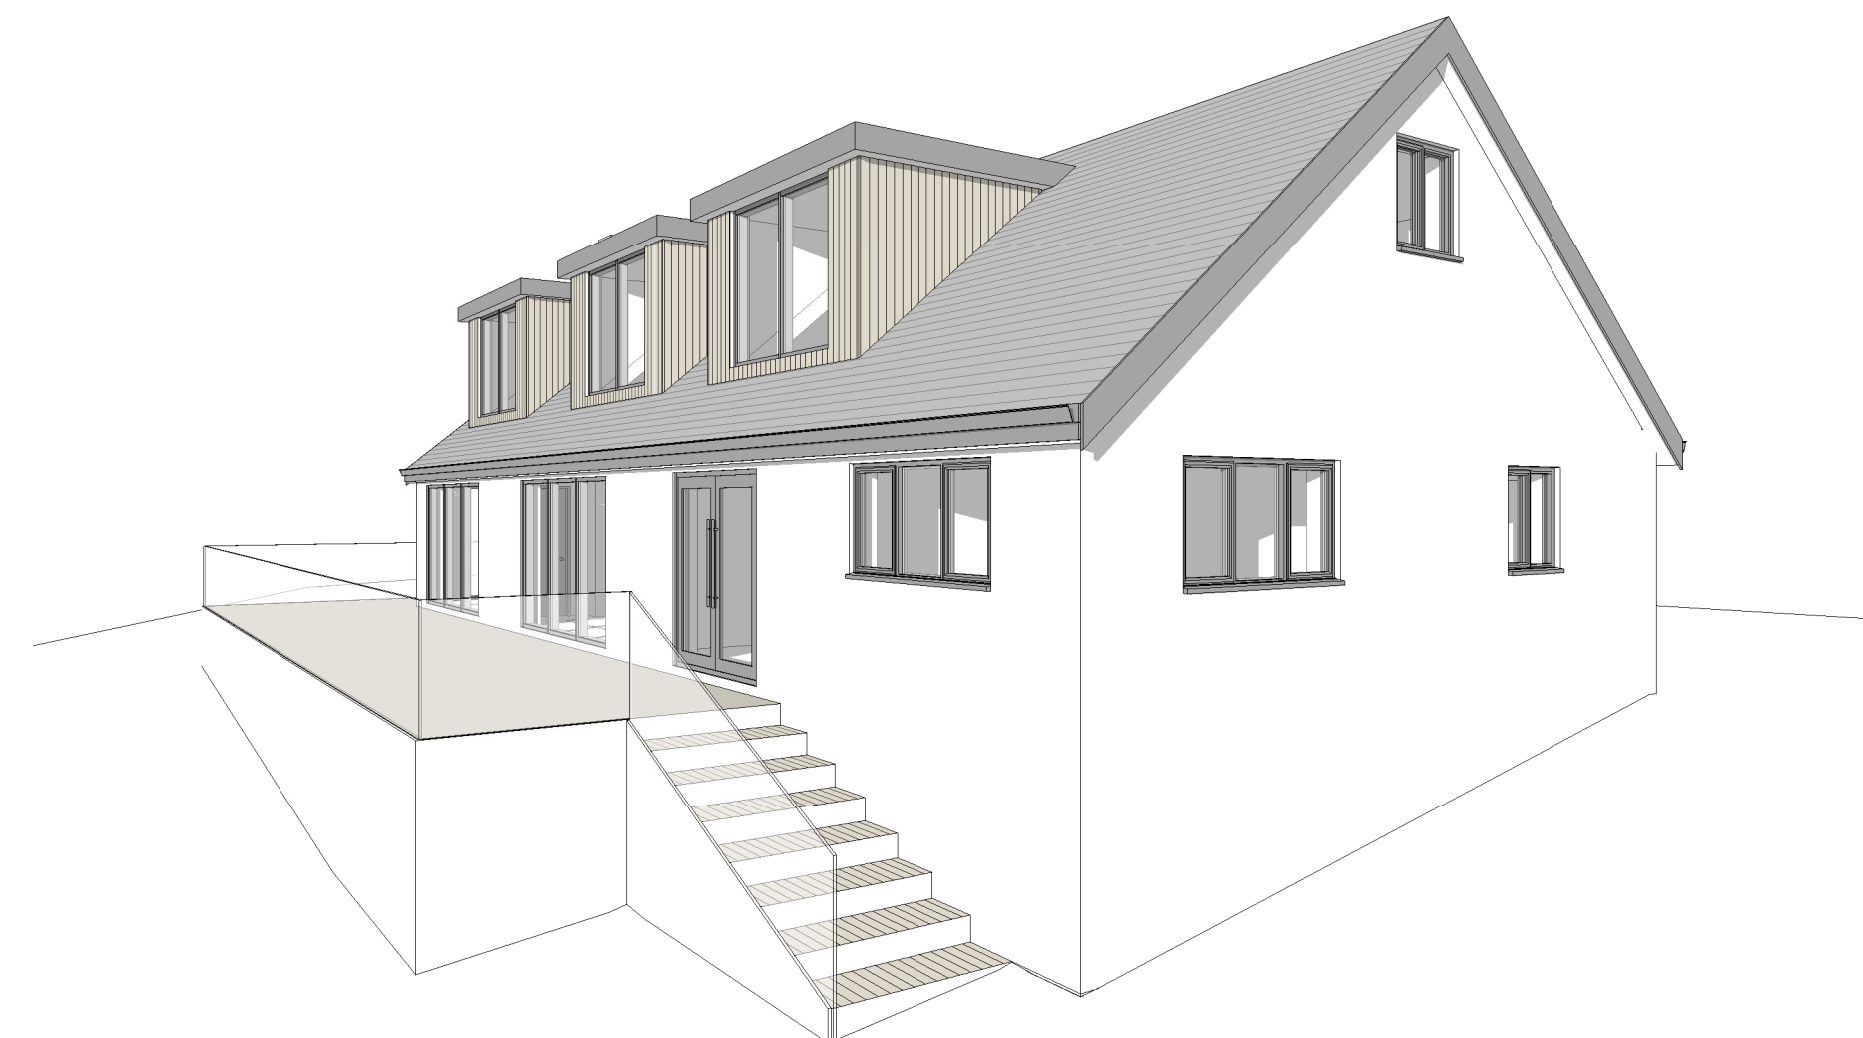
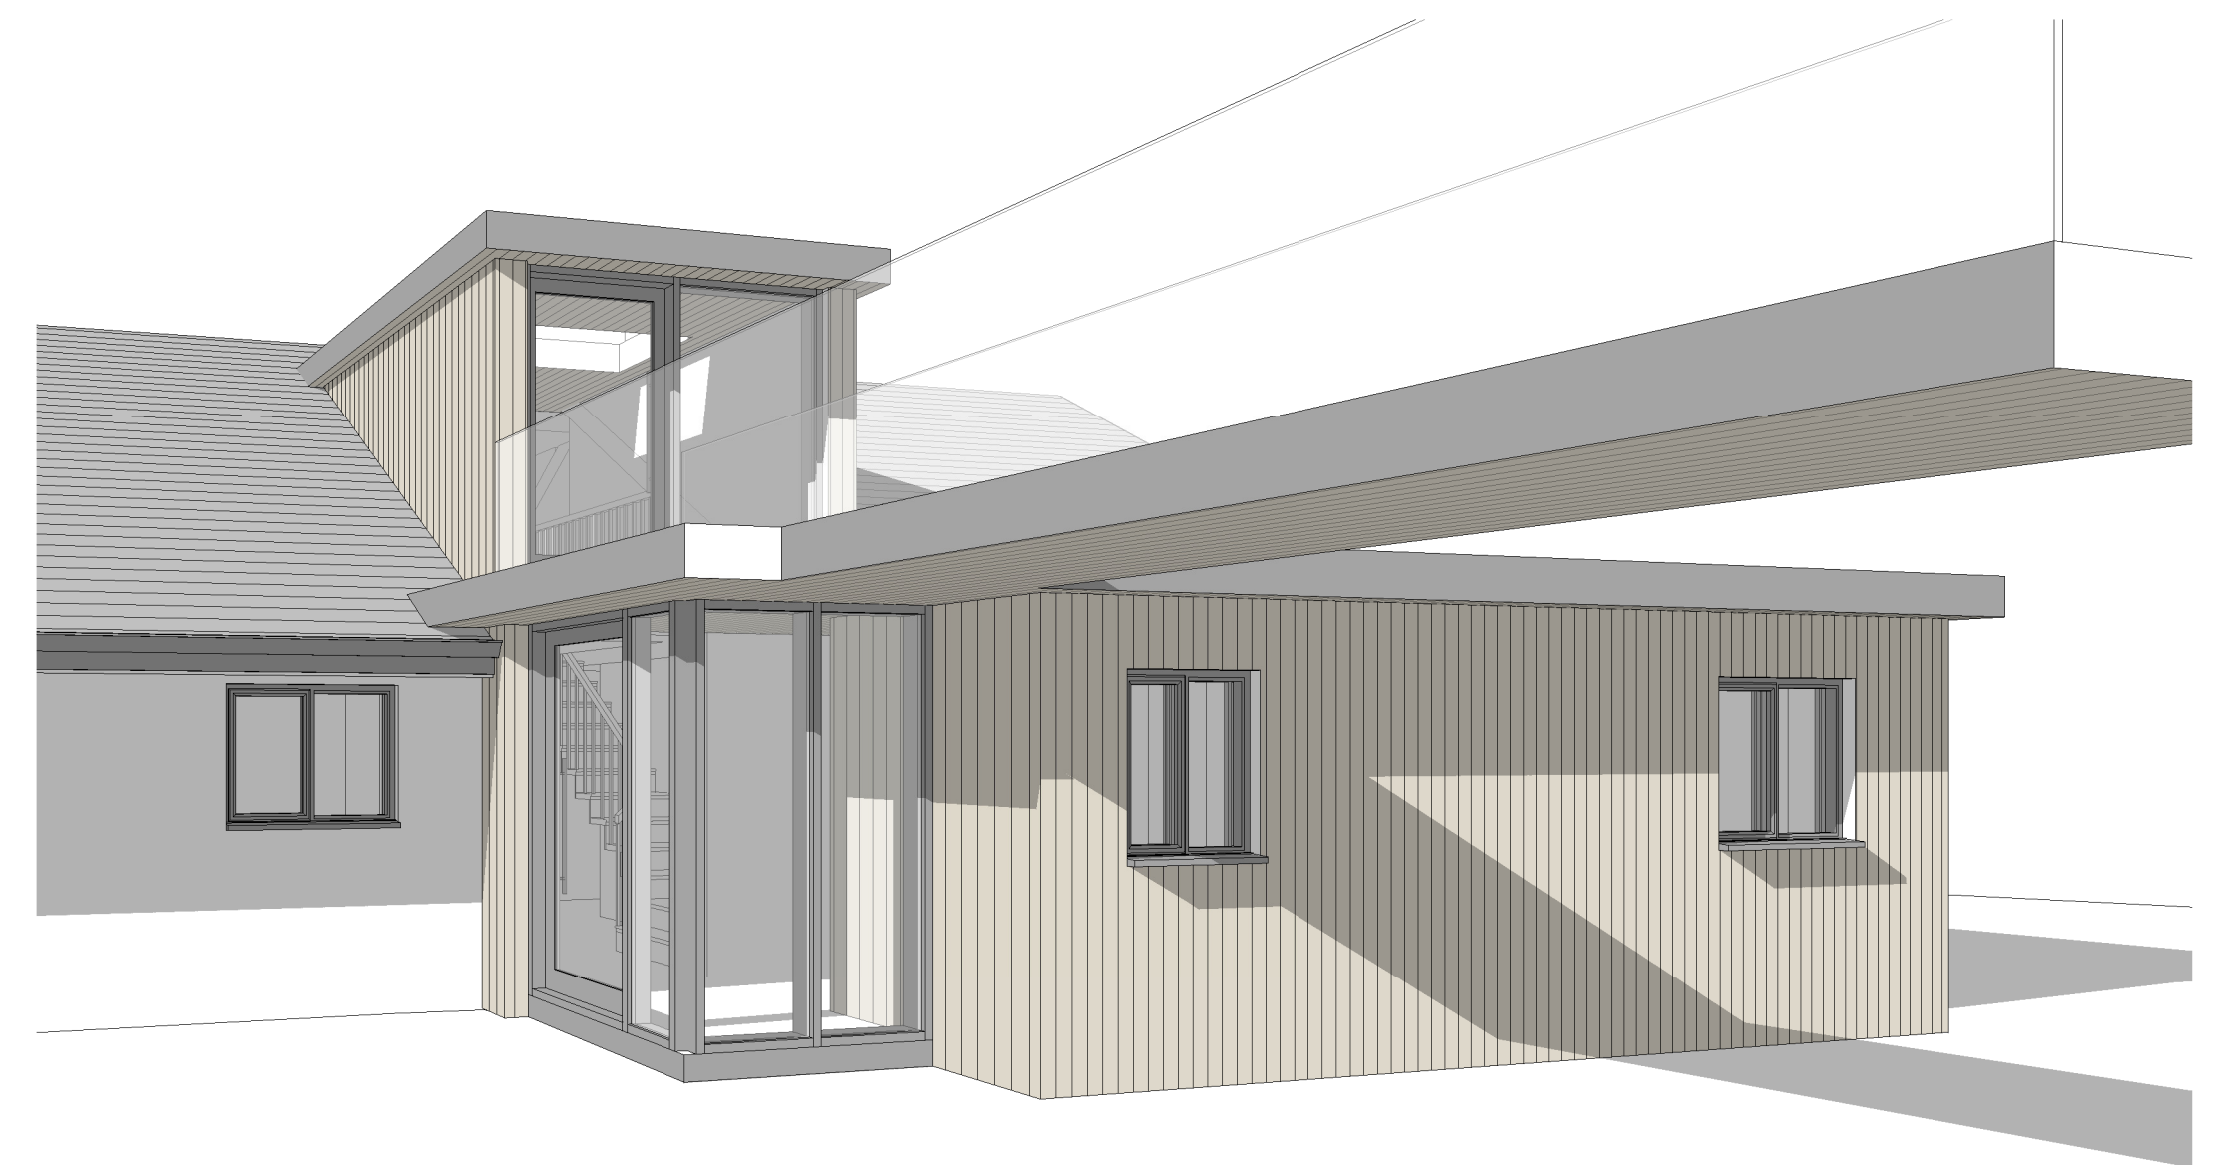
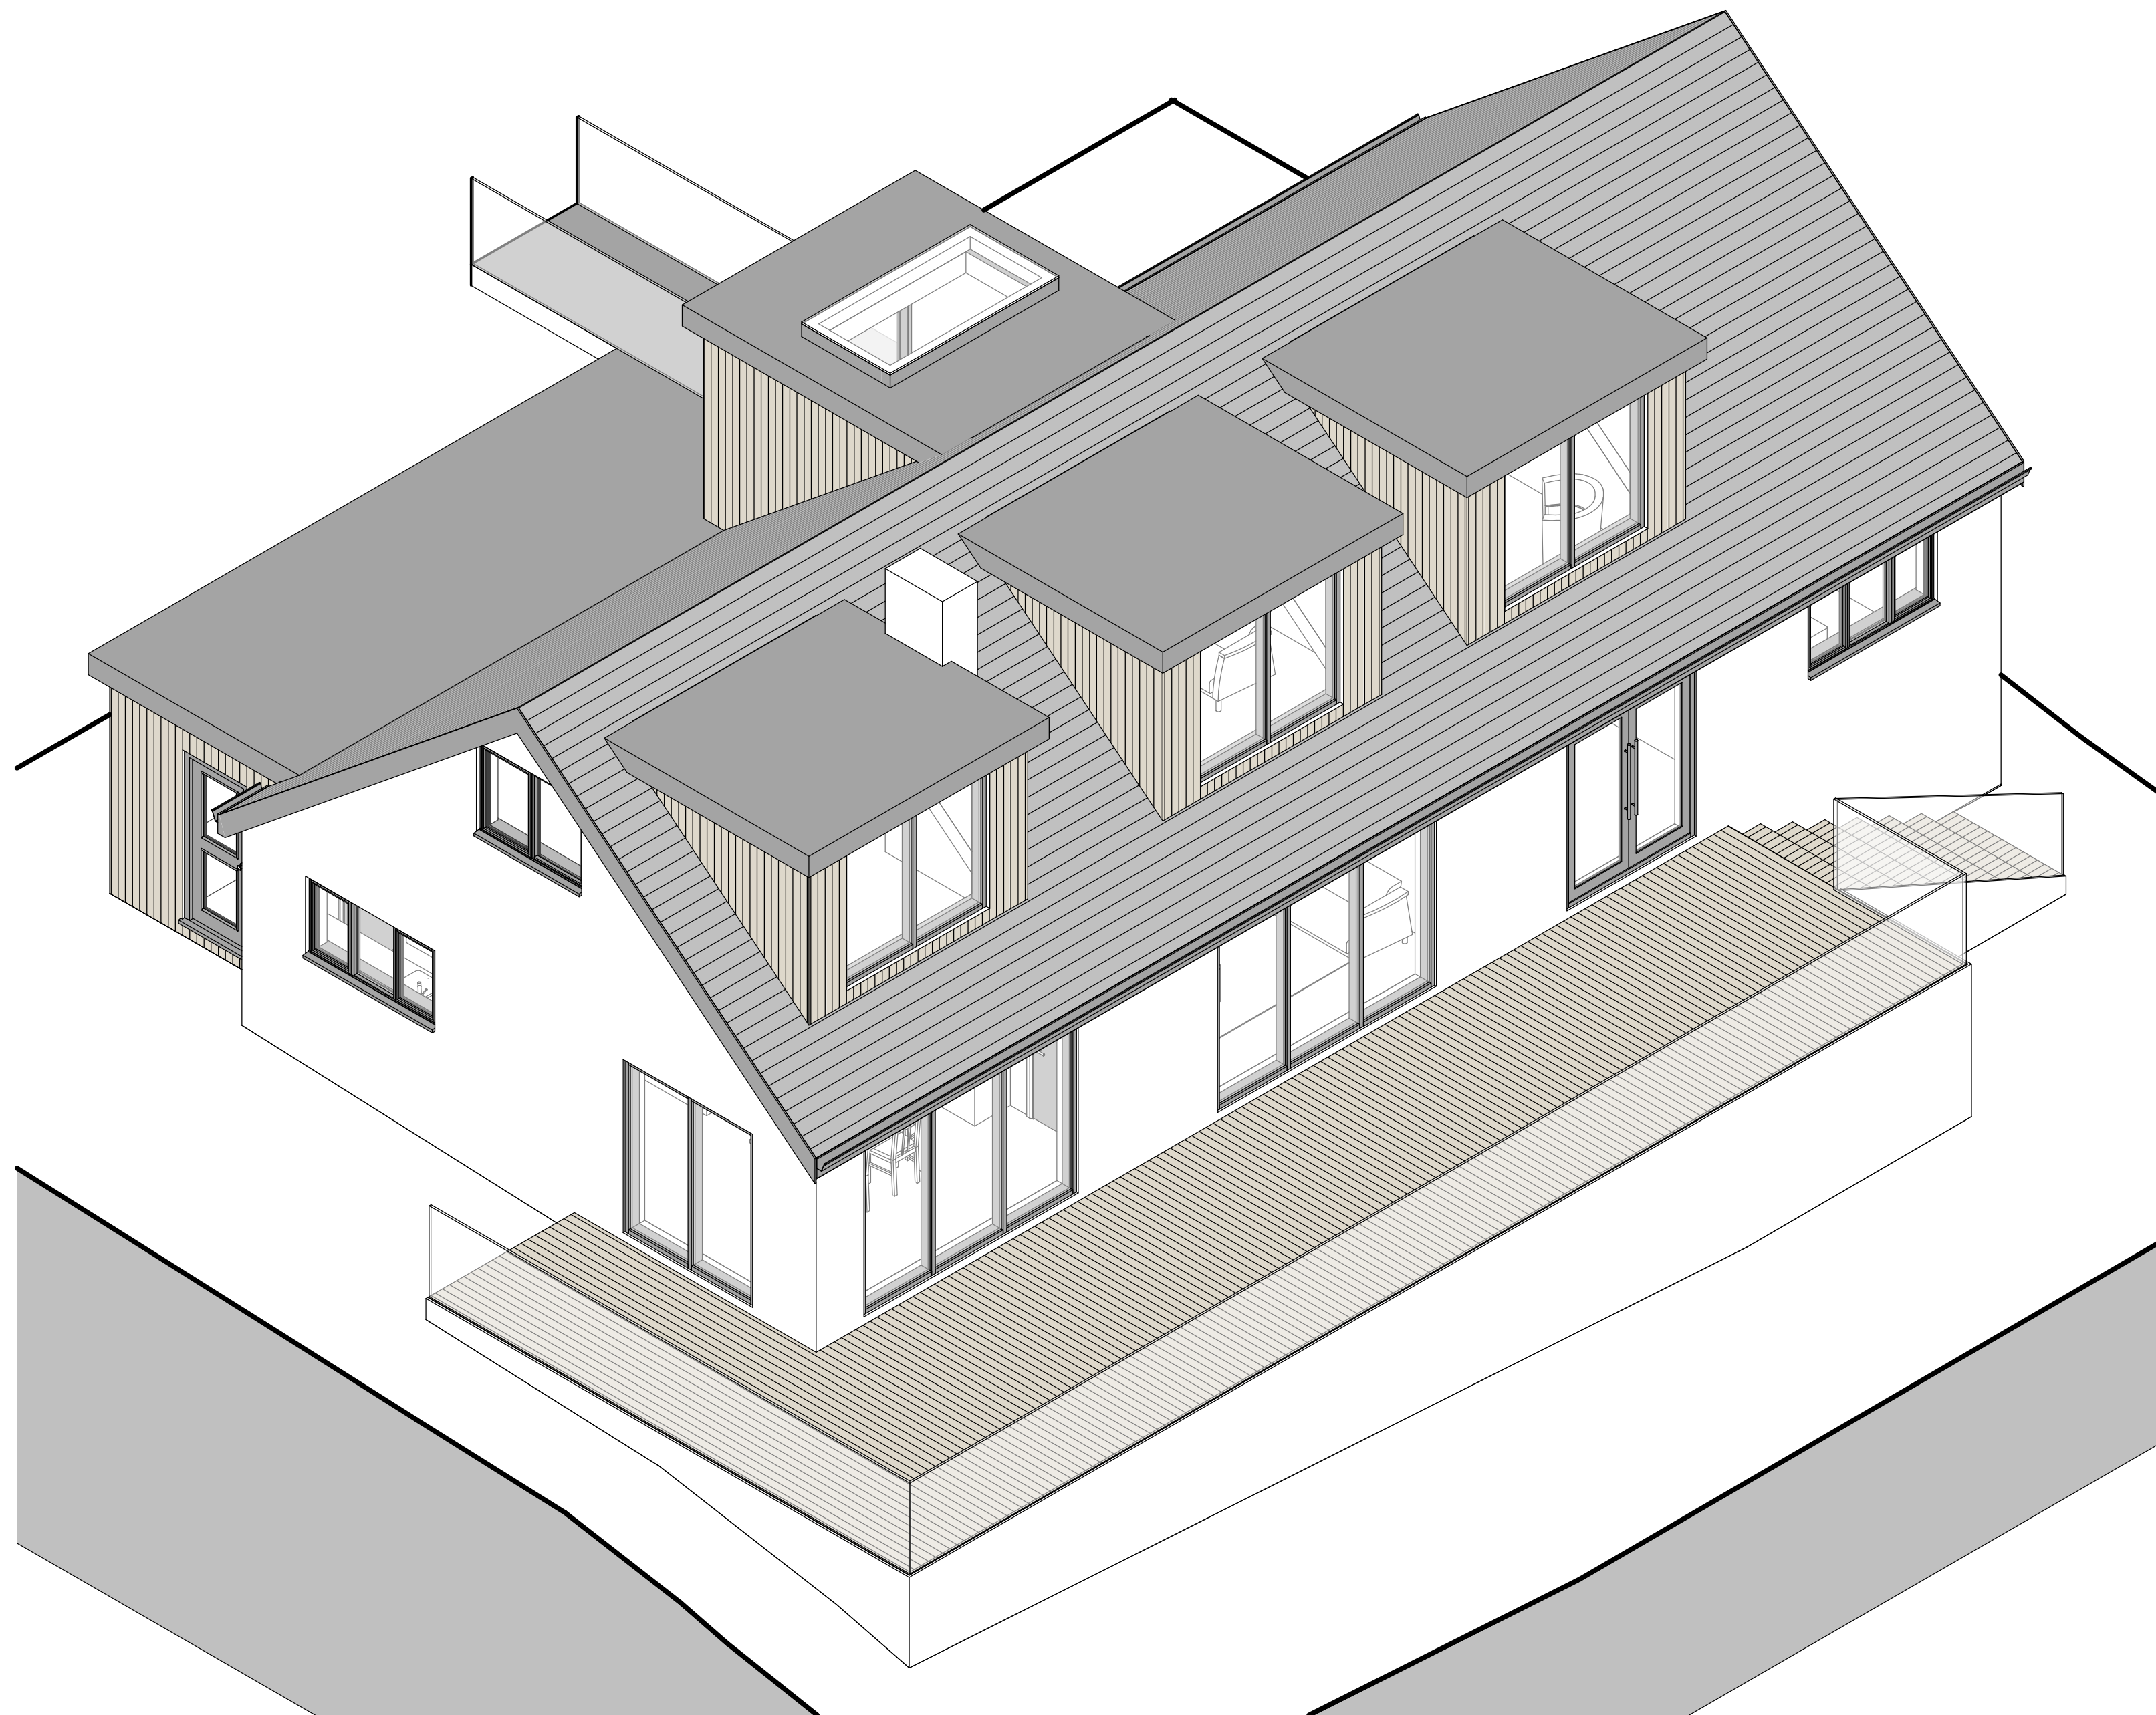


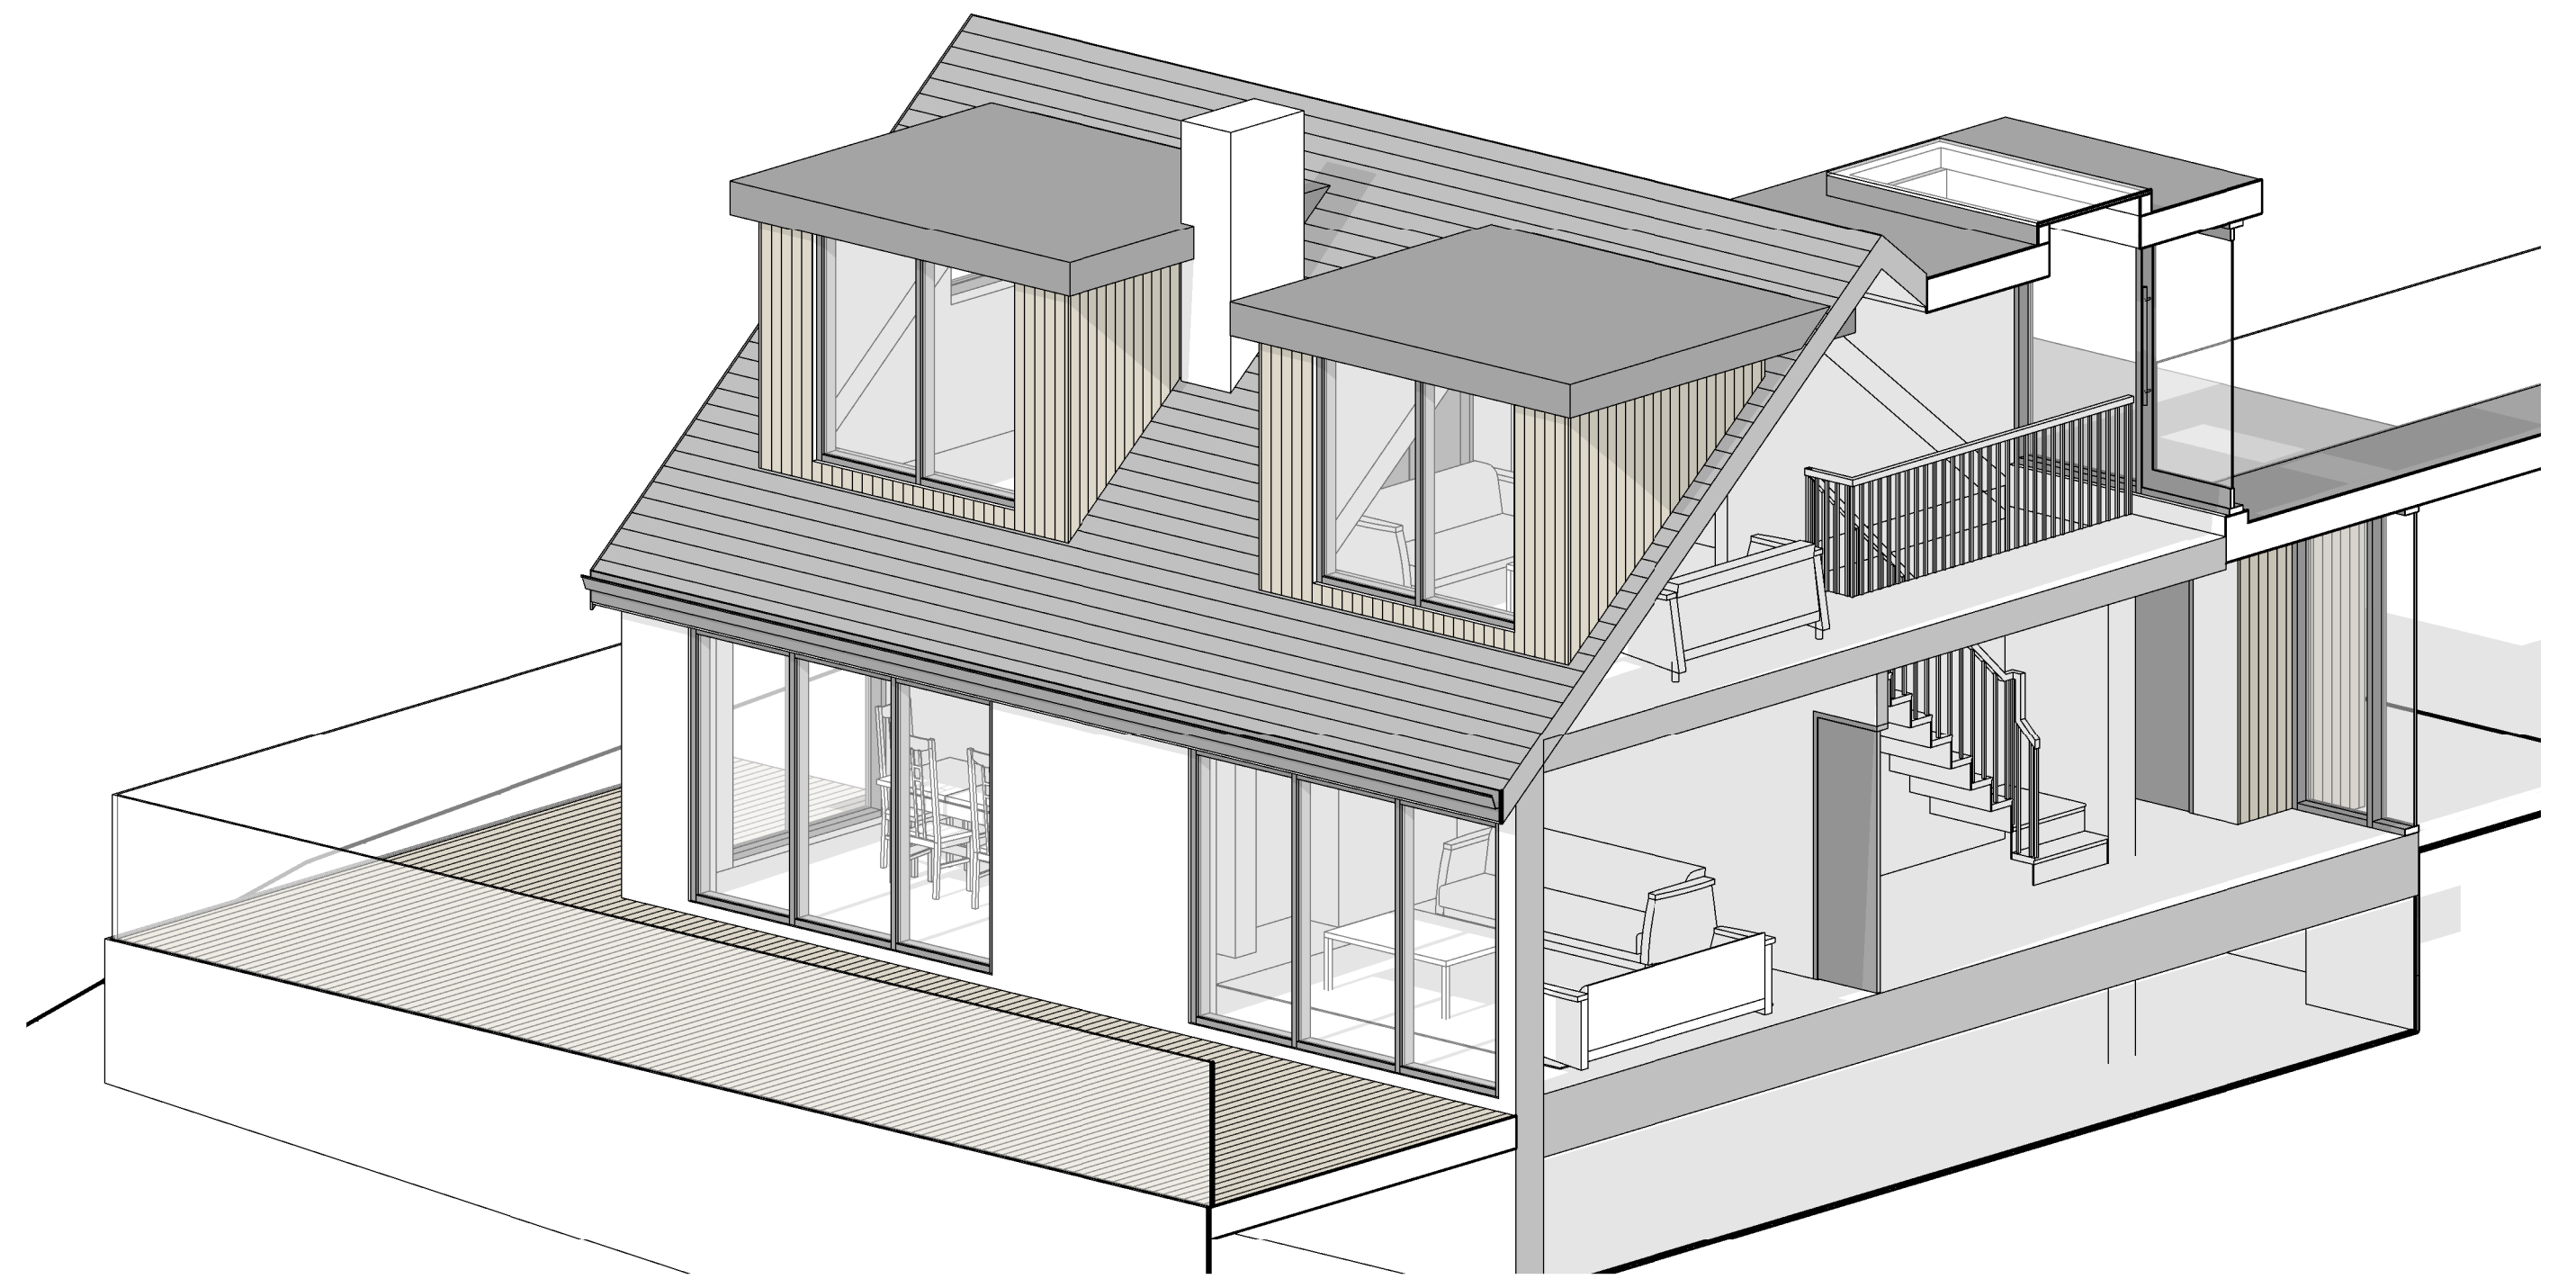

ARKIFY LTD.
36 Pils Tiron, Nant Pwll,
Wrexham, LL14 1UR
0754266990
gen@arkify.co.uk
www.arkify.co.uk

Project: The Orchard, Pontfadog			
Title: 3d Views			
Scale @ A1:	Scale @ A3:	Author: GE	Date: 15/10/23
Project Ref: 23-54	Drawing No: A600	Rev: A	