


This drawing is the property of Creative Planning Ltd. It shall not be copied or scanned, in part or whole, without prior consent of Creative Planning Ltd. Do not scale from this drawing except for planning validation purposes.

- Vehicles for Sale
- max. 50
- Vehicles for Repair
- max. 5
- Vehicles for Staff
- max. 7
- Vehicles for Visitors
- max. 2

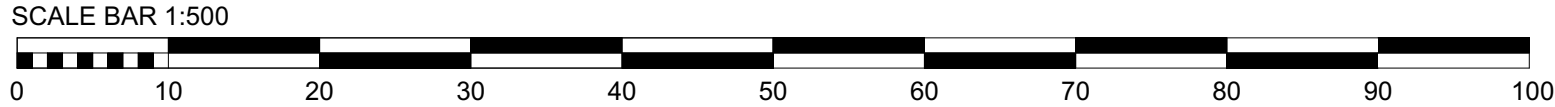

B	05.03.24	Parking Areas and vehicle tracking shown	JS	JS
A	13.02.24	Parking Areas and turning circle shown	JS	JS
Rev.	Date.	Revision Description.	By.	Chk.



www.creative-planning.co.uk	T: 07791 587404
-----------------------------	-----------------

Scale.	Date.
1:500 @ A2	07.11.23

Project Title
New Steel Portal Framed Building

Client
Williams Wrexham

Drawing Title
Block Plan

Project No.	Drawing No.	Rev.
CP0034	PL-002	B

